
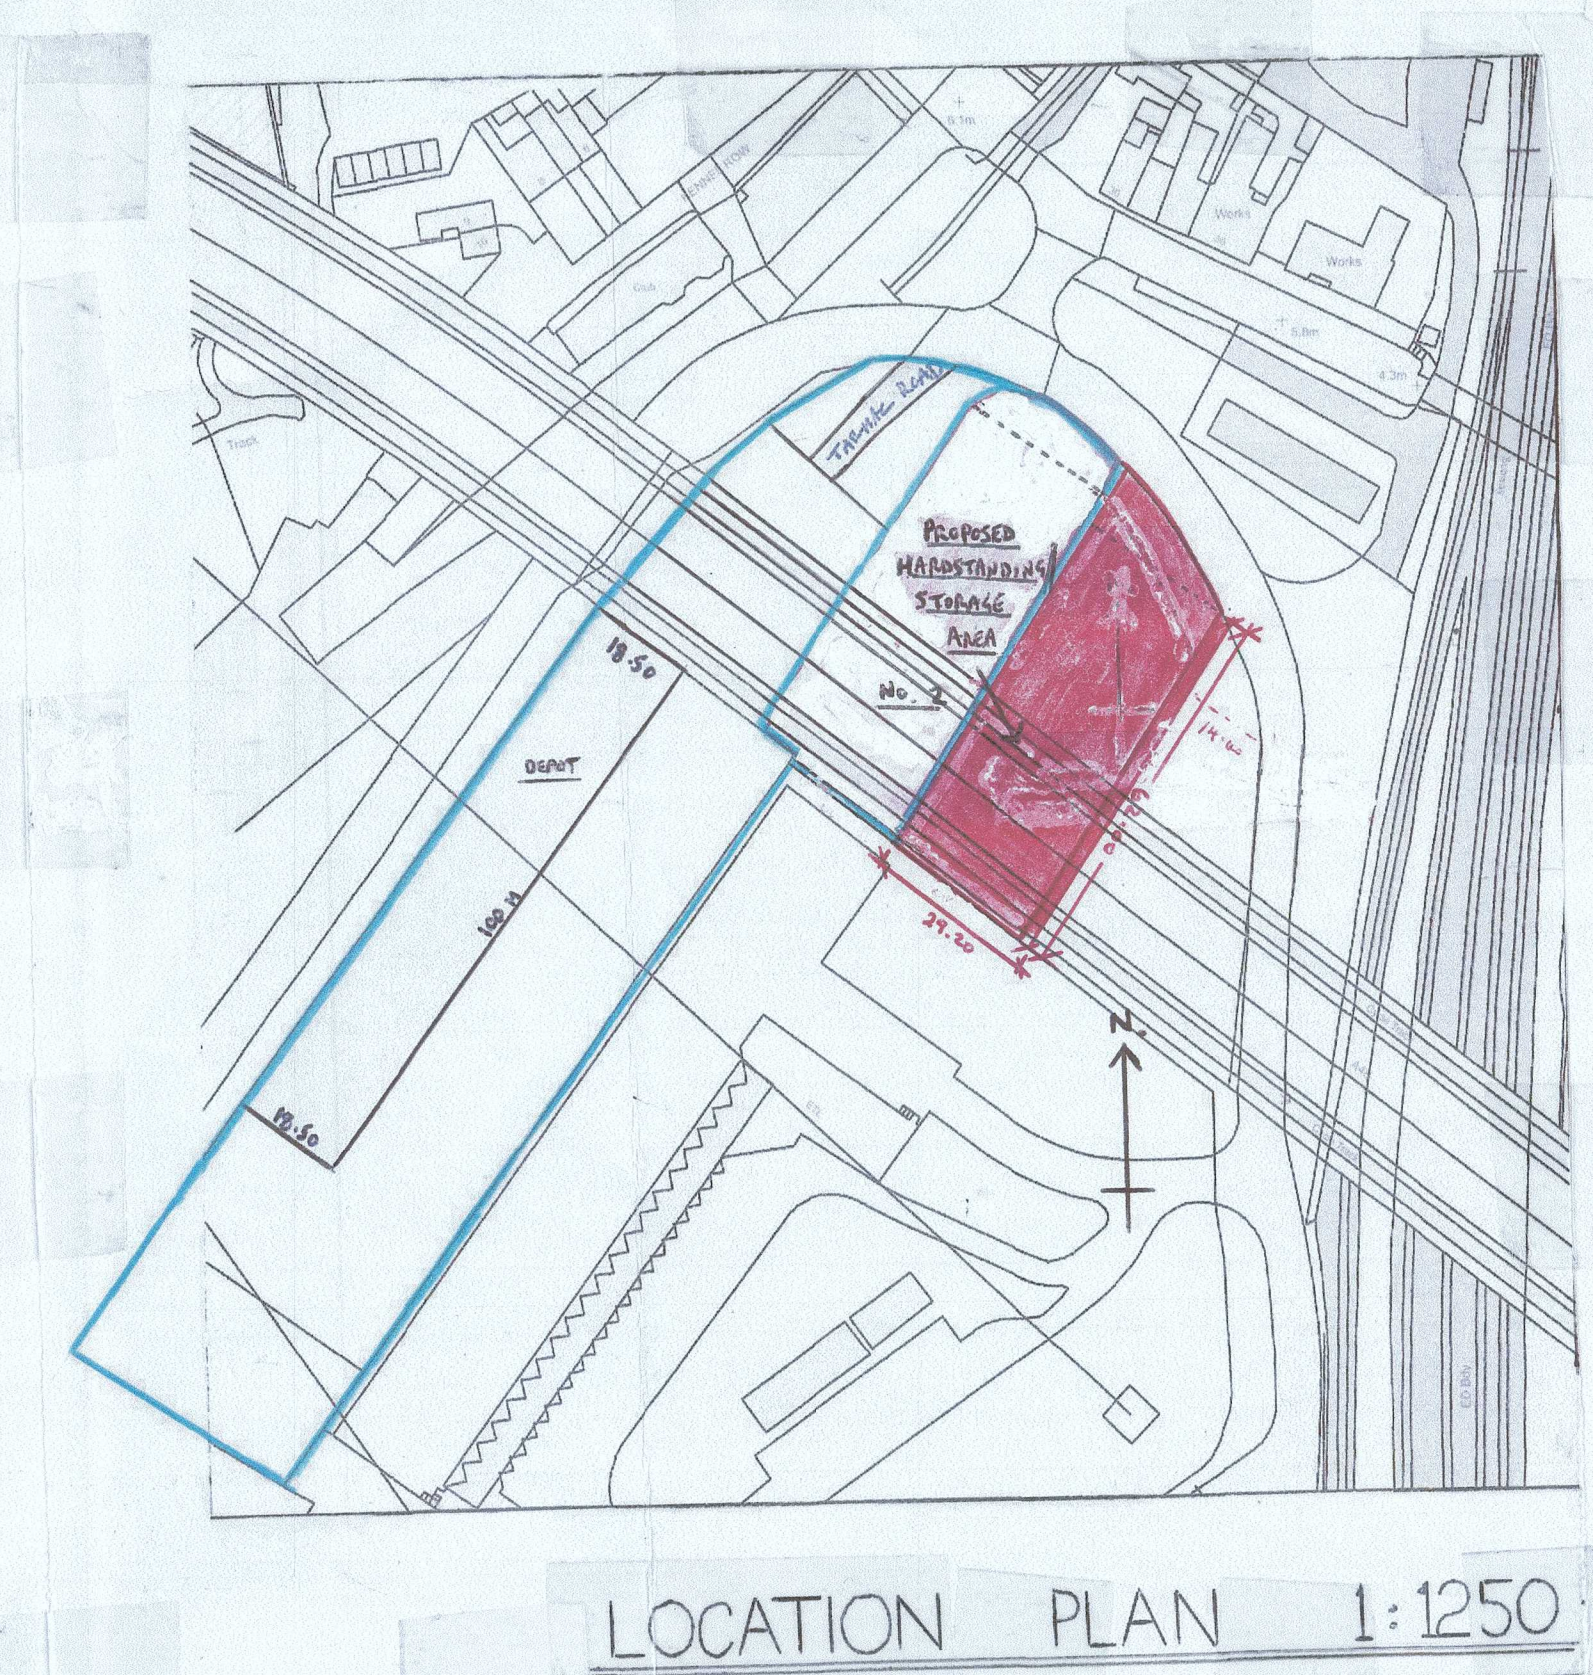


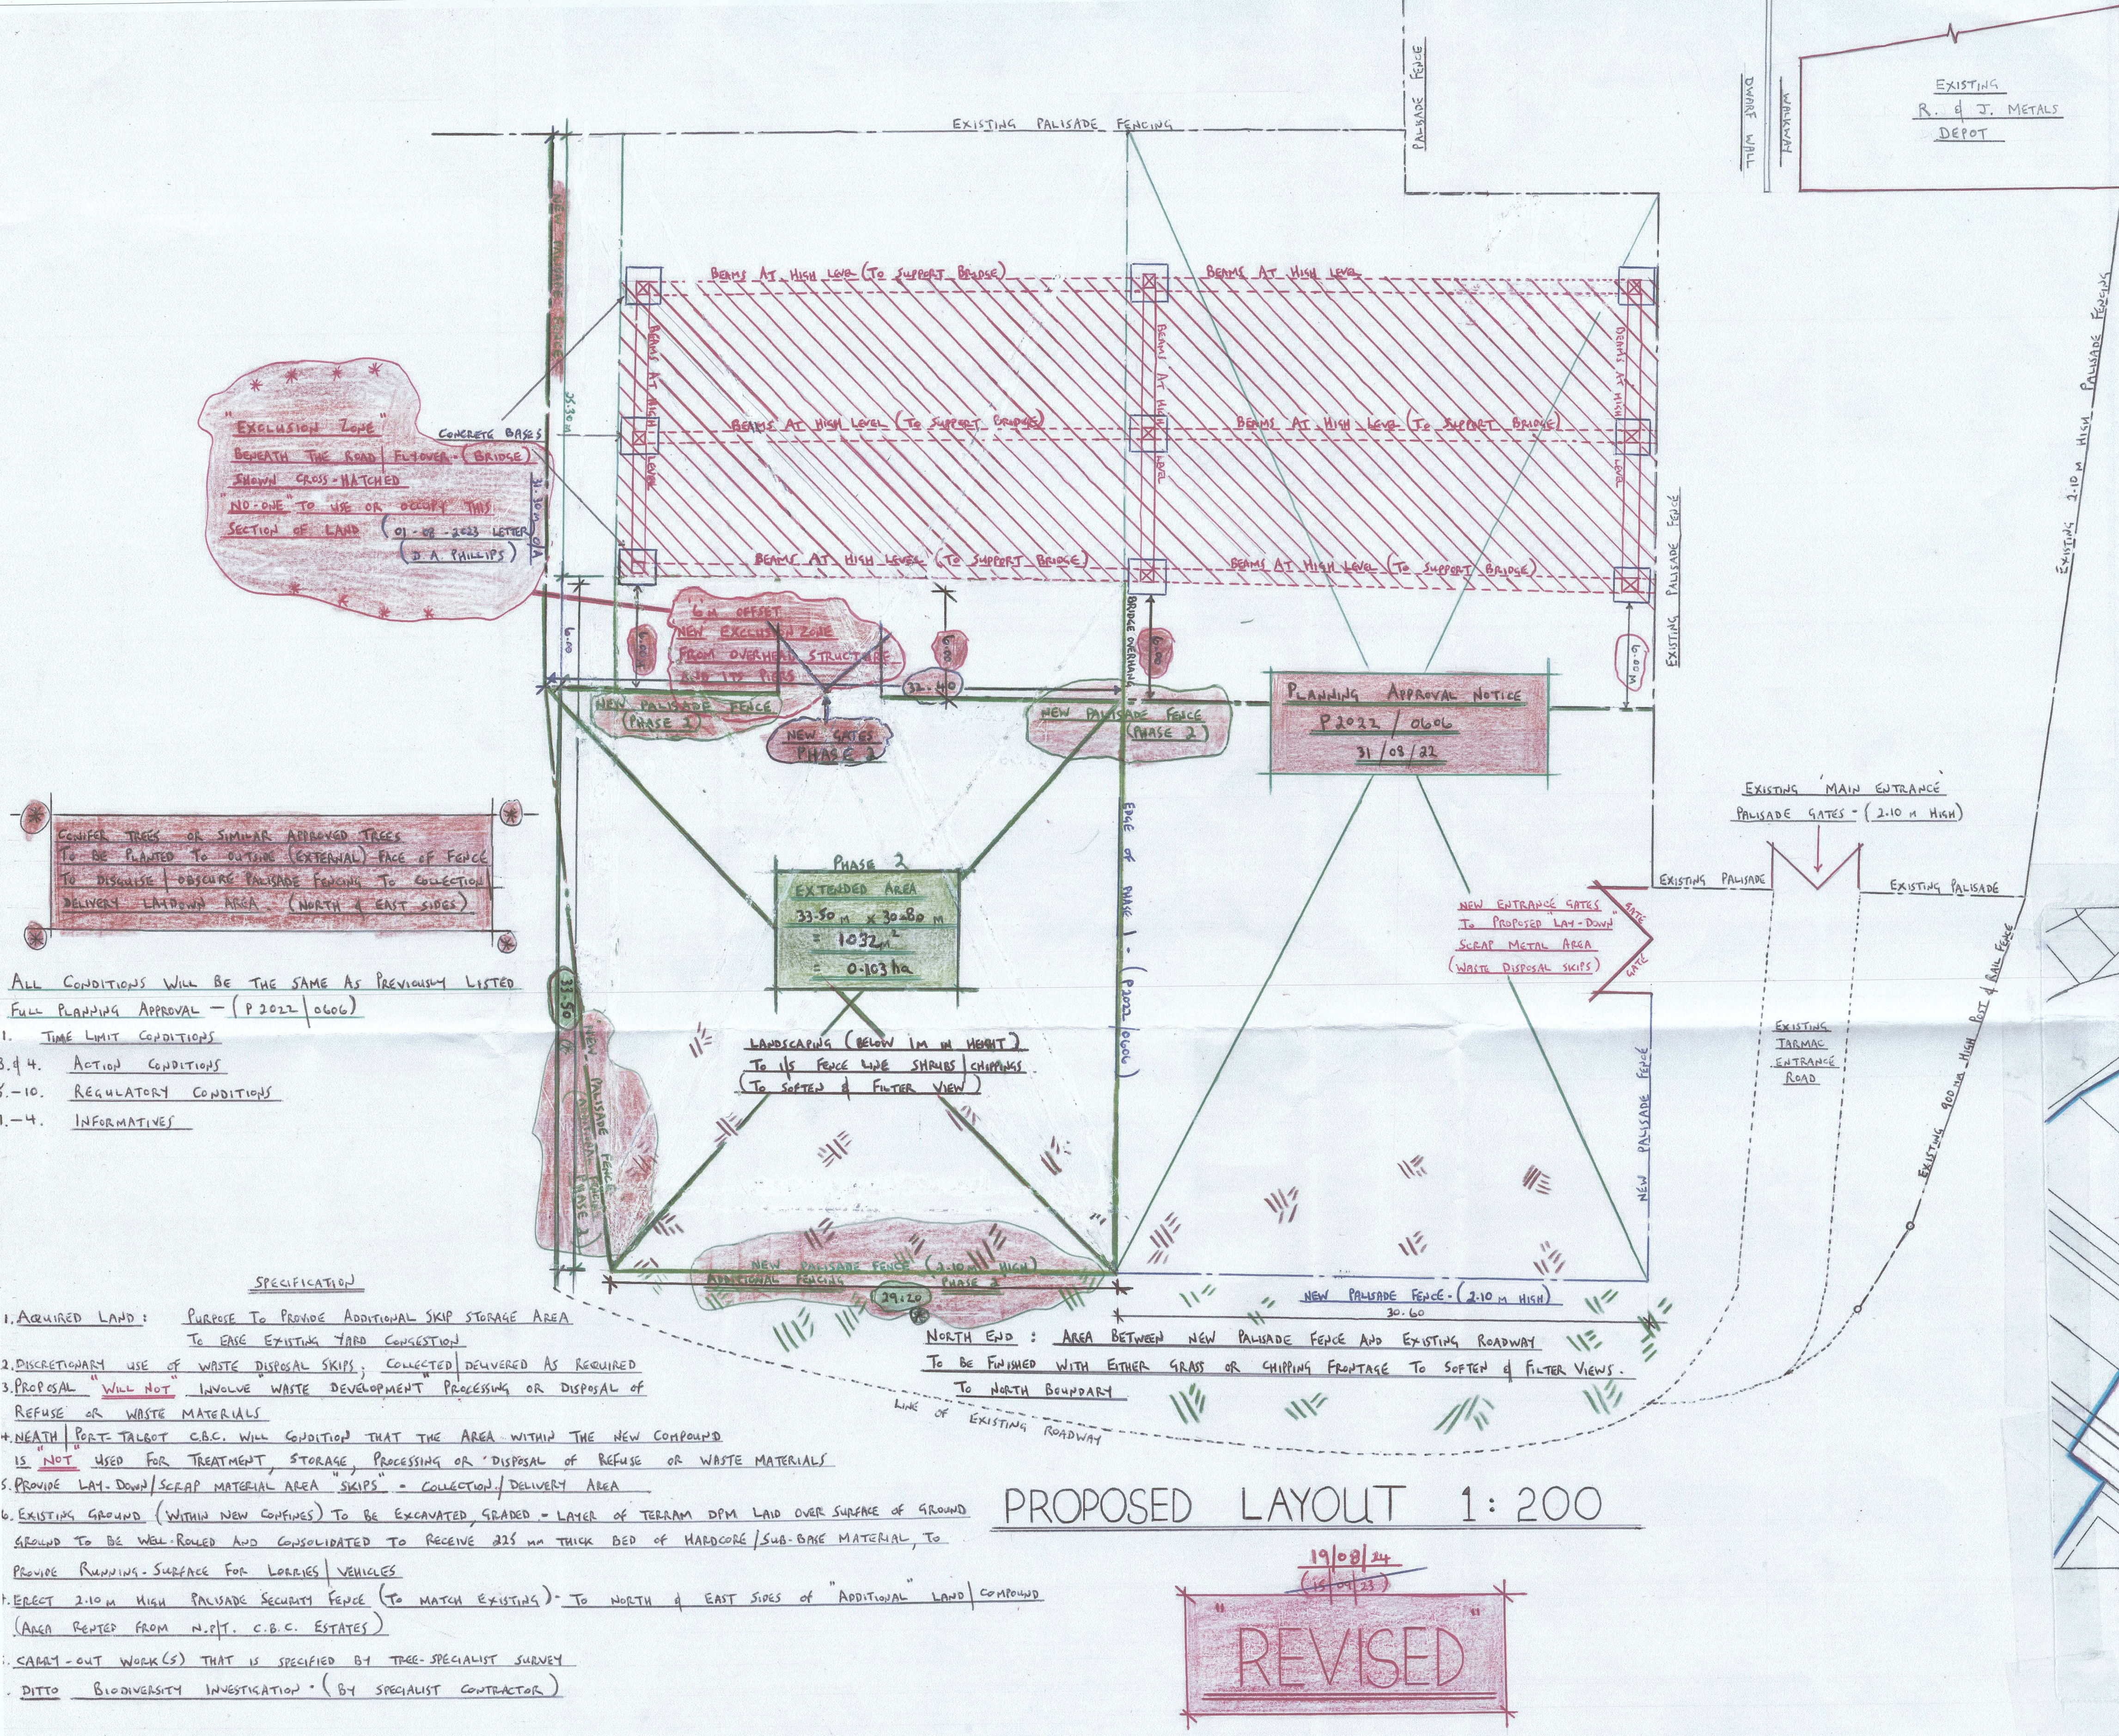

PROPOSED COLLECTION/DELIVERY - SCRAP - MATERIAL AREA (WASTE DISPOSAL SKIPS) TO EAST SIDE OF
EXISTING LAY-DOWN AREA (P2022/0606) INCLUDING ADDITIONAL PERIMETER FENCING TO NORTH
AND EAST SIDES OF COMPOUND EXTENSION FOR R. & J. METALS

SCALES : 1:200 , 1:500 , 1:1250

SHEET 1 of 1