


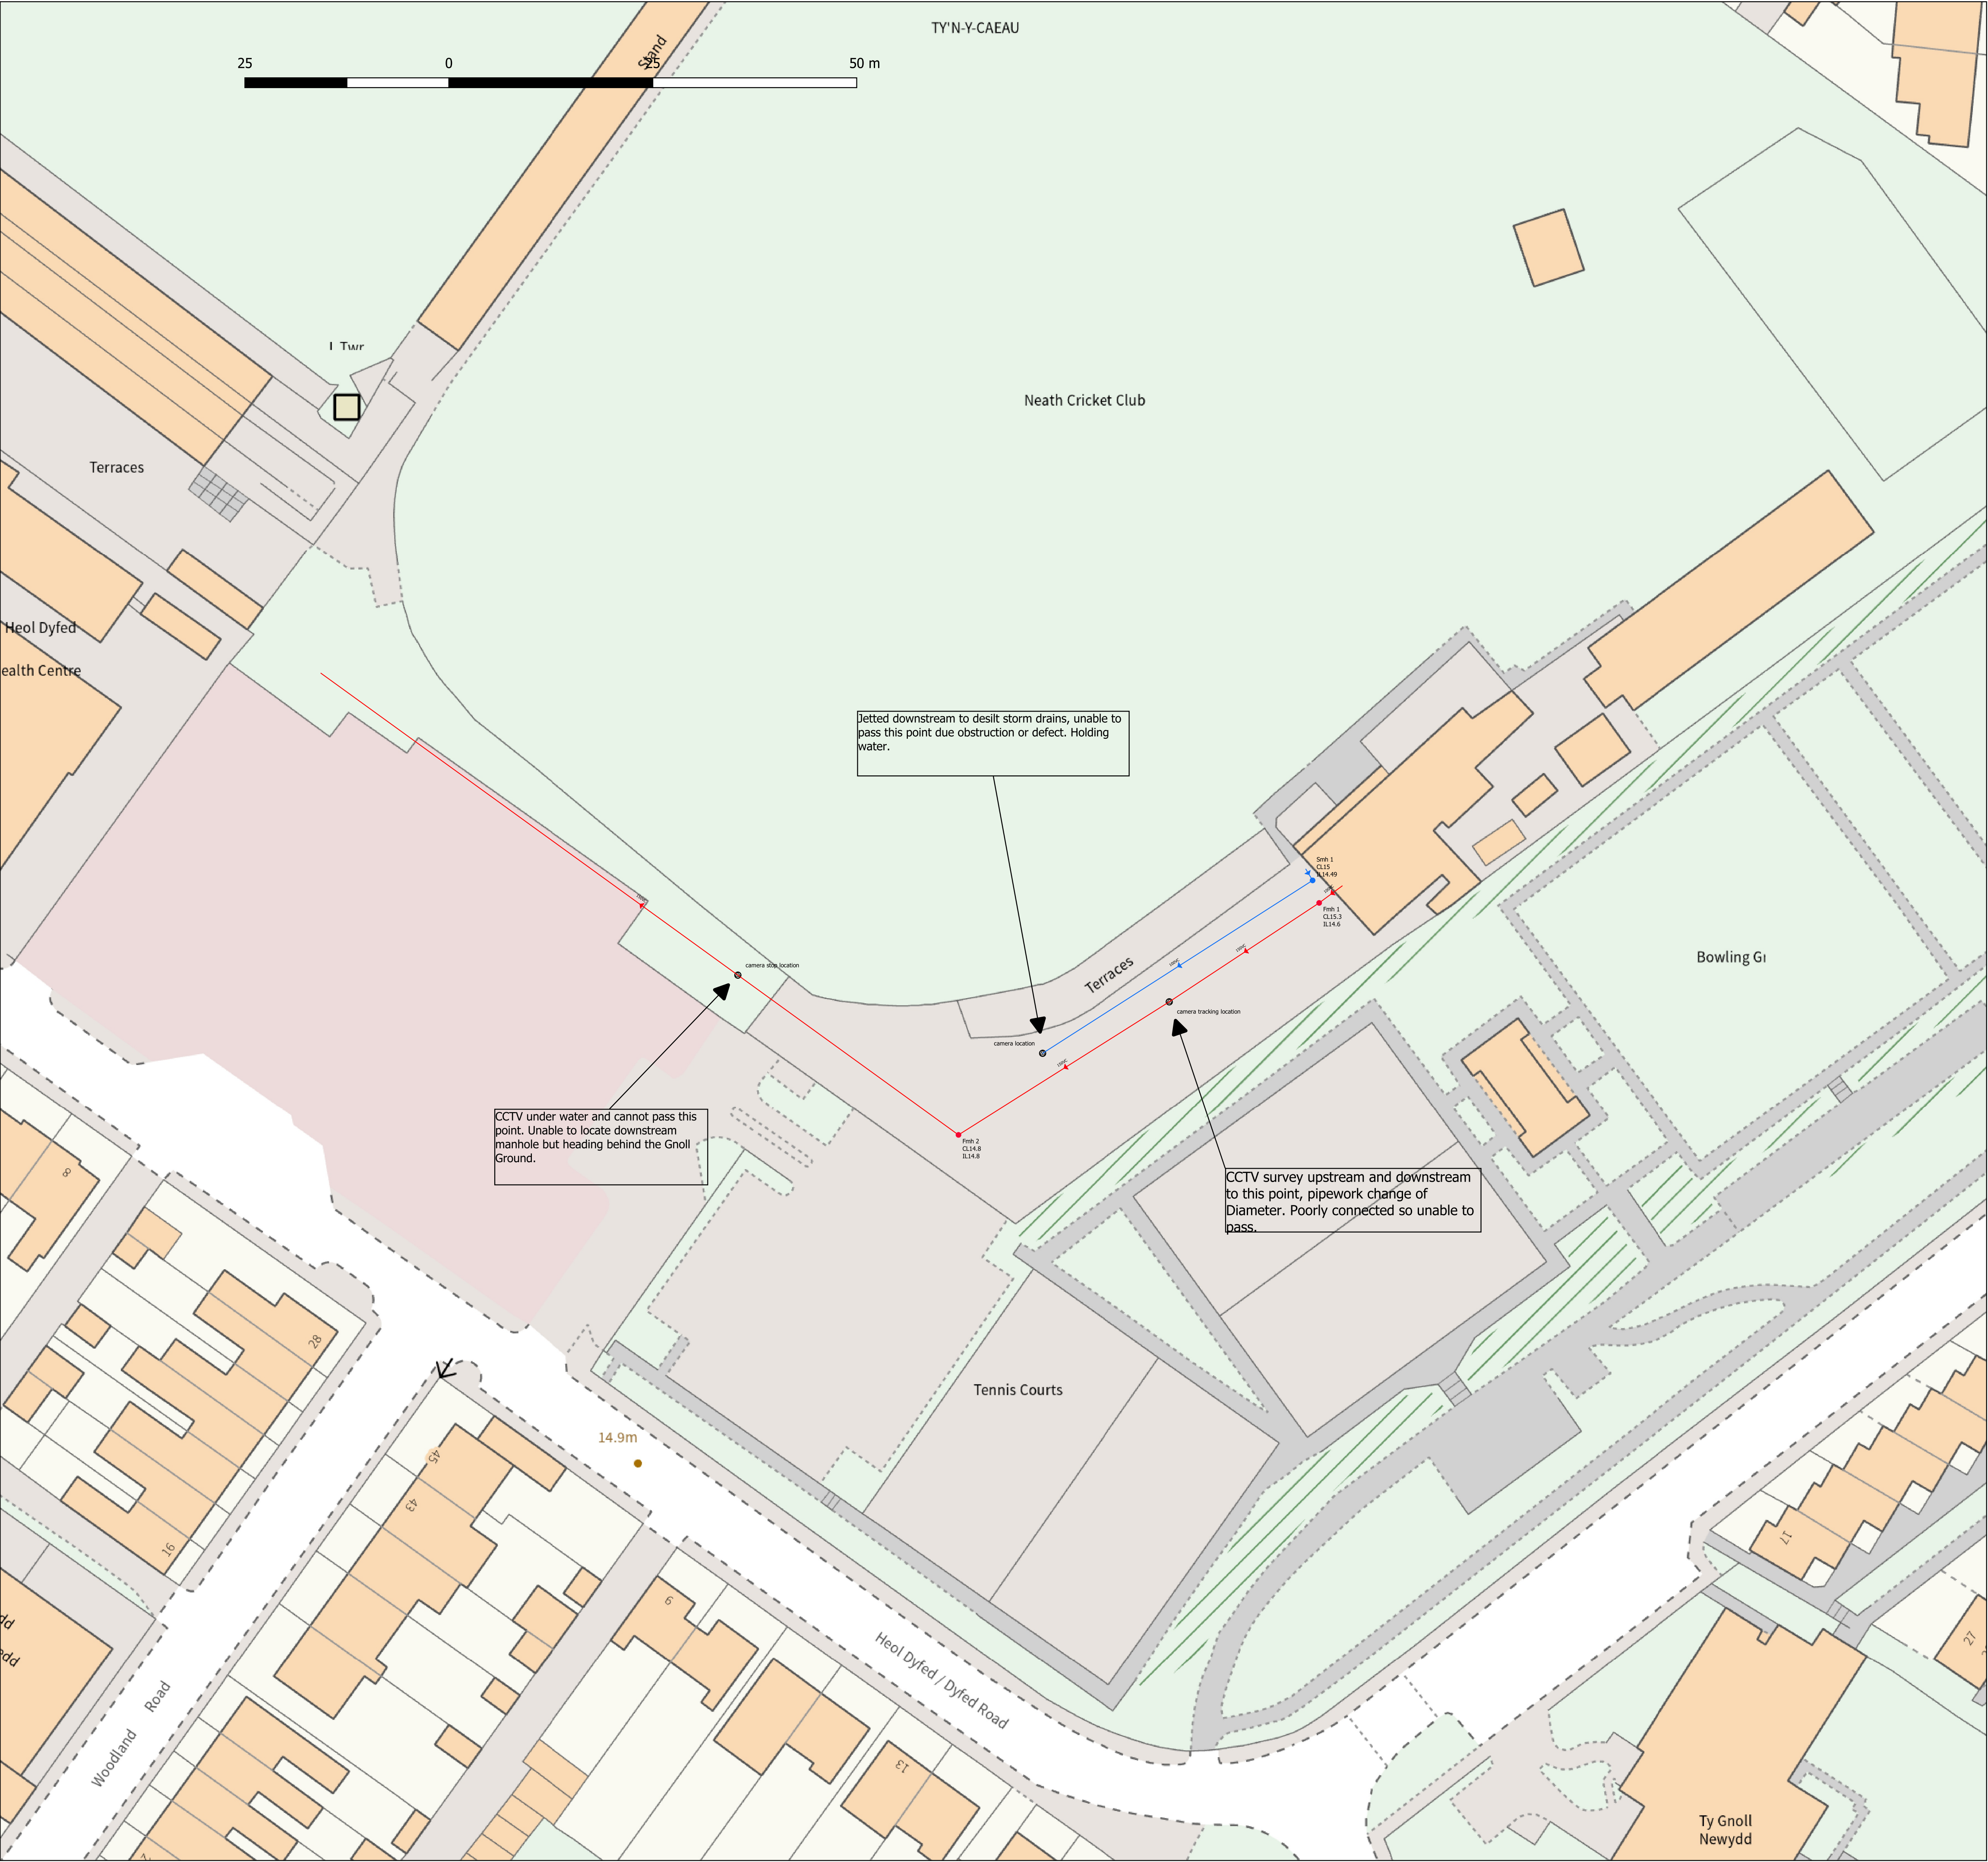

Site: Neath Tennis Courts

Date surveyed: Various Dates.

Notes
All levels have been recorded in relation to OSGM15.

GPS has been used in the location of underground services and other features, the results are not infallible and prior to any excavations it is recommended to employ sonar drain tracing techniques and cctv to ensure location and depth where critical.

Although all reasonable effort has been made in searching all available records, the completeness of information cannot be guaranteed.

Where quoted, depth estimations are generally to the centre of the service or feature, depths to gravity sewers and drains are generally to invert levels unless otherwise stated.

Pipe sizes which cannot be obtained by visual survey are taken from existing record drawings or other sources where available, if no records are available then this information will be assumed by the surveyor based on similar site asset information.

Legend

MH

- Foul
- Surface
- Combined
- Effluent

Pipe

- Effluent
- Combined
- Foul
- Surface

