


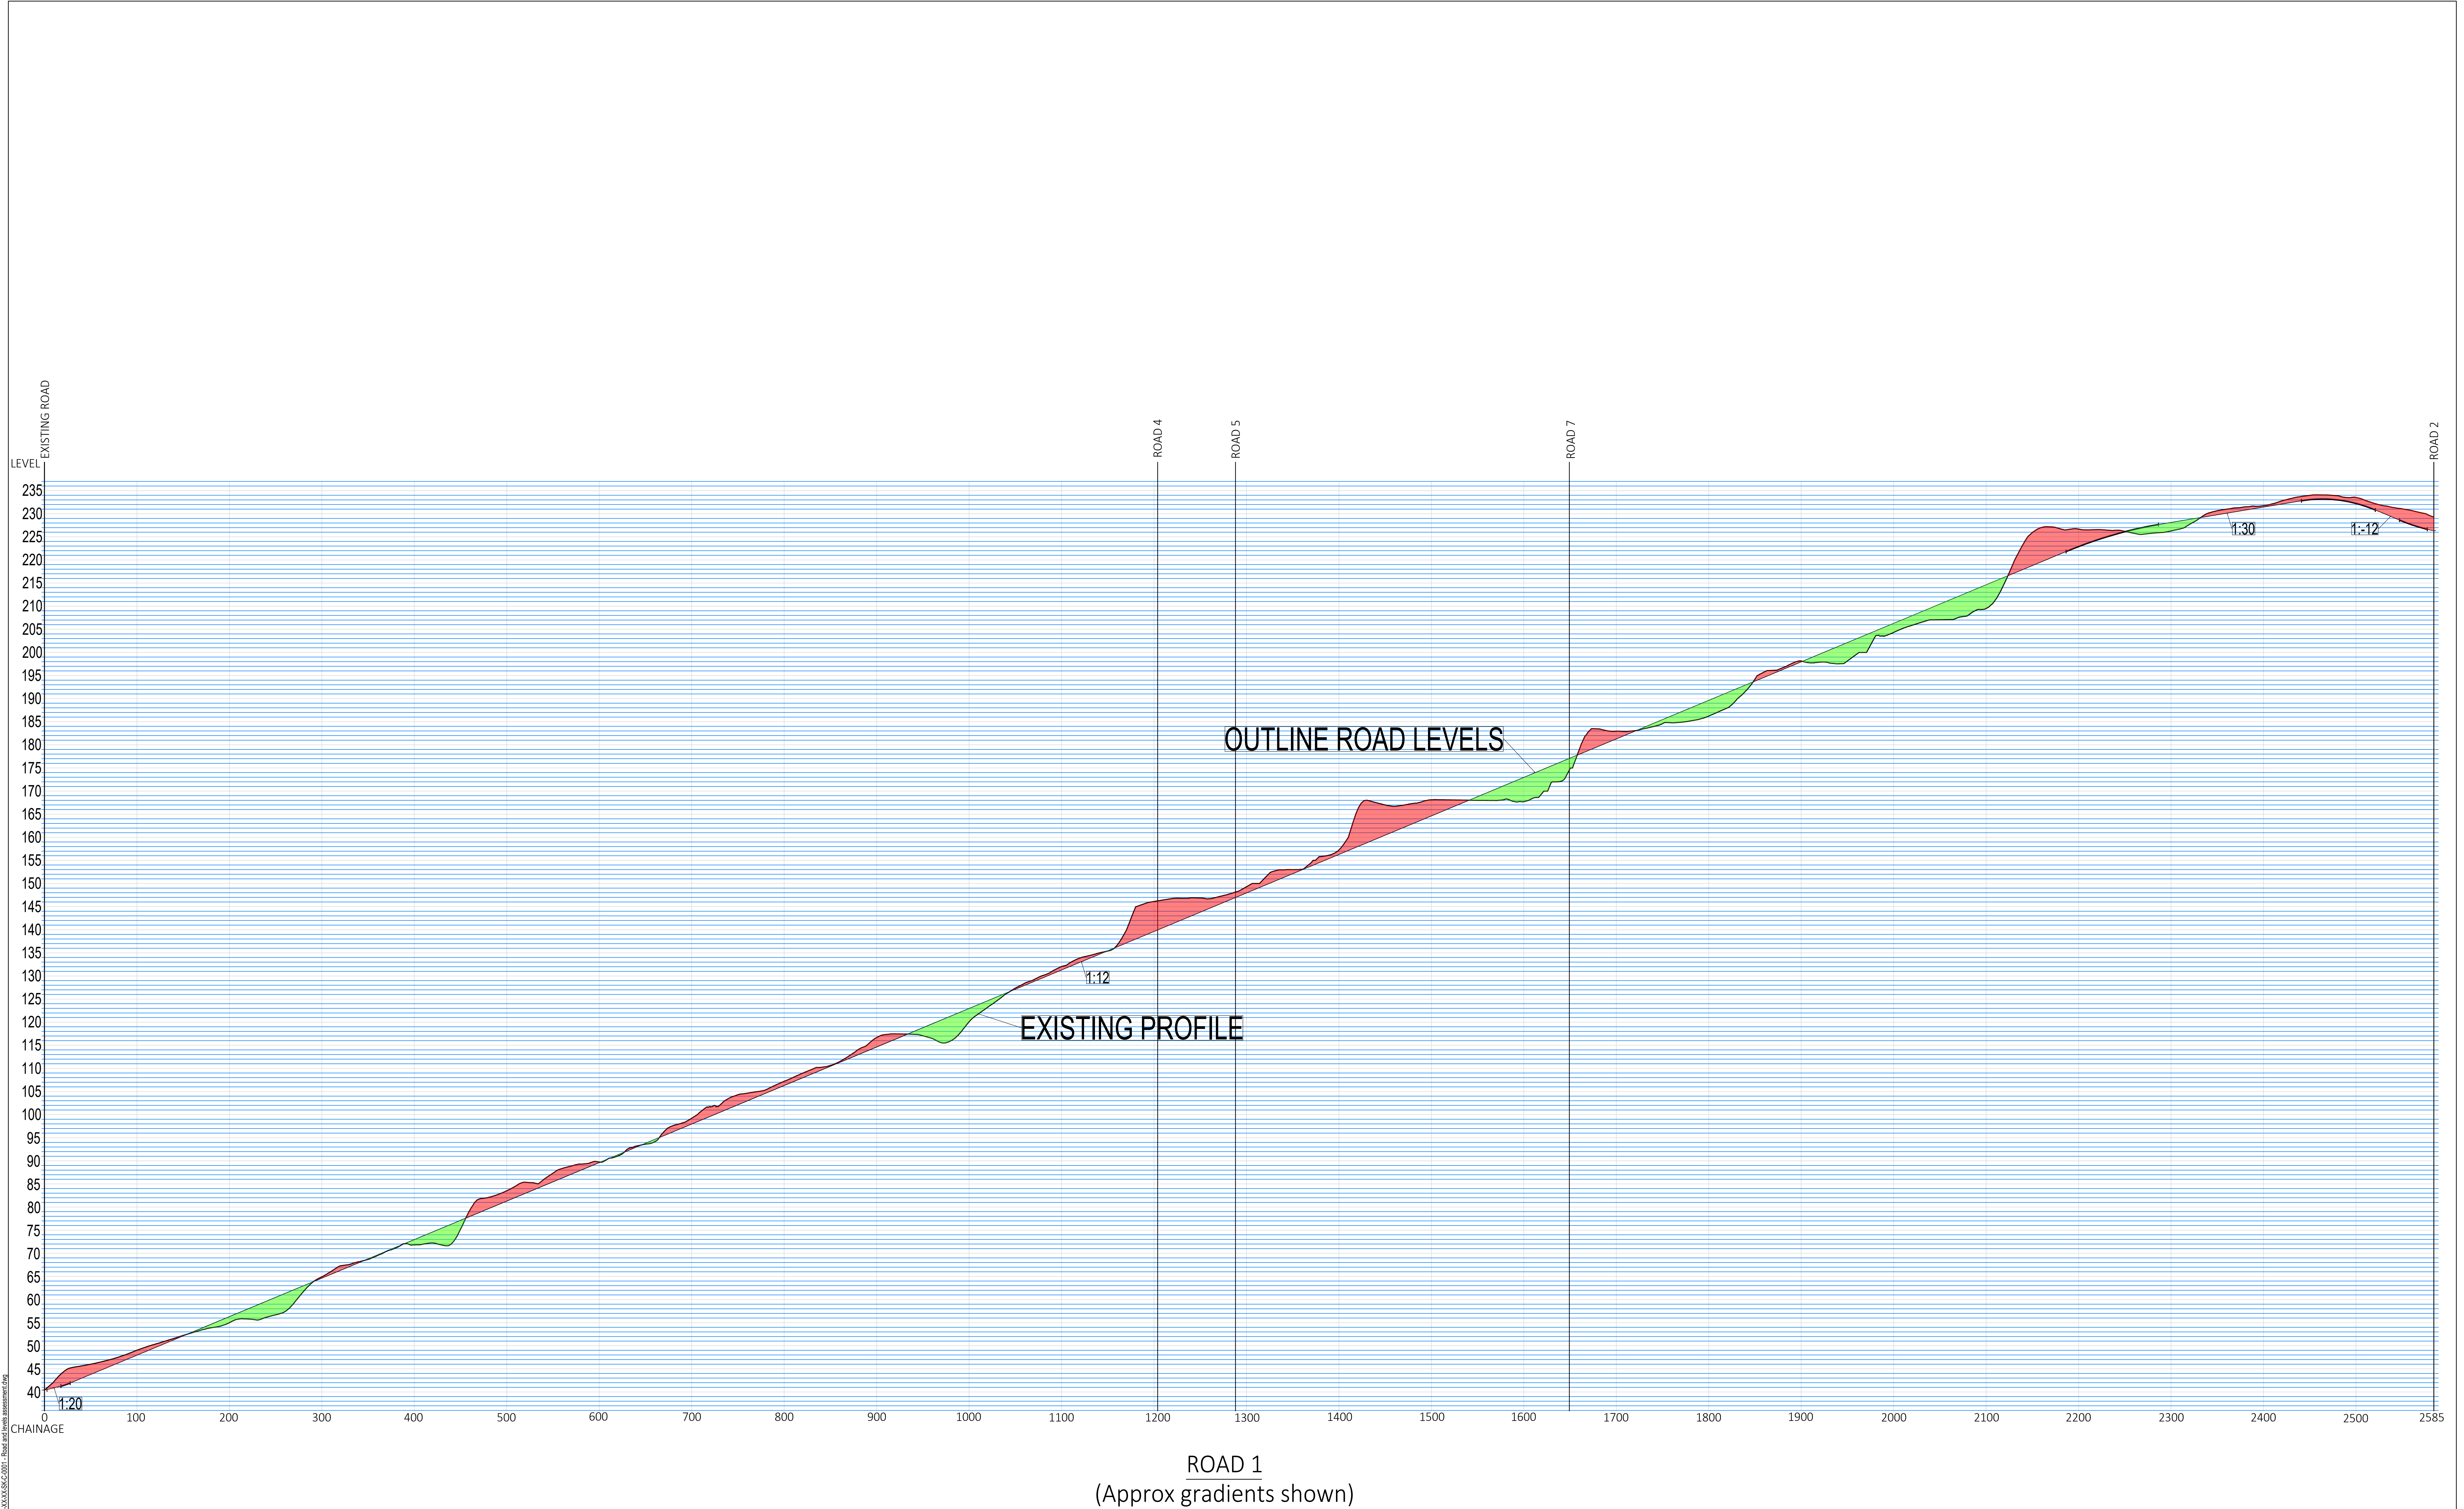

KEY PLAN

NOTES

CUT

FILL

APPROXIMATE LIDAR SURVEY INFORMATION UTILISED TO FACILITATE ASSESSMENT - FULL TOPOGRAPHICAL 3D SURVEY REQUIRED TO PROGRESS DESIGN

REVISIONS

REV	DATE	DESCRIPTION	BY	CHK	APP
001	20/07/24	Client and project name changed	JH	RB	MA
002	18/08/24	Revised for layout update	JH	RB	MA
003	25/07/24	Revised for minor updates	JH	RB	MA
004	21/07/24	Revised for layout update	JH	RB	MA
005	22/11/23	First Issue	JH	RB	MA
Rev	Scale	Description	By	Chk	App

Hydrock

THIRD FLOOR, WHARTON PLACE
13 WHARTON STREET
CARDIFF
CF10 1SS
T: +44 (0) 2920 02865
E: cardiff@hydrock.com

CLIENT
TRIVSELHUS UK HOLDINGS LIMITED

PROJECT
PARC PELENNIA HOLIDAY RESORT

STATUS
FOR INFORMATION

HYDROCK PROJECT NO.
C-16044

SCALE @ A0
NTS

STATUS DESCRIPTION
FOR INFORMATION

STATUS
S2

DRAWING NO. (PROJECT ORIGINATOR.ZONE LEVEL TYPE-ROLE-NUMBER)
PEL-HYD-XX-XX-SK-C-0002

REVISION
P05

Filename: Y:\19000-16999\16044_Parc Peleenna\01_MWPSK_Schematic\CFE-16044-XX-SK-C-0001_Road and level assessment.dwg