


A1 NOTES

- | | | | | | |
|-----|----------|---|----|----|----|
| C | 14.08.24 | Highway layout amended following site visit | CC | CC | CC |
| B | 23.05.24 | Highway layout amended to exclude private
Scale added to drawing | CC | CC | CC |
| A | 12.03.24 | Carriageway access lane widened to 5.5m and visibility splay increased following LHA comments | CC | CC | CC |
| Rev | Date | Details | Dr | Ch | Ap |

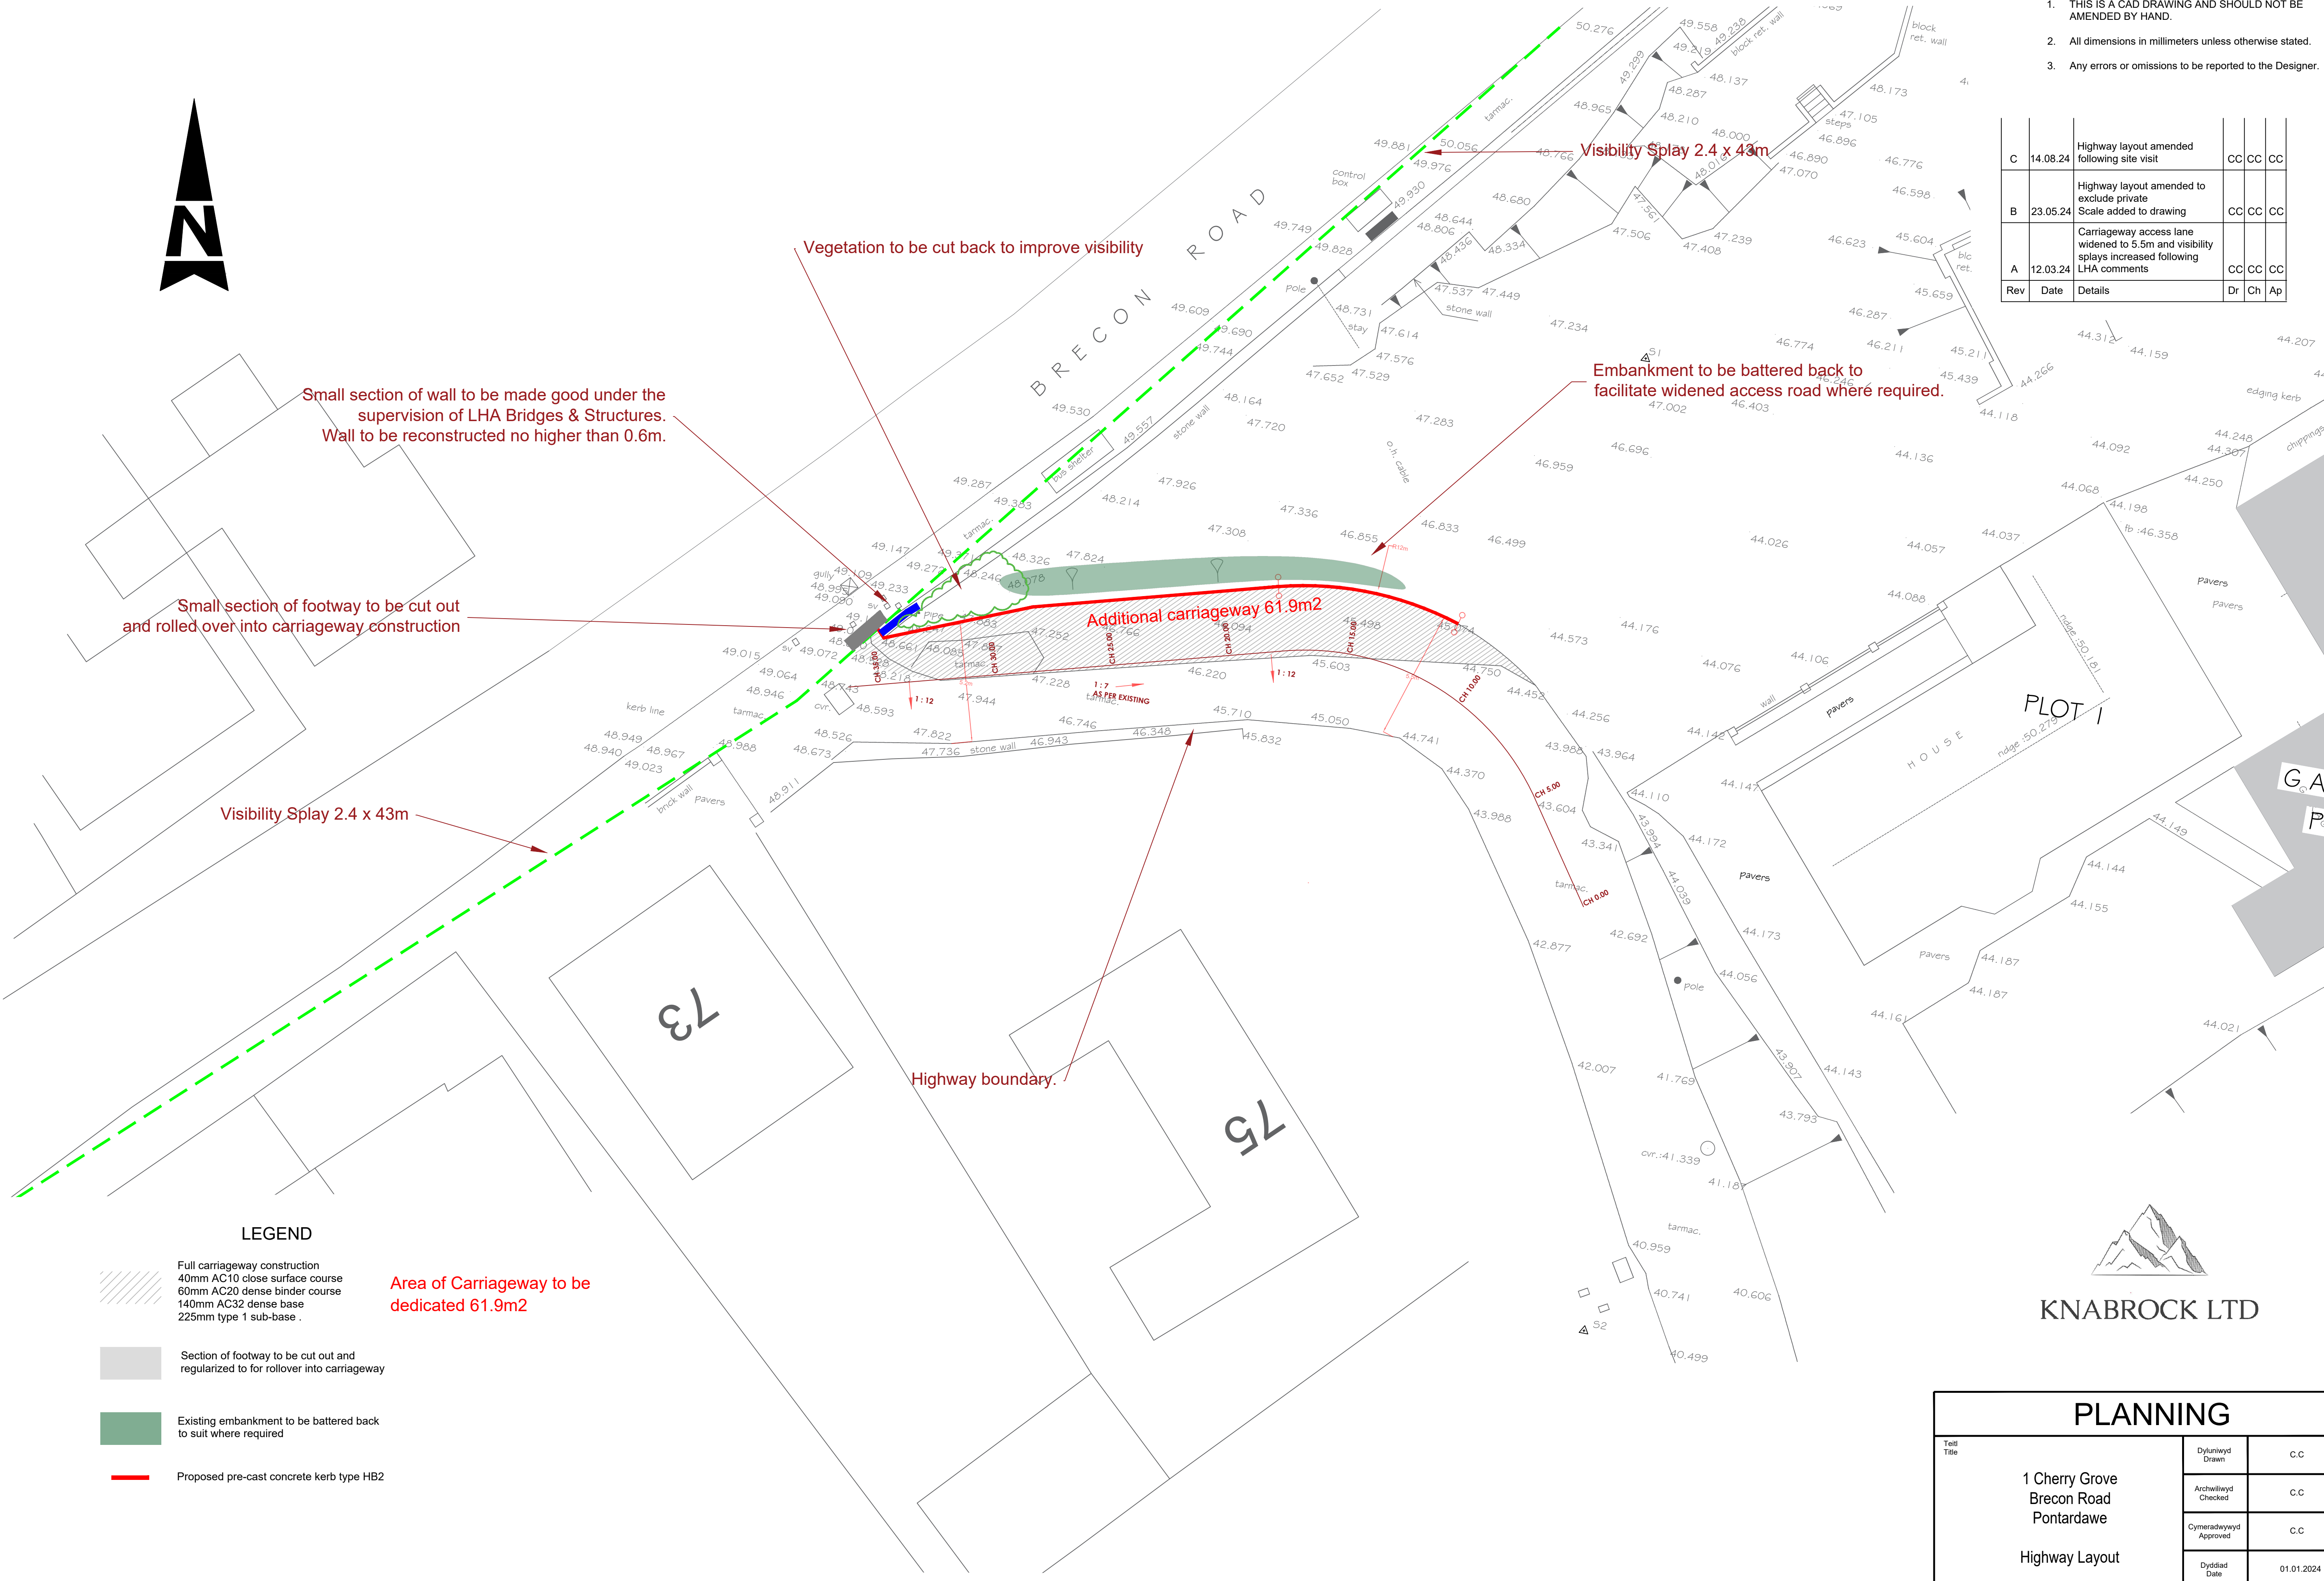

Full carriageway construction
40mm AC10 close surface course
60mm AC20 dense binder course
140mm AC32 dense base
225mm type 1 sub-base .

Section of footway to be cut out and regularized to for rollover into carriageway

Figure 1

Proposed pre-cast concrete kerb type HB2



Teitl 1 Cherry Grove Brecon Road Pontardawe Highway Layout	Dyluniwyd Drawn	C.C			
	Archwiliwyd Checked	C.C			
	Cymeradwywyd Approved	C.C			
	Dyddiad Date	01.01.2024			
Drawing No.	HL_01	Rev.	C	Graddfa Scale	1:125

1 Cherry Grove
Brecon Road
Pontardawe

Highway Layout

Dyluniwyd Drawn	C.C
Archwiliwyd Checked	C.C
Imeradwywyd Approved	C.C
Dwifriad	

Drawing No.	HL_01	Rev.	C	Graddfa Scale	1:125
-------------	-------	------	---	------------------	-------