


Neath Deli

Unit 2, Fairfield Way, Neath, SA11 3ES


Unit 2, Fairfield Way, Neath, SA11 3ES

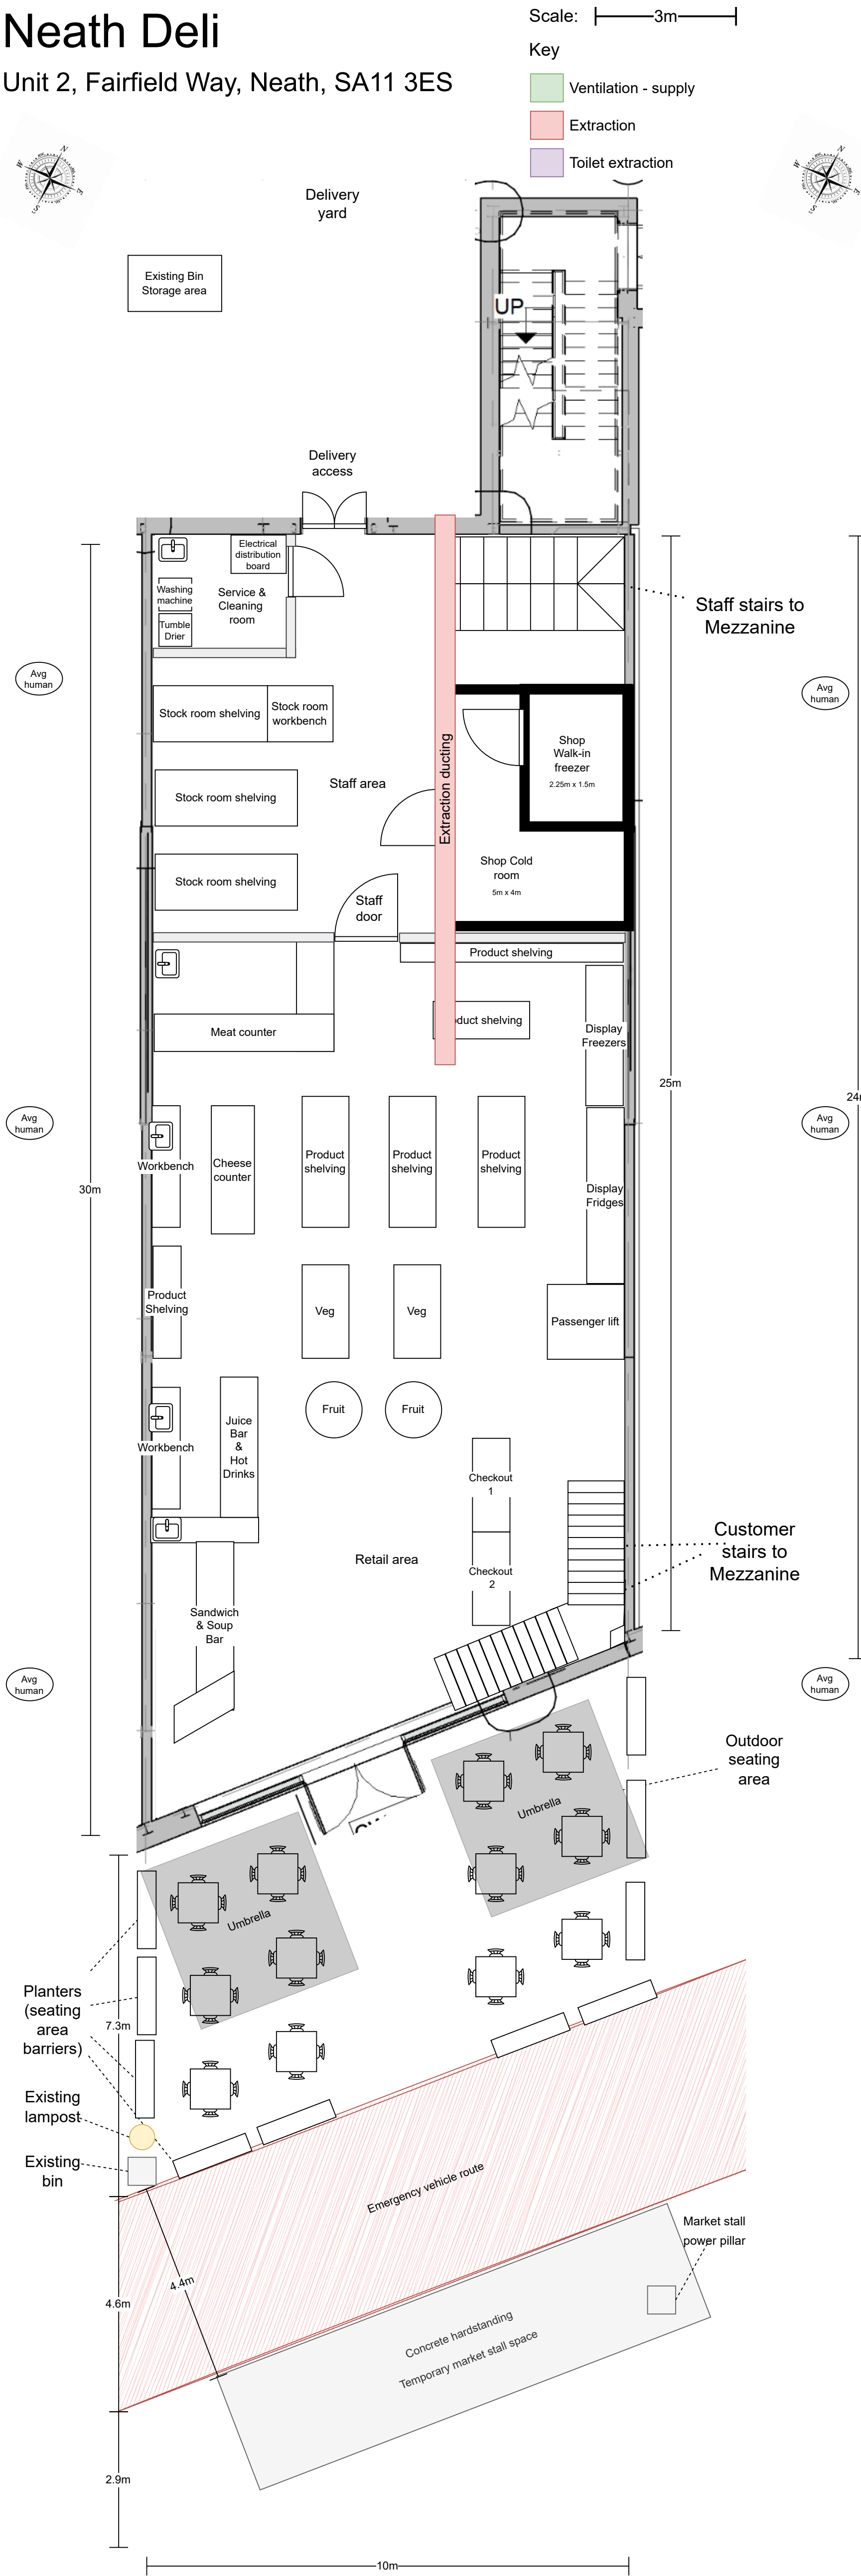

Ground



Mezzanine

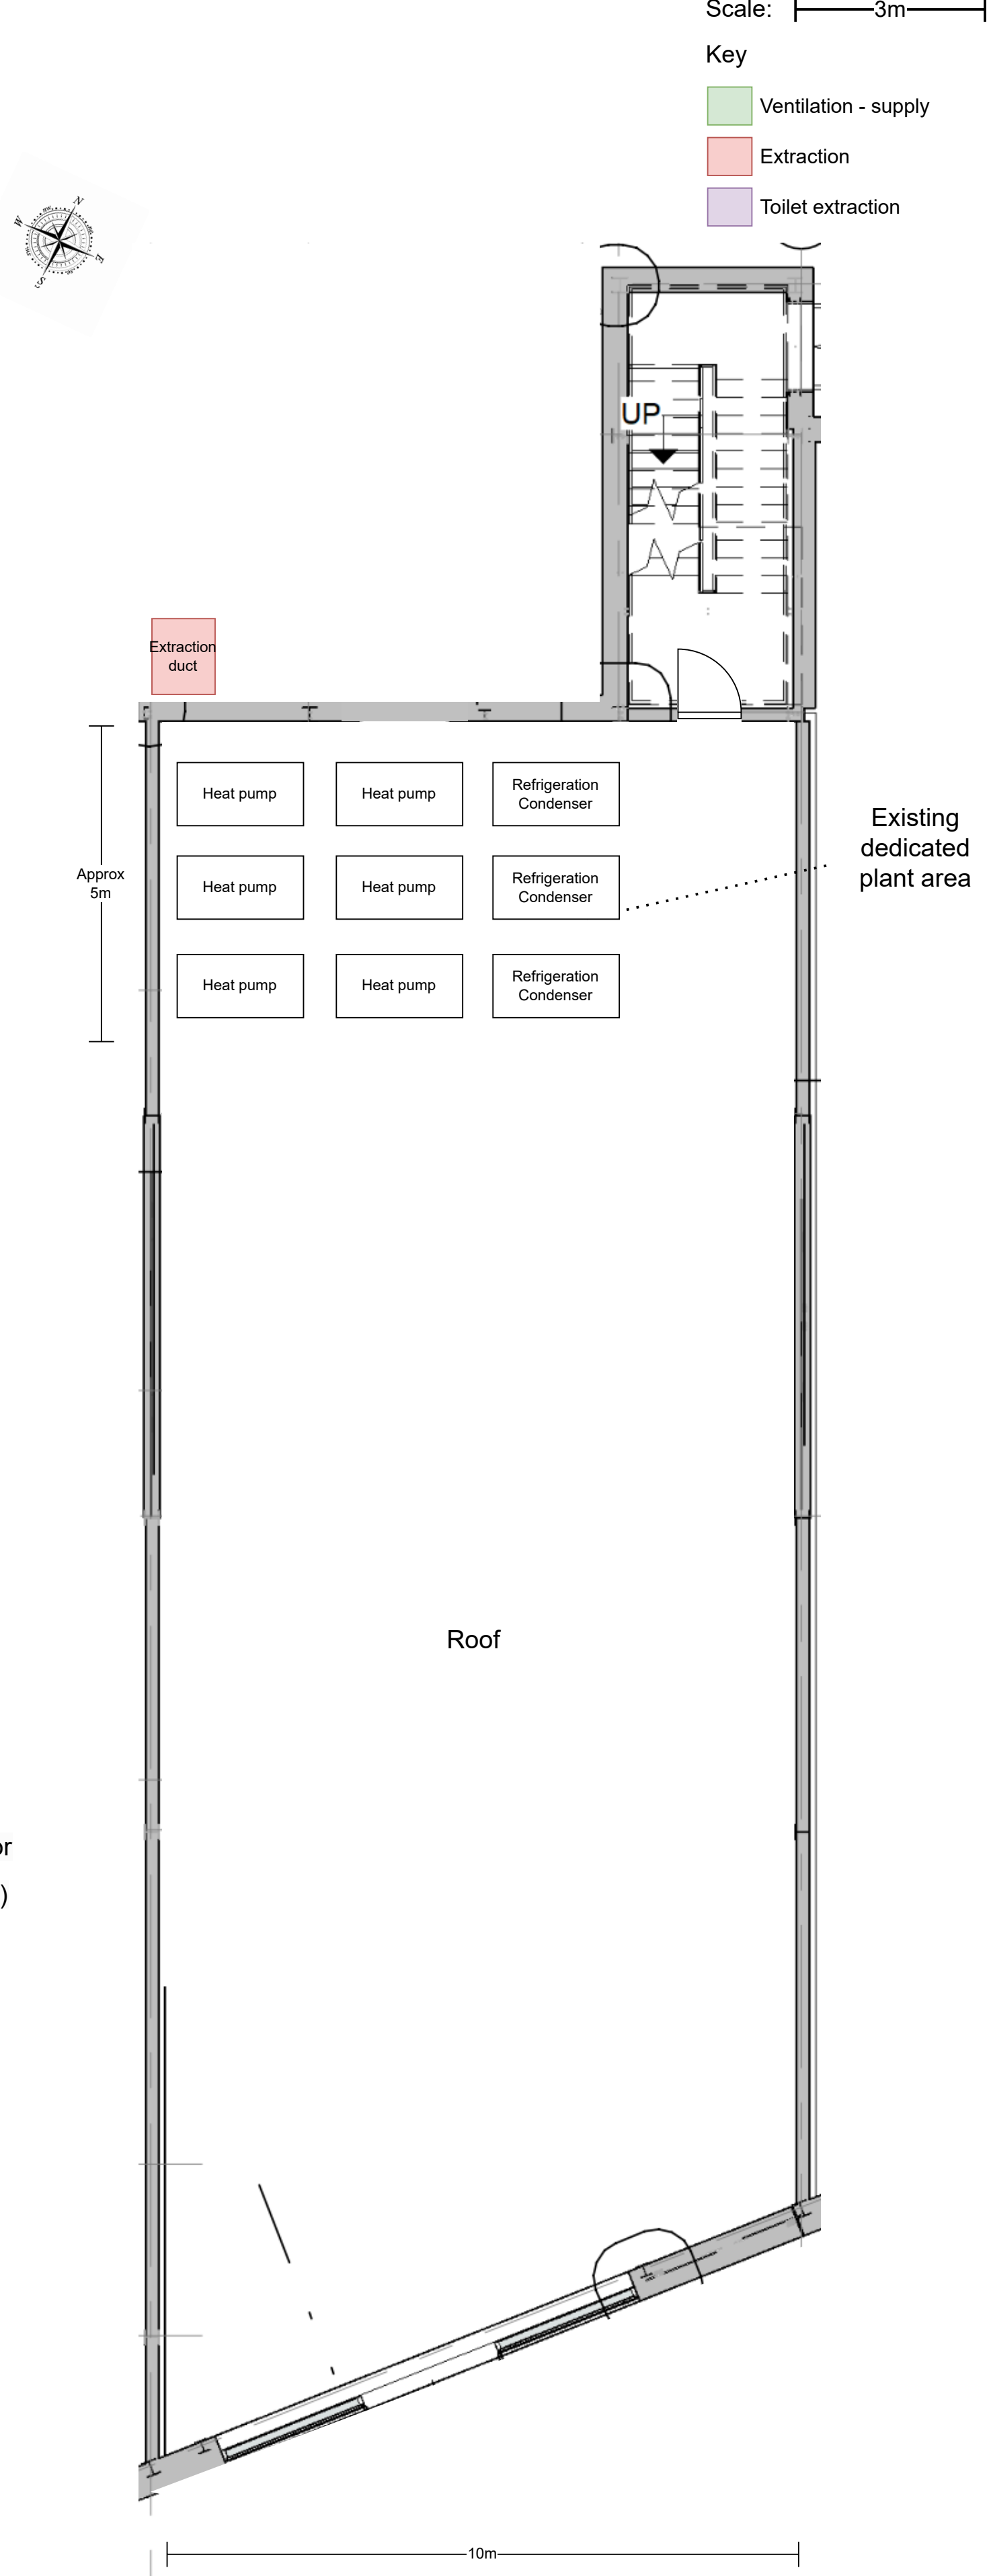

Roof