


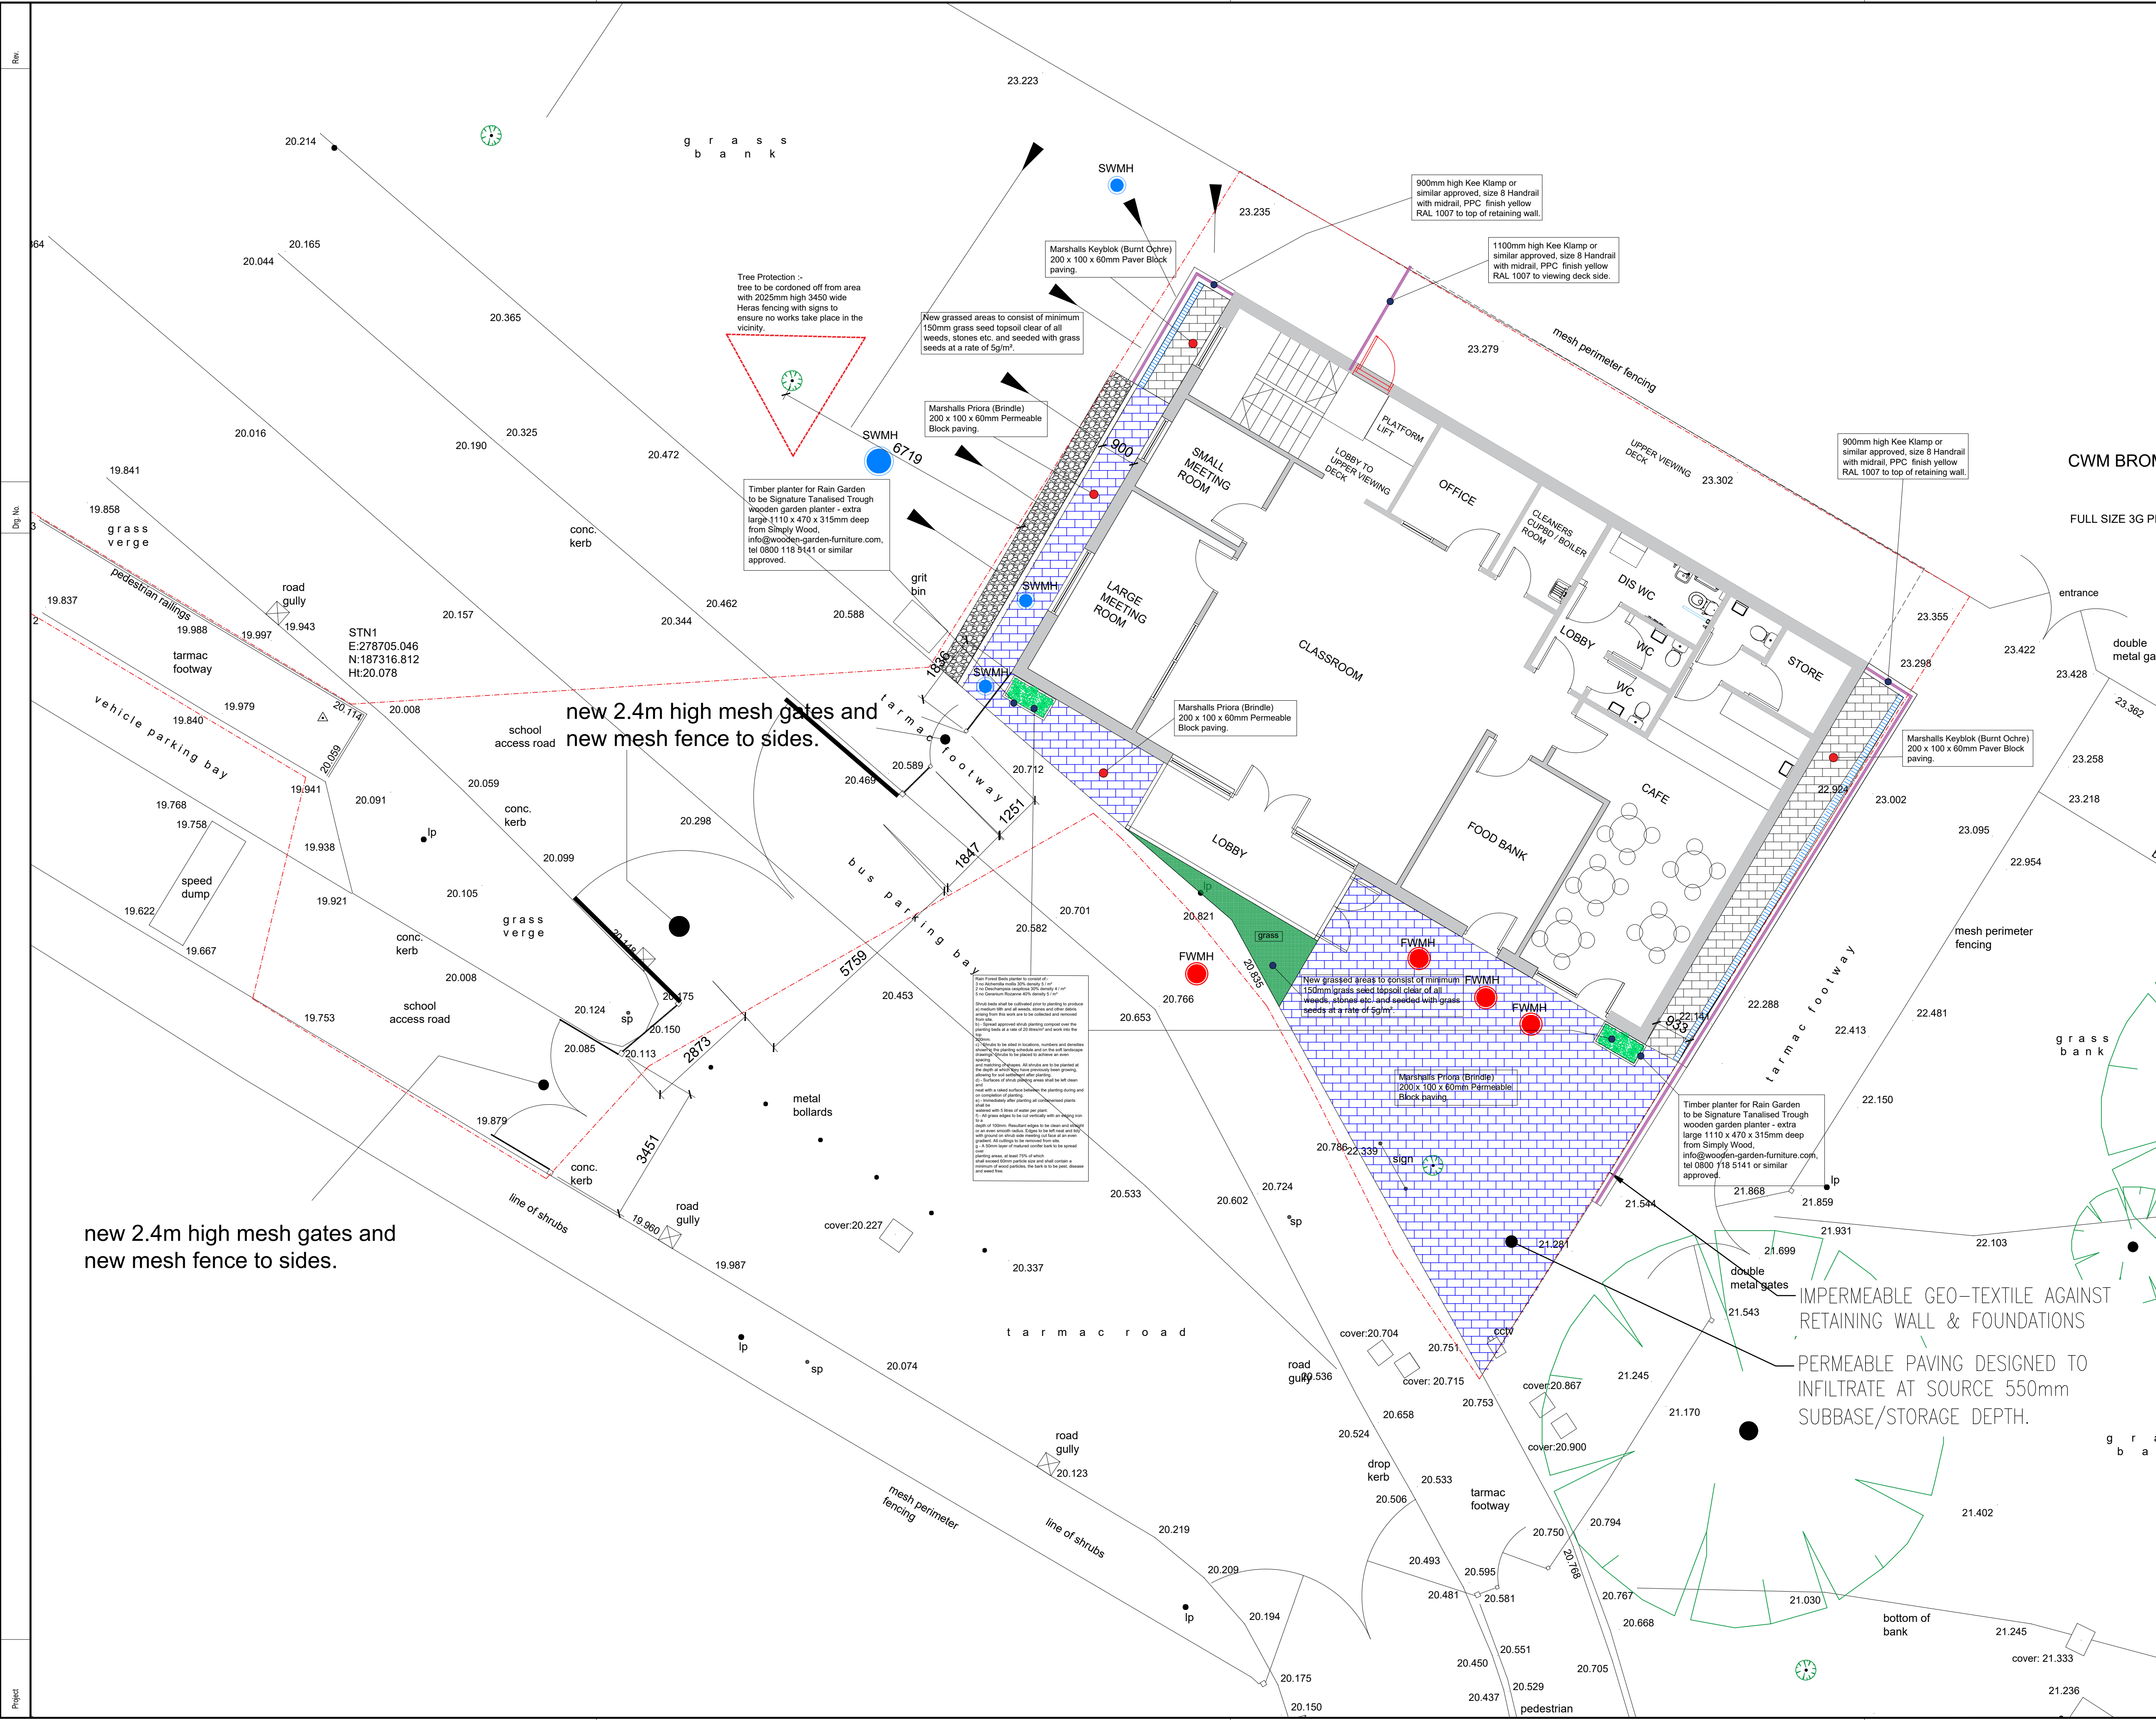

NOTES

1. All dimensions in millimetres unless otherwise stated.

Rev	Details	Dr	Ch	Apr	Date
B	Constructional issue new gates to entrance shown	WGH	wgh		Sept 24 Jun 2024



Neath Port Talbot
Castell-nedd Port Talbot
County Borough Council Cynhor Bwrdeistref Sirol
Making a difference Gwahaniaeth er gwell

PROPERTY & REGENERATION
Nicola Pearce BSc(Hons) DipTP MRTPI
DIRECTOR OF ENVIRONMENT AND REGENERATION
THE QUAYS, BRUNEL WAY
BAGLAN ENERGY PARK SA11 2GG
www.npt.gov.uk

Project

CWM BROMBIL COMMUNITY HUB
BERTHA ROAD, MARGAM

Drawing Title

PROPOSED LANDSCAPE

File No.	Property Ref. No.
Drawn	WGH
Checked	
Date	MAY 2024
Date	
Scales	1:75@A1
Drawing No.	A1287 -115

Rev.

B