


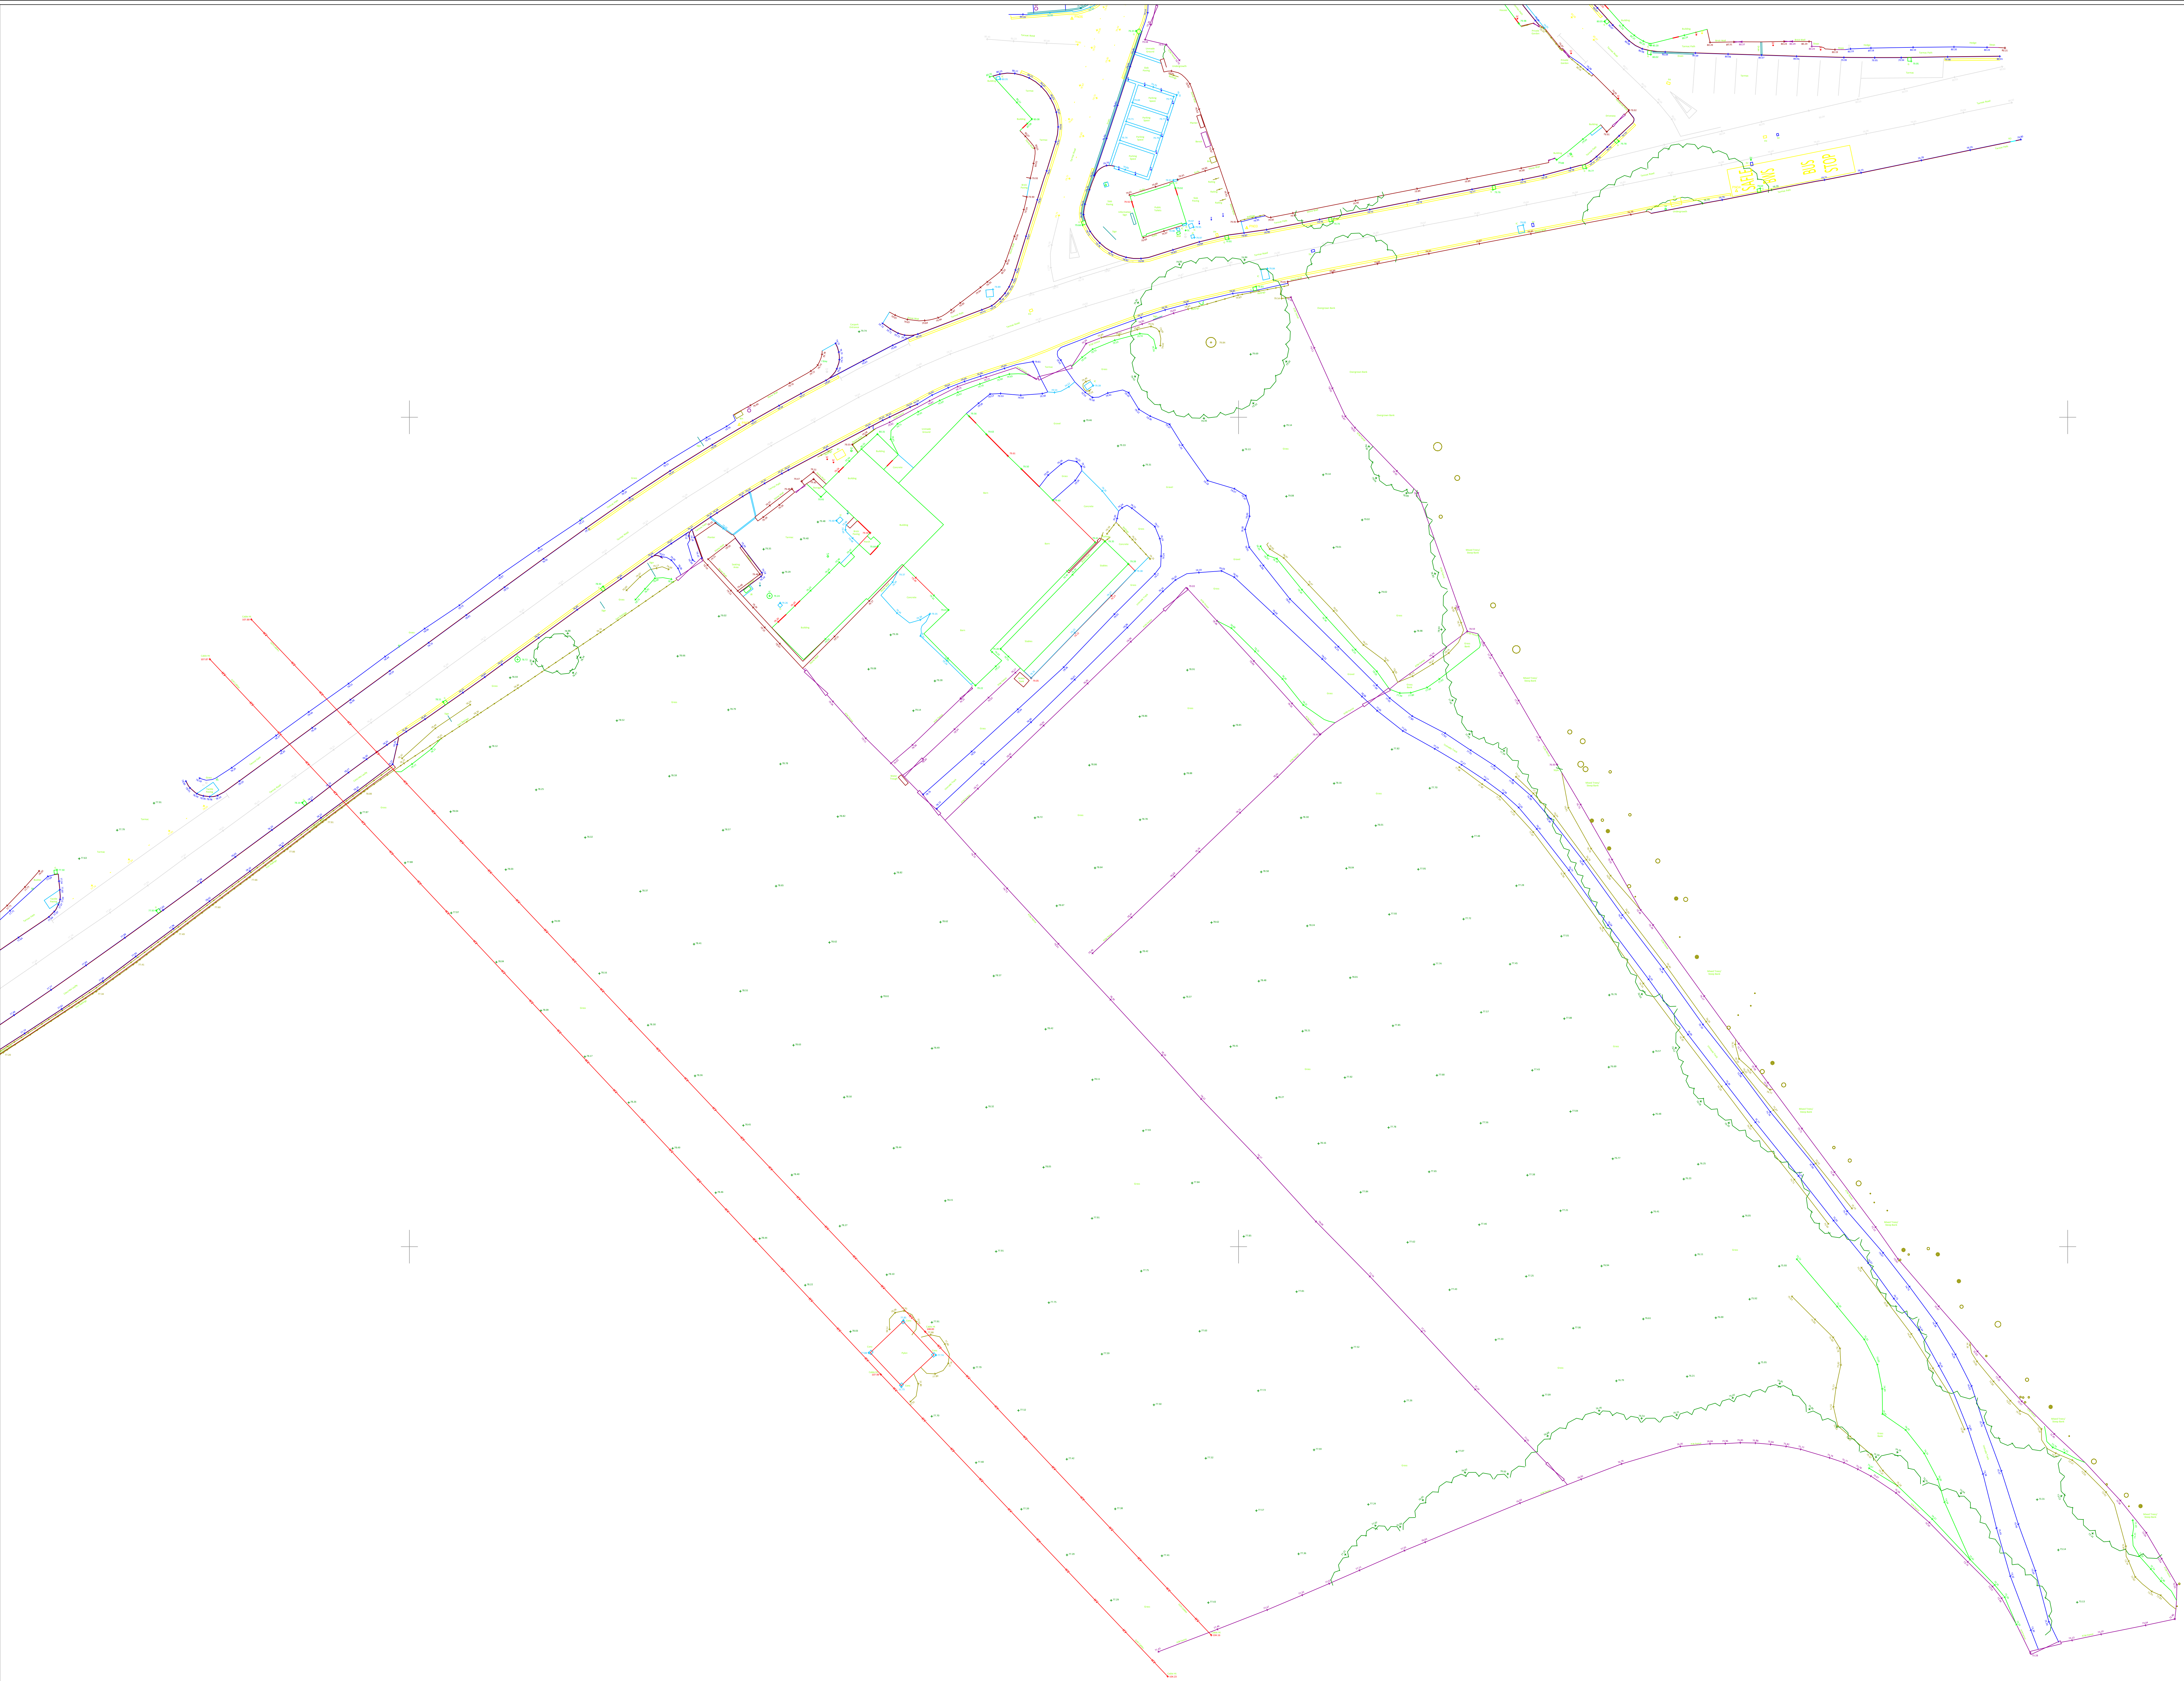

Topographical Survey

Station Coordinate Table			
STATION	EASTING	NORTHING	LEVEL

DRAWING KEY	
Bin	Bottom of Bank
Borehole	Bin
Benchmark	Bottom of Kerb
Bollard	Building Line
Camera / CCTV	Boundary
Column	Edge of Path
Tree Trunk (Varying Sizes)	Back of Pavement
Downspout	Centre Line of Road
Downspout / Gully	Telephone Cell Box
Electric Post	Canopy Line
Earthing Rod	Change of Surface
Gas Cover	Door
Small Gully	Overhead Electric Cable
Inspection Cover (Round)	Fence
Junction Box	Golden Wall
Letter Box	Gate
Lamp Post	Gutter / Drain
Marker	Hedge / Vegetation
Milestone	Metal Railings
Post	Open Sided Building
Rodding Eye	Quarry Face
Road Sign	Retaining Wall
Stop Cock	French Drain
Sign Post	Sign
Stop	Style
Step	Top of Bank
Tree Stump	Top of Kerb
Water Tap	Watercourse Bottom
Traffic Light	Watercourse Top
Telegraph Post	White Line
Tree (Varying Sizes)	Wall
TV Point	Air Valve
Vent Pipe	British Telecom Cover
Wet Area	Cable TV Cover
	First Redstart
	Gas Valve
	Inspection Cover
	Inspection Cover (Triangle)
	Junction Box
	Kerb Outlet
	Gully
	Inspection Cover (Triangle)

REVISIONS/UPDATES & ASSOCIATED DETAILS			
Dwg No	Details	By	Date

LANDMARK
SURVEYS WALES
THE SURVEY PEOPLE
— www.lmsurveys.co.uk — enquiries@lmsurveys.co.uk — Tel: 01554 821500


JOB TITLE

Pontneddfechan - Topographical Survey 3D

SHEET SIZE & SCALE	SHEET NUMBER	DATE SURVEYED
A0 @ 1:250	1	Nov 2023
DRAWING NUMBER	DRAWN BY	
6785 (Rev A)	AH	

CLIENT

Andrew Scott Ltd

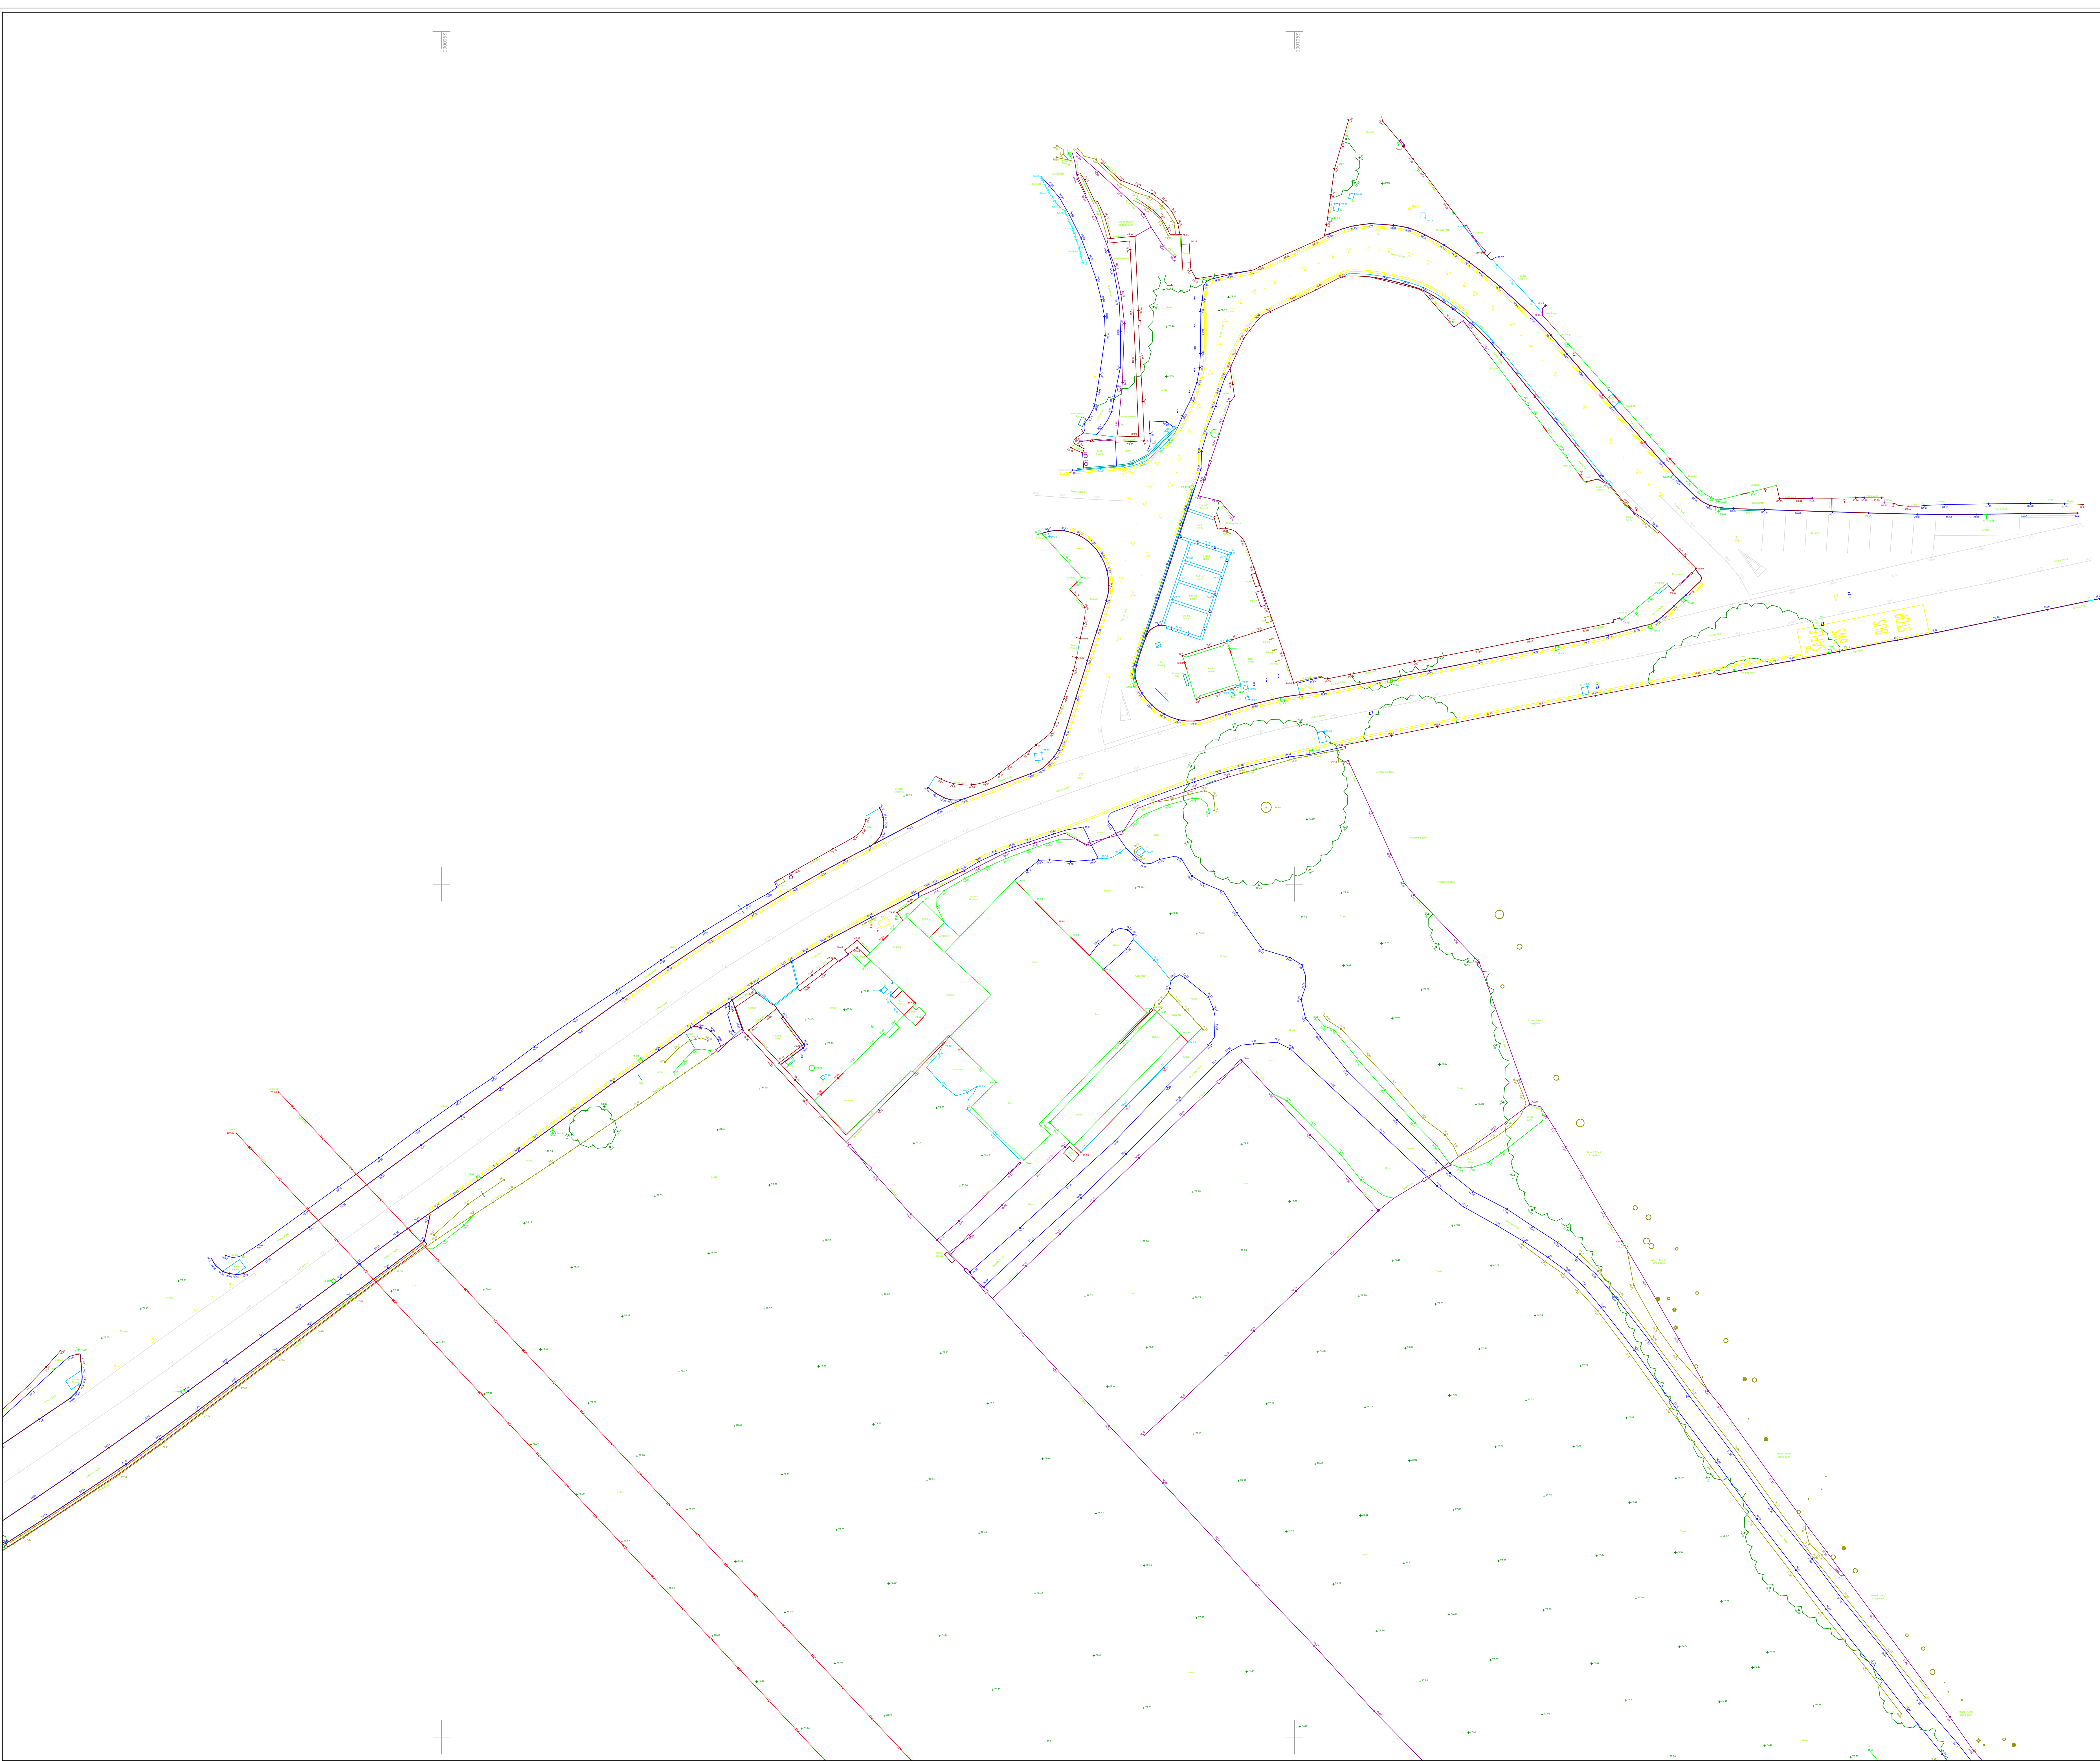

Topographical Survey


Station Coordinate Table			
STATION	EASTING	NORTHING	LEVEL

DRAWING KEY	
Bin	Bottom of Bank
Borehole	Bin
Benchmark	Bottom of Kerb
Bollard	Building Line
Camera / CCTV	Boundary
Column	Edge of Path
Tree Trunk (Varying Sizes)	Back of Pavement
Downpipe	Centre Line of Road
Downspout / Gully	Telephone Cell Box
Electric Post	Canopy Line
Earthing Rod	Change of Surface
Gas Cover	Door
Small Gully	Overhead Electric Cable
Inspection Cover (Round)	Fence
Junction Box	Golden Wall
Letter Box	Gable
Lamp Post	Gutter / Drain
Marker	Hedge / Vegetation
Milestone	Open Sided Building
Post	Quarry Face
Rodding Eye	Retaining Wall
Road Sign	French Drain
Stop Cock	Sign
Sign Post	Stop
Stop	Style
Tree Stump	Top of Bank
Traffic Light	Top of Kerb
Telegraph Post	Watercourse Bottom
Tree (Varying Sizes)	Watercourse Top
Vent Pipe	White Line
Wet Area	Wall
	Air Valve
	British Telecom Cover
	Cable TV Cover
	Fire Hydrant
	Gas Valve
	Inspection Cover
	Inspection Cover (Triangle)
	Junction Box
	Kerb Outlet
	Gully
	Inspection Cover (Triangle)

REVISIONS/UPDATES & ASSOCIATED DETAILS			
Dwg No	Details	By	Date



JOB TITLE		
Pontneddfechan - Topographical Survey 3D		
SHEET SIZE & SCALE A0 @ 1:250	SHEET NUMBER 2	DATE SURVEYED Nov 2023
DRAWING NUMBER 6785 (Rev A)		DRAWN BY AH
CLIENT Andrew Scott Ltd		

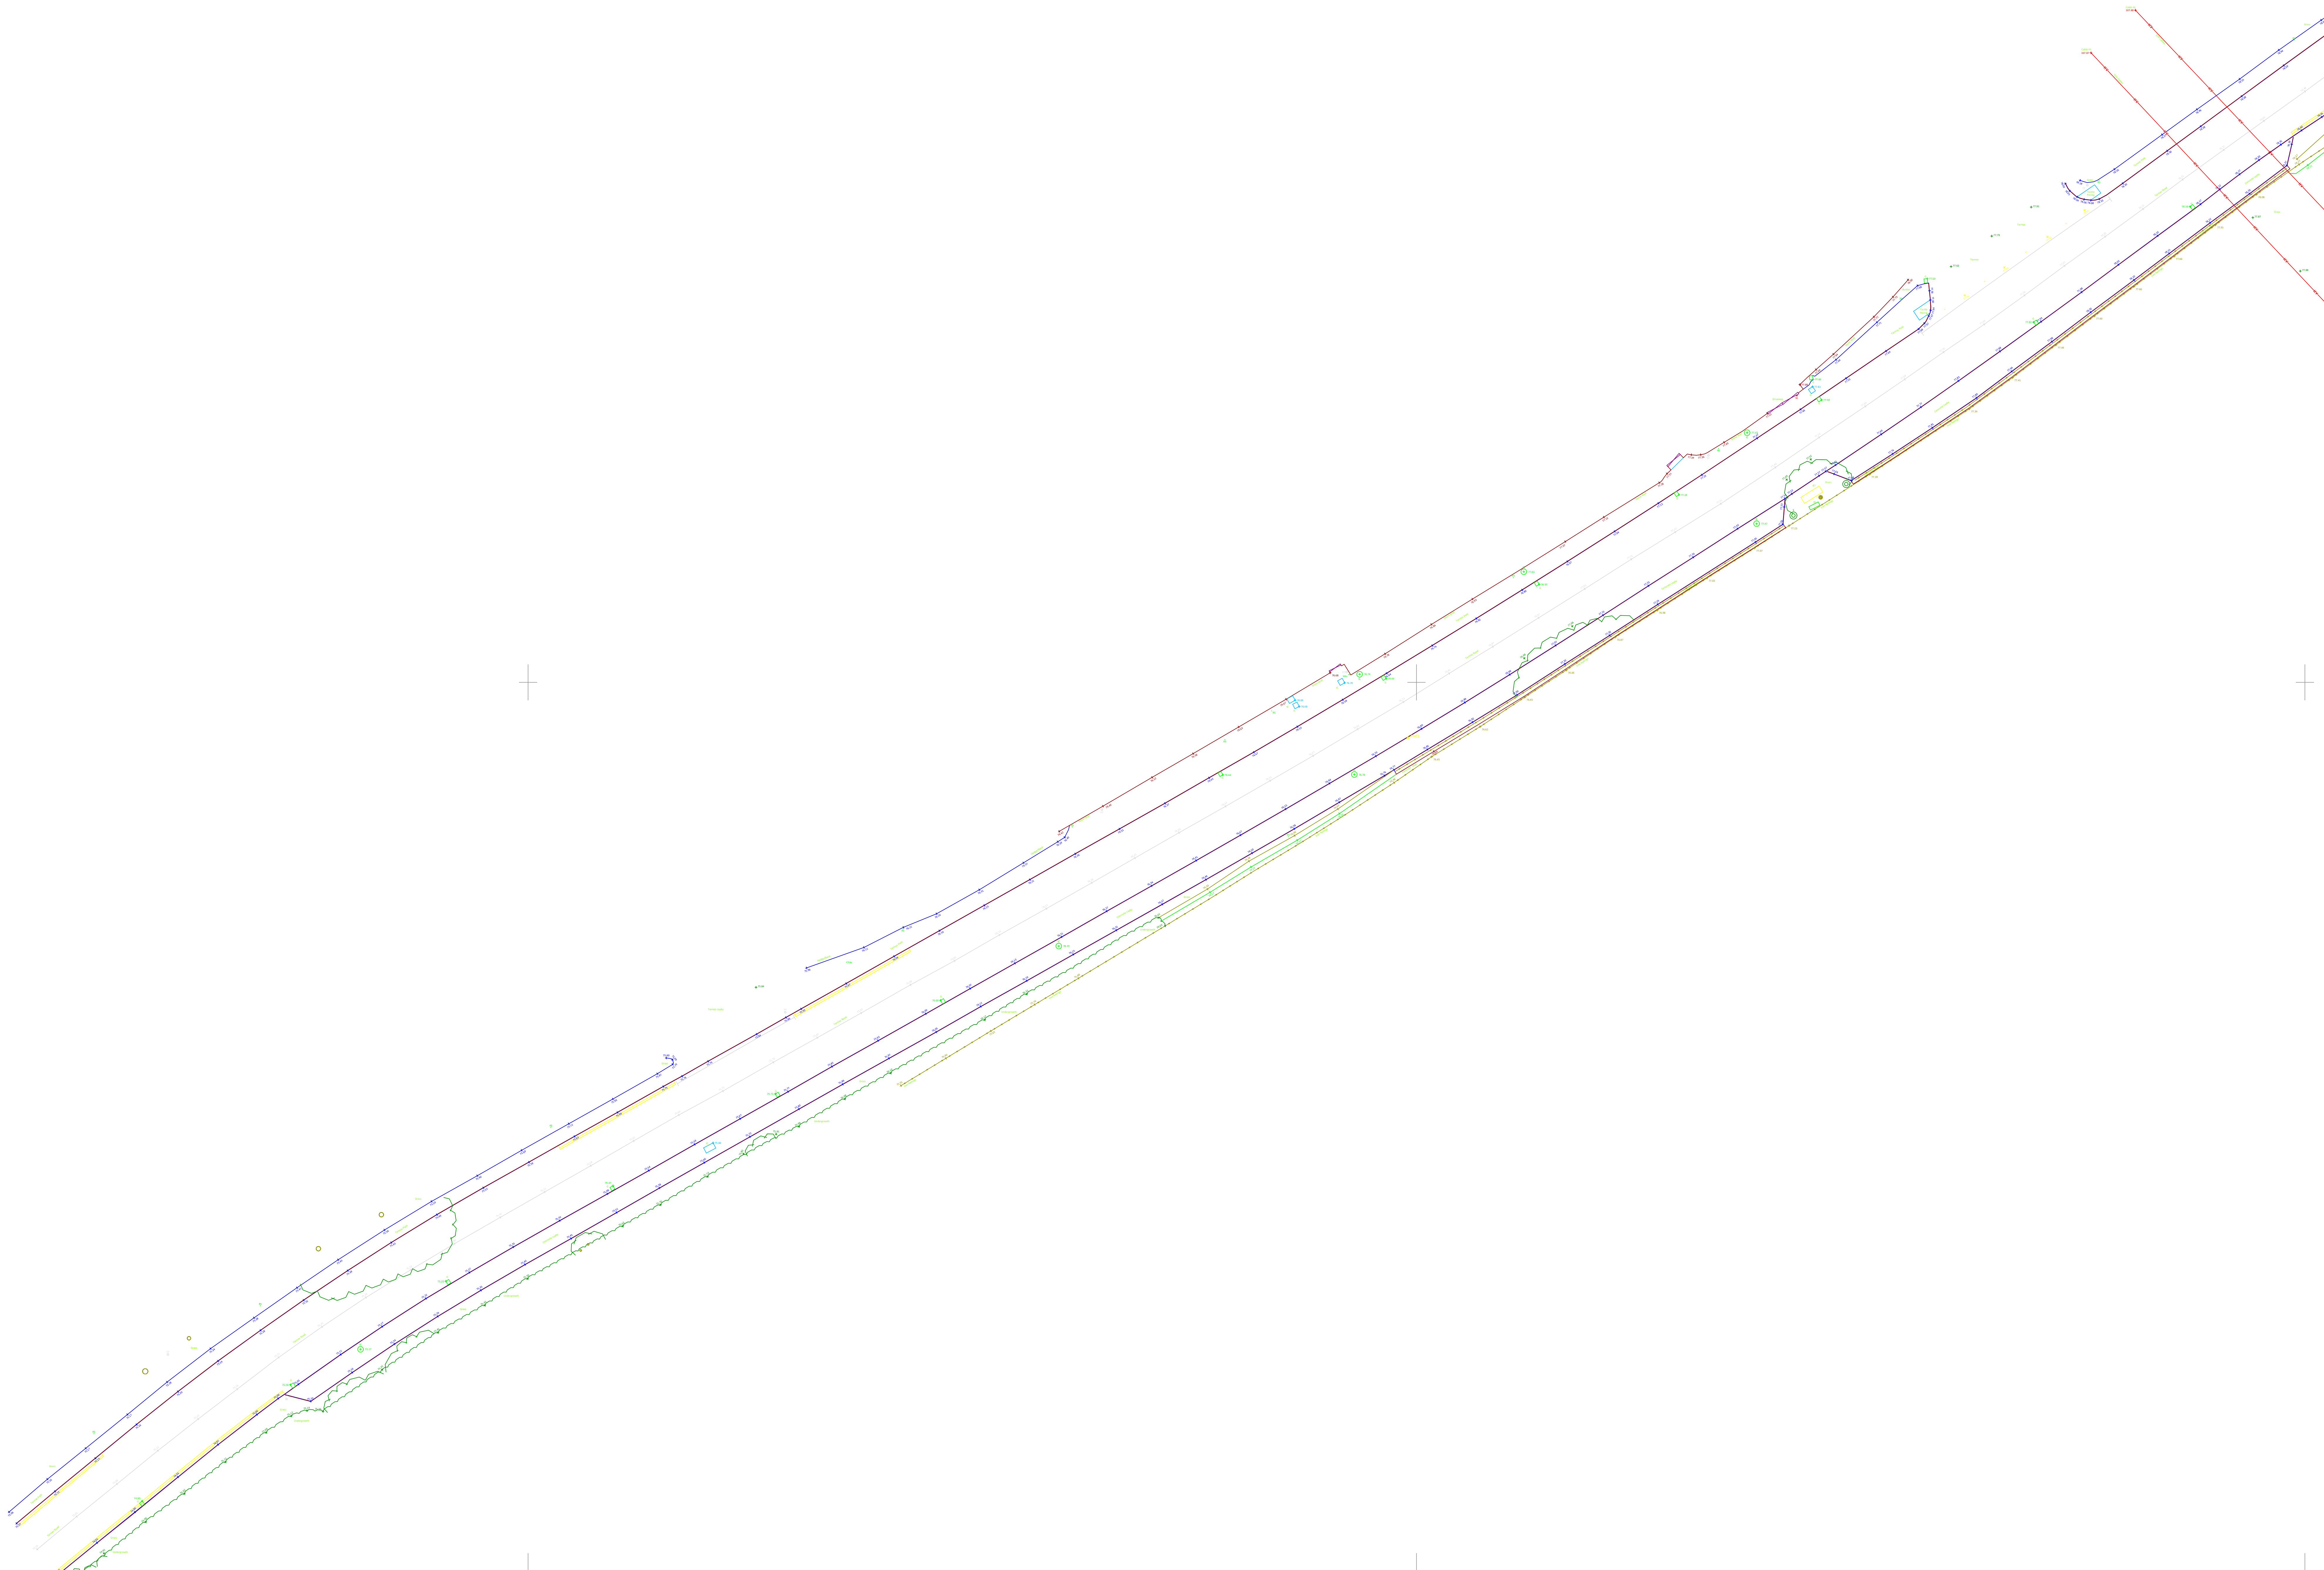

Topographical Survey

Station Coordinate Table

STATION	EASTING	NORTHING	LEVEL

DRAWING KEY

Bin

Borehole

Benchmark

Bollard

Camera / CCTV

Column

Tree Trunk (Varying Sizes)

Downspout

Downspout / Gully

Electric Post

Earthing Rod

Gas Cover

Small Gully

Inspection Cover (Round)

Junction Box

Letter Box

Lamp Post

Marker

Milestone

Post

Rodding Eye

Road Sign

Stop Cock

Sign Post

Step

Tree Stump

Water Tap

Traffic Light

Telegraph Post

Tree (Varying Sizes)

TV Point

Vent Pipe

Wet Area

Bottom of Bank

Bin

Bottom of Kerb

Building Line

Boundary

Edge of Path

Back of Pavement

Centre Line of Road

Canopy Line

Change of Surface

Door

Overhead Electric Cable

Fence

Gable Wall

Gate

Gutter / Drain

Hedge / Vegetation

Metal Railings

Open Sided Building

Quarry Face

Retaining Wall

French Drain

Sign

Style

Top of Bank

Top of Kerb

Watercourse Bottom

Watercourse Top

White Line

Wall

Air Valve

British Telecom Cover

Cable TV Cover

Fire Hydrant

Gas Valve

Inspection Cover

Junction Box

Kerb Outlet

Gully

Inspection Cover (Triangle)

Wet Area

REVISIONS/UPDATES & ASSOCIATED DETAILS

Dwg No	Details	By	Date

LANDMARK

SURVEYS WALES

THE SURVEY PEOPLE

www.landmark3.co.uk

enquiries@landmark3.co.uk

Tel: 01554 821590

JOB TITLE

Pontneddfechan - Topographical Survey 3D

SHEET SIZE & SCALE

A0 @ 1:250

SHEET NUMBER

3

DATE SURVEYED

Nov 2023

DRAWING NUMBER

6785 (Rev A)

DRAWN BY

AH

CLIENT

Andrew Scott Ltd