



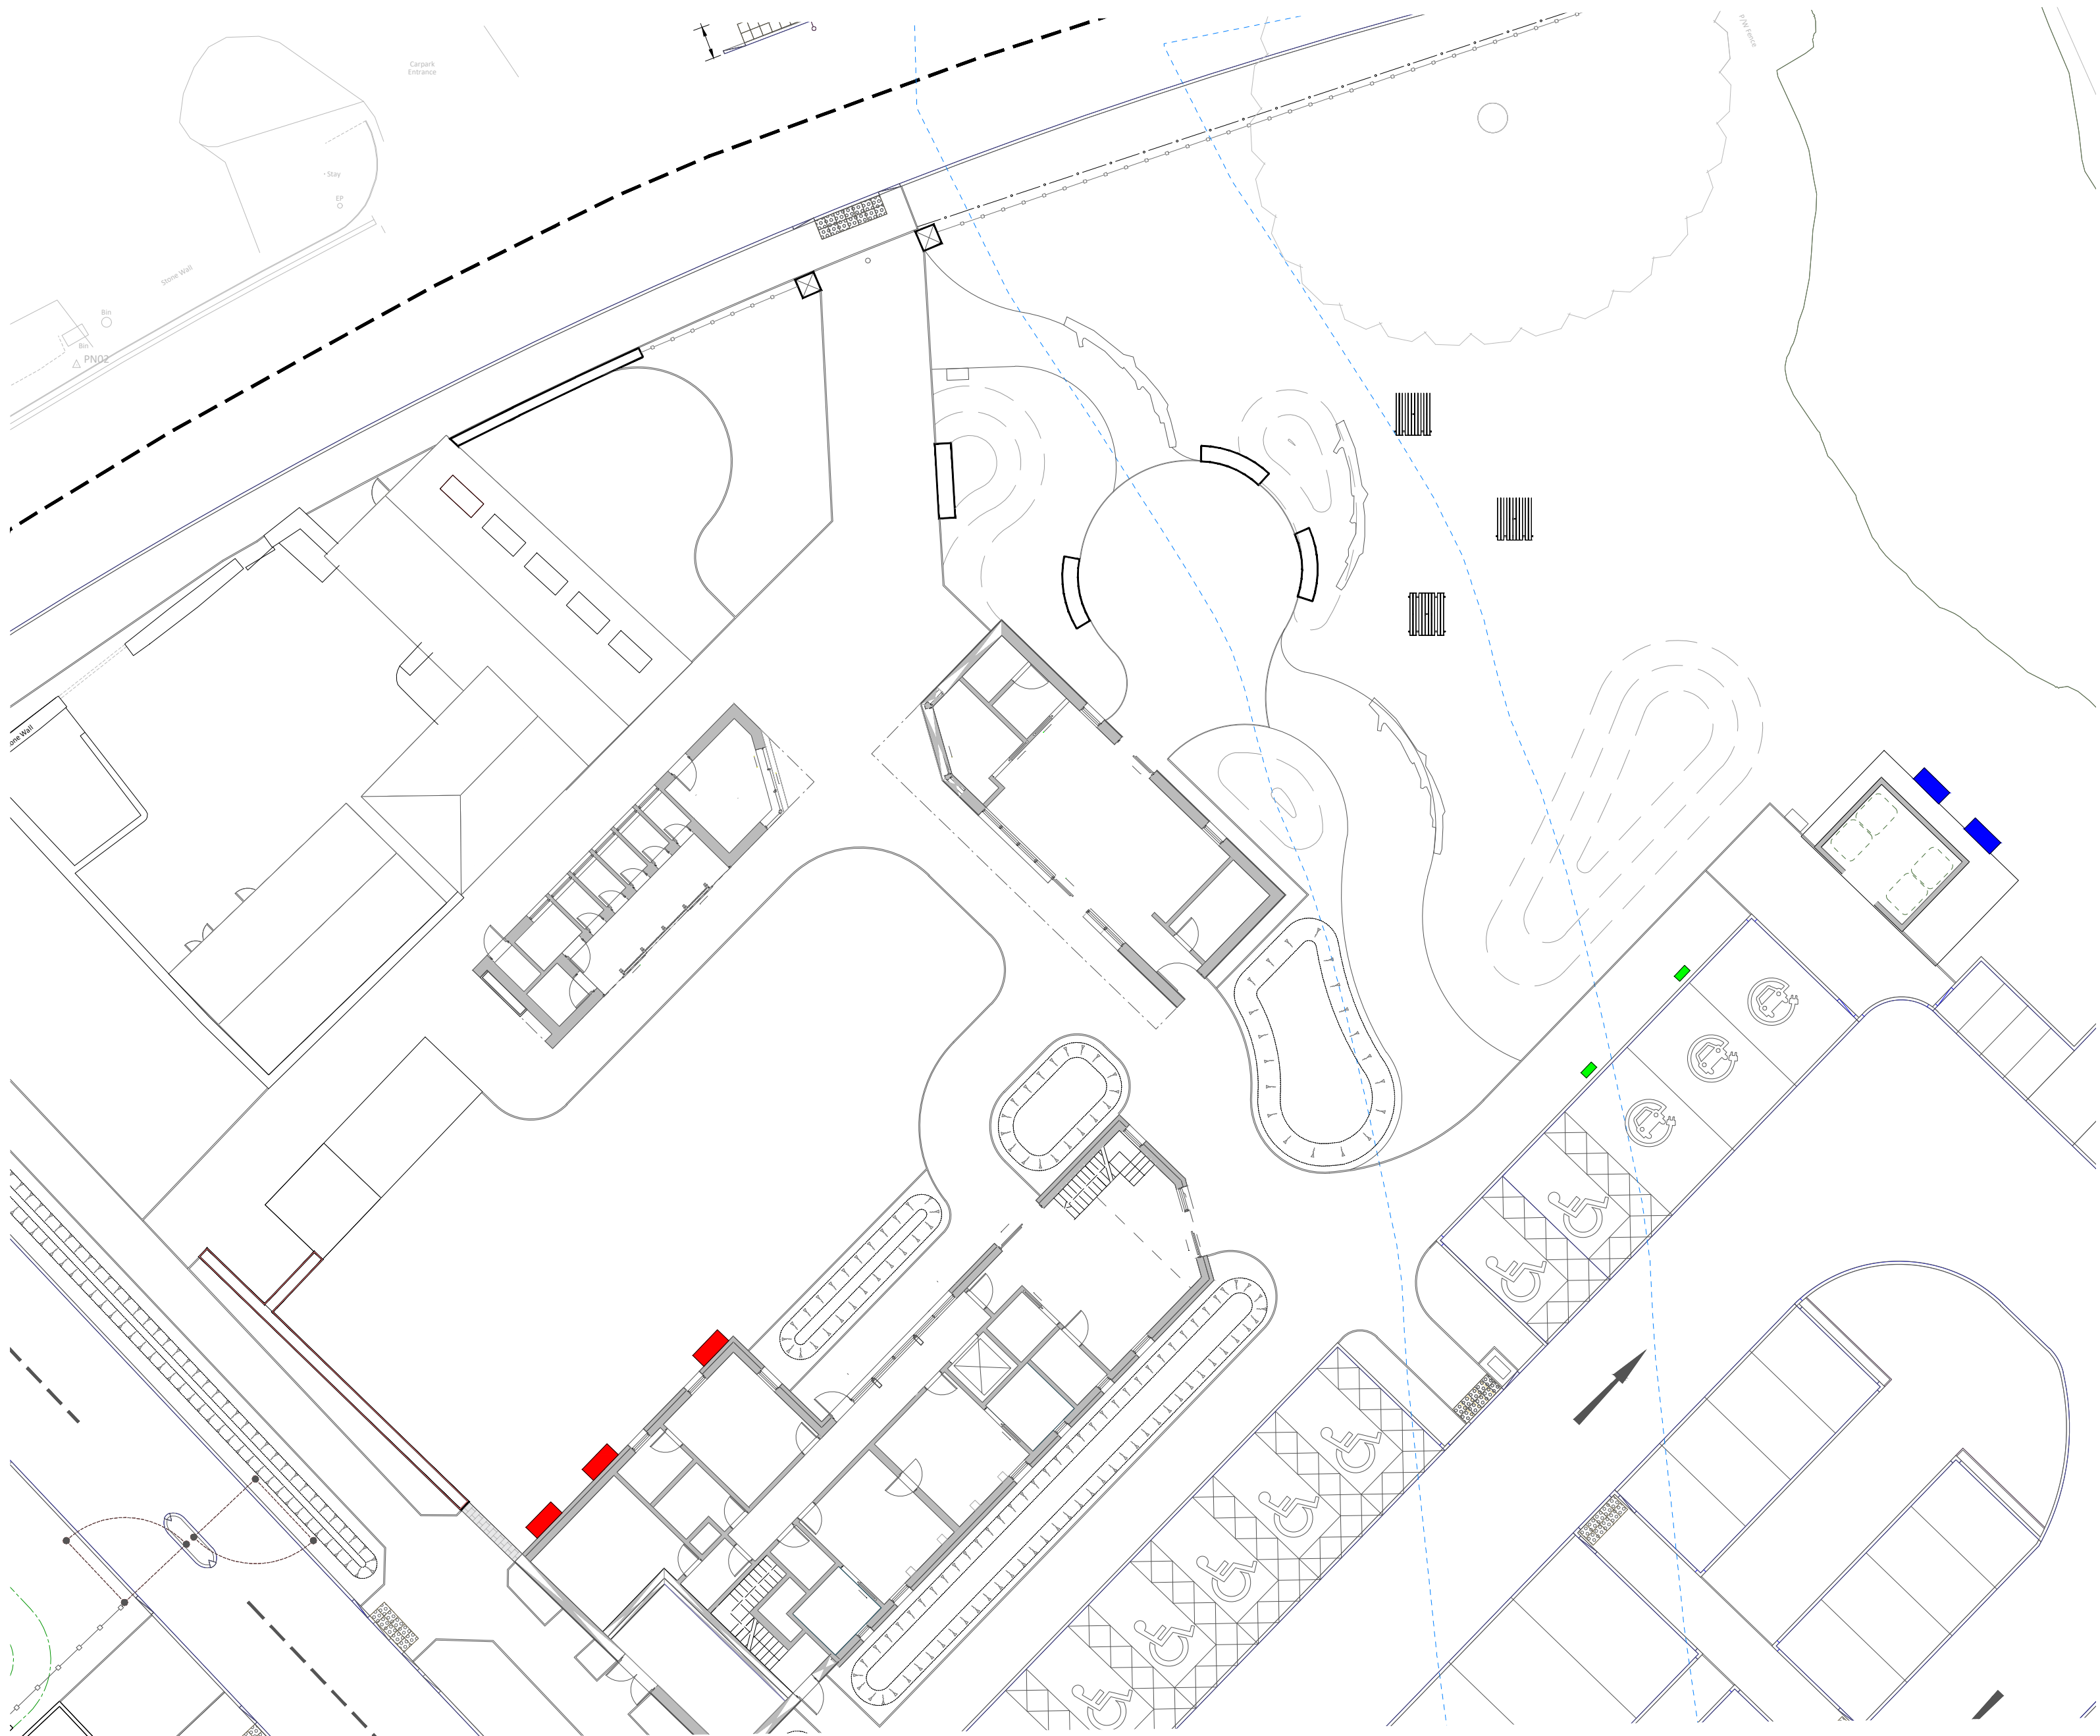

- Proposed Woodstone Burgos Box
Swift box
- Proposed Schwegler 1SP Nest Box
Sparrow Terrace



Proposed Woodstone Burgos Box
Swift box

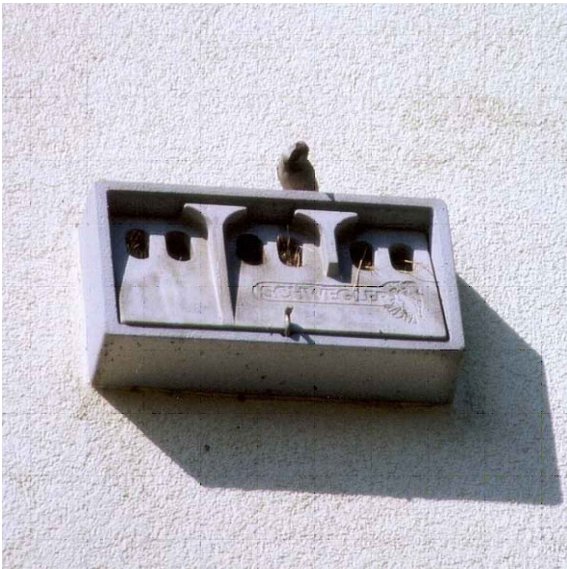

Proposed Schwegler 1SP Nest Box
Sparrow Terrace

03	04.09.2024	Bird boxes relocated	MG	XX
02	28.06.2024	Path amended	MG	XX
01	02.09.2024	First issue	MG	XX
Rev	Date	Details	By	QA

Andrew Scott

Visitor Hub - Pontneddfachen

Planning

Ecological Enhancement Plan

Project	Origin	Volume	Level	Type	Disc	Number	Revision
2228	DLA	-	-	DR	L	05	P03

Scale 1:50

Size A1

DAVIESLANDSCAPE
ARCHITECTS

Office 1C, 1-2 King street, Stroud, Gloucestershire, GL5 3BS
w. www.d-la.co.uk e. info@d-la.co.uk t. 01453 760380

V:\Data\Server DATA\PROJECT FILES\2228
Pontneddfachen\landscape\Drawings\02 Planning\DLA-2228-L-05-RevP03.dwg
THIS DRAWING IS COPYRIGHT
© Crown copyright and database rights 2023 Ordnance Survey 0100031673