


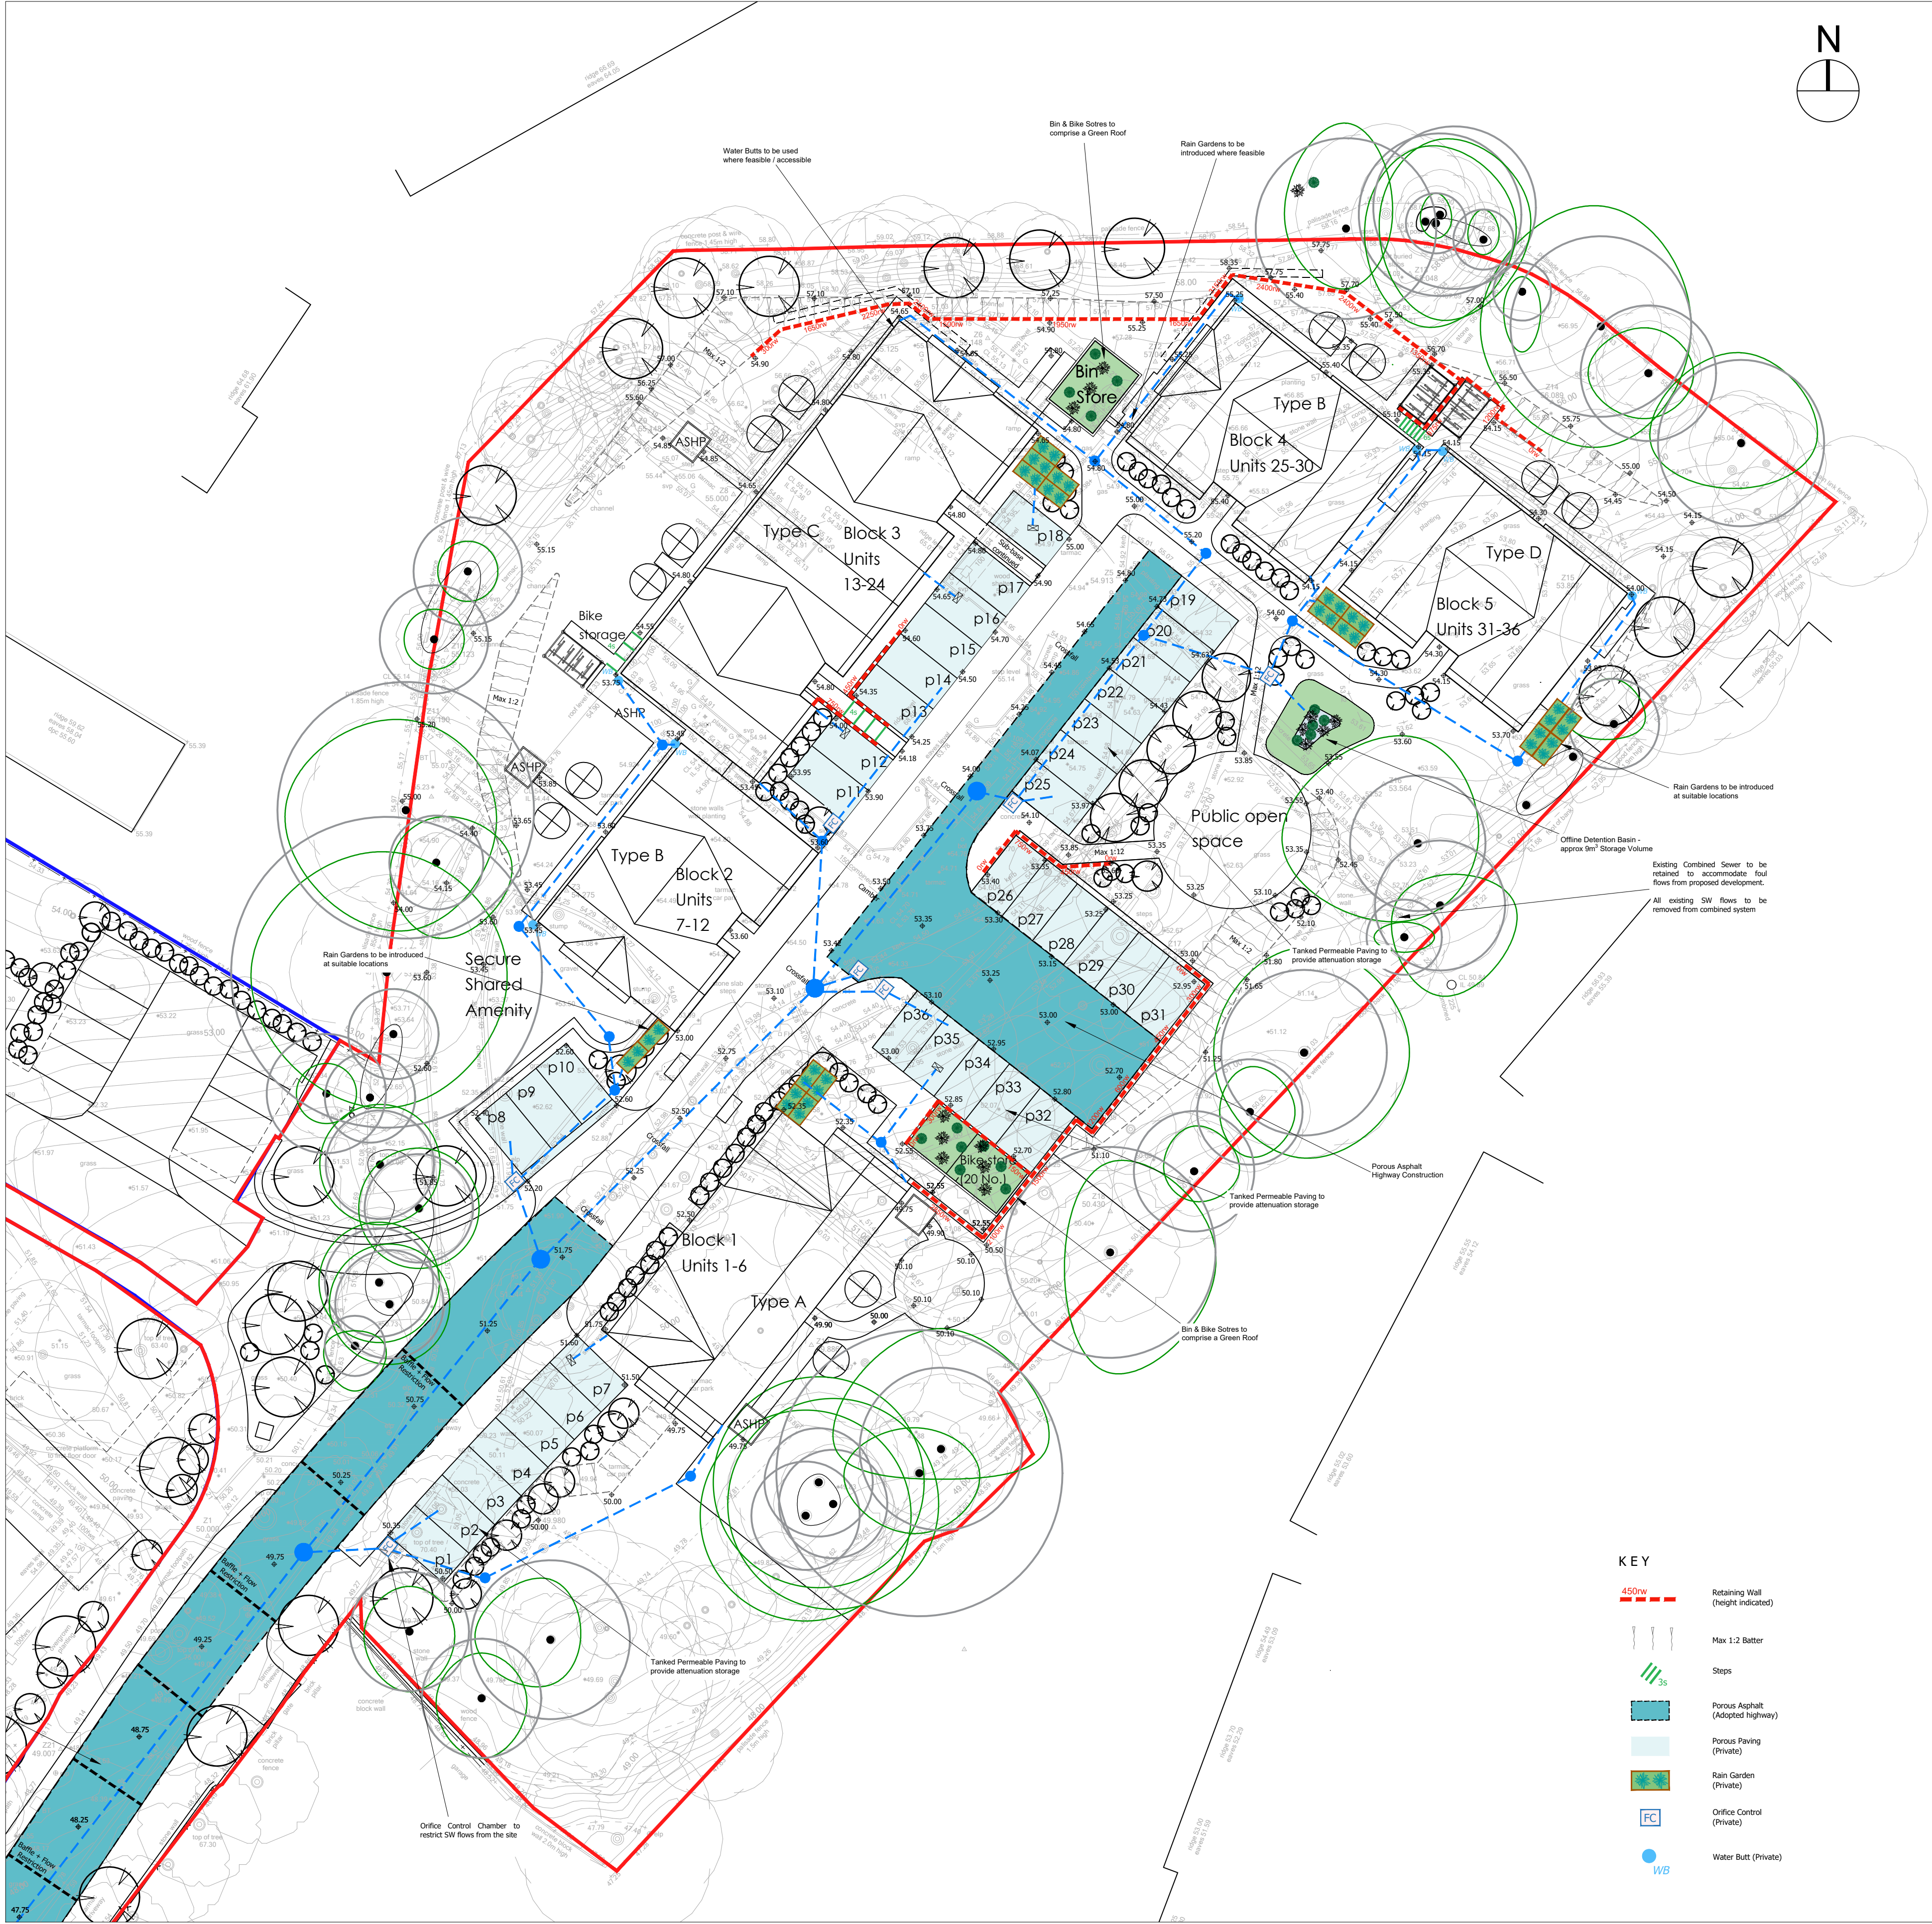

This drawing is copyright and its use or reproduction without the permission of Spring Design Consultancy Limited. All rights are reserved until invoices are paid in full. No responsibility will be taken for any design used for construction prior to receipt of relevant approvals.

rev	date	description	by
A	15.03.24	Updated to suit revised Site Layout.	MCC
B	07.05.24	Updated to suit revised Site Layout.	MCC
C	06.09.24	Updated to suit revised Site Layout & NPT comments.	MCC

Status:
PLANNING

Drawn: LG
Checked: MCC
Date: Nov 2022
Scale: 1:250 (A1)

Client: Linc Cymru
Project: Caewern House, Neath
Title: SuDS Strategy Plan
Ref: 2609-500

Rev: C