



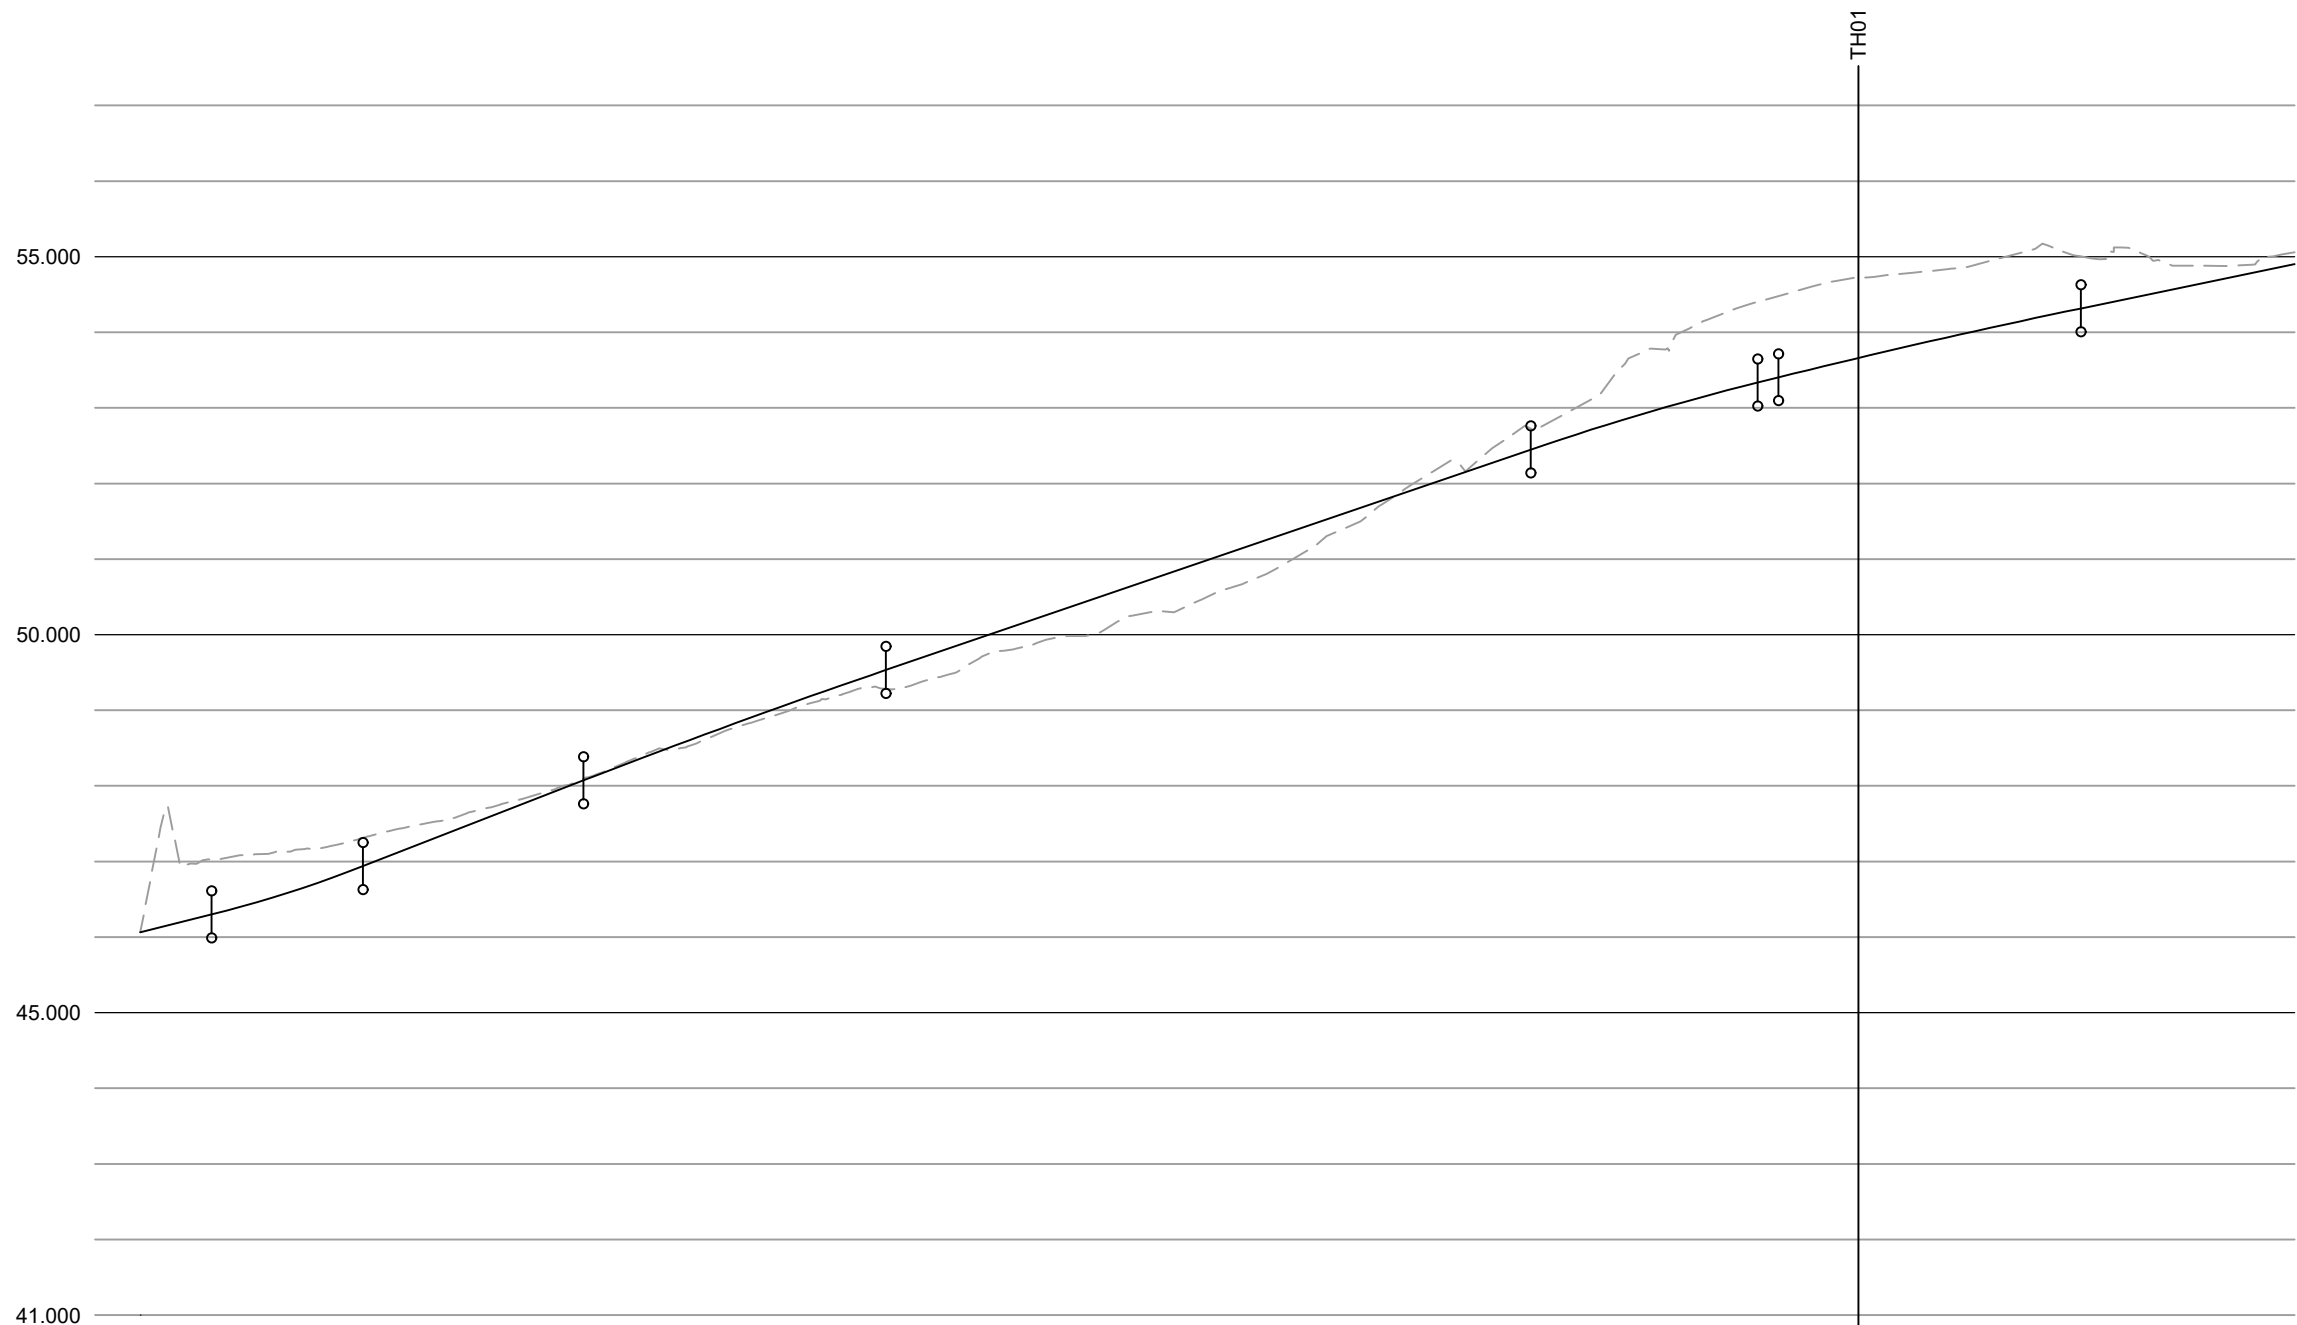

ACCESS01									
CHAINAGE	0.000	5.000	10.000	15.000	20.000	25.000	30.000	35.000	40.000
EXISTING GROUND LEVEL	46.063	47.135	47.543	47.737	48.139	48.507	48.813	49.285	49.938
ALIGNMENT LEVEL	46.063	46.602	47.348	47.737	48.139	48.507	48.813	49.285	49.938
VERTICAL ALIGNMENT	G= 5.000% 1: 20.0		R= 360.638 L= 10.000		G= 7.773% 1: 12.9		L= 20.000 R= -2135.963		G= 6.837% 1: 14.6
HORIZONTAL ALIGNMENT			R= 29.750		R= 200.000		R= 235.000		R= 100.000

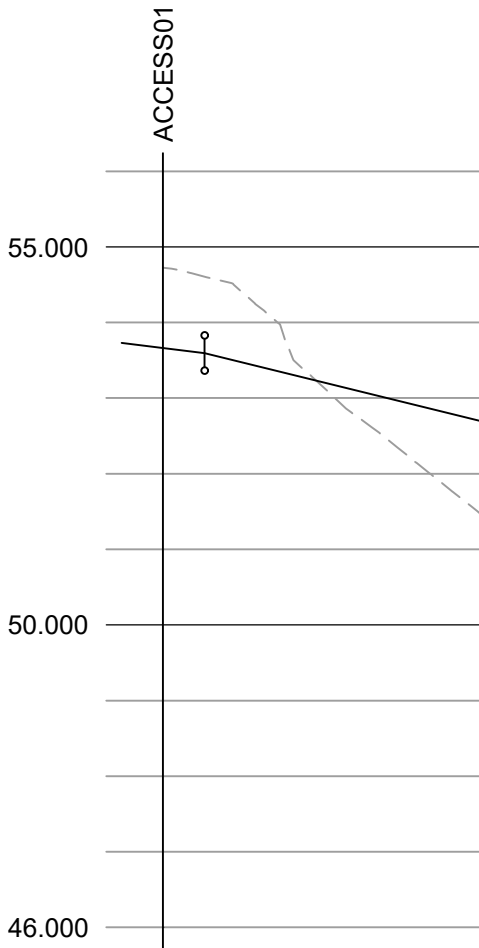

TH01									
CHAINAGE	0.000	2.750	5.000	10.000	15.000	20.000	25.000	30.000	35.000
VERTICAL ALIGNMENT			G= -4.927% 1: -20.3						
HORIZONTAL ALIGNMENT									

This drawing is copyright and its use or reproduction without the permission of Spring Design Consultancy Limited. All rights are reserved until invoices are paid in full. No responsibility will be taken for any design used for construction prior to receipt of relevant approvals.

rev date description

by

Status:

PLANNING

Drawn: MCC

Checked: MCC

Date: Sept 2024

Scale: As Shown(A1)

Client: Linc Cymru

Project: Caewern House, Neath

Title: Road Longitudinal Section

Ref: 2609-600

Rev: /