



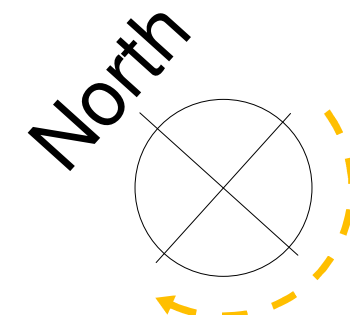

Site Layout as existing
1 : 200

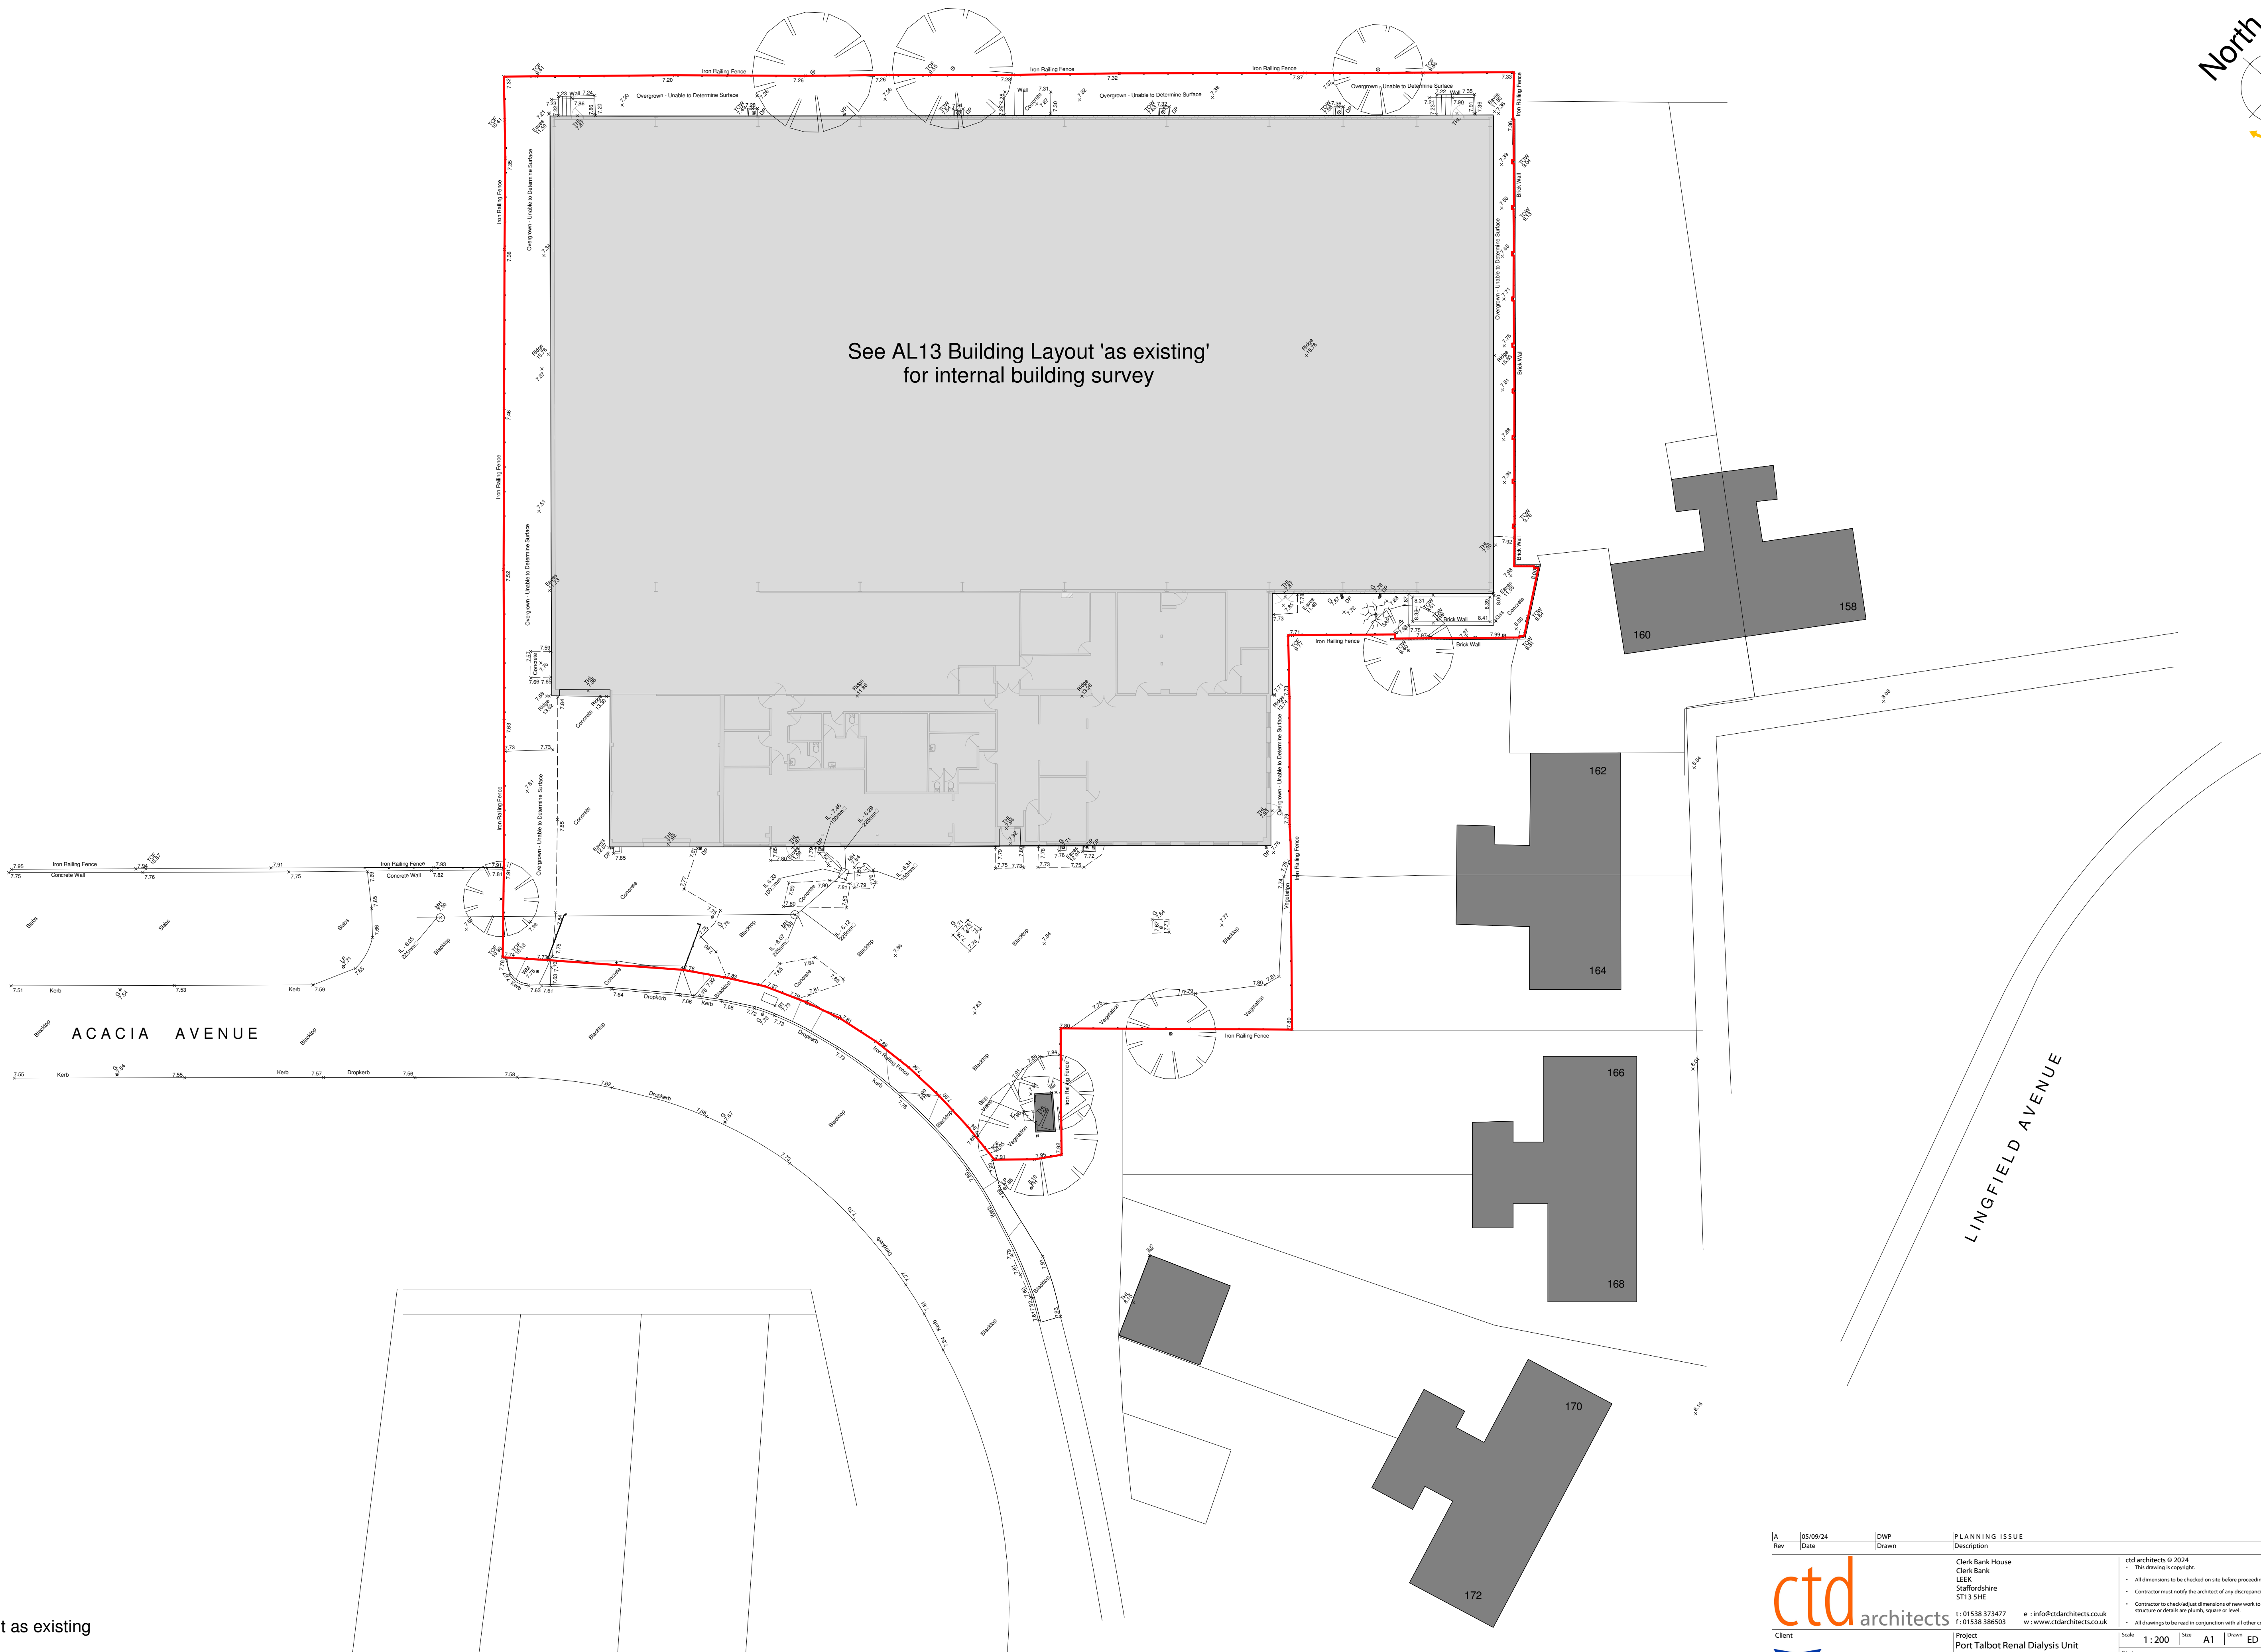

A	05/09/24	DWP	PLANNING ISSUE	
Rev	Date	Drawn	Description	
			Clerk Bank House Clerk Bank LEEK Staffordshire ST13 5HE	
			ctd architects	
Client			Project Port Talbot Renal Dialysis Unit Stationary House, Acacia Avenue, Port Talbot	
 FRESENIUS MEDICAL CARE			Title Site Layout Plan 'as existing'	
			Scale 1 : 200	
			Status PLANNING	
			Job No 2407	
			Drawing No AL11	
			Rev. A	