


1.2 Top Project Overview

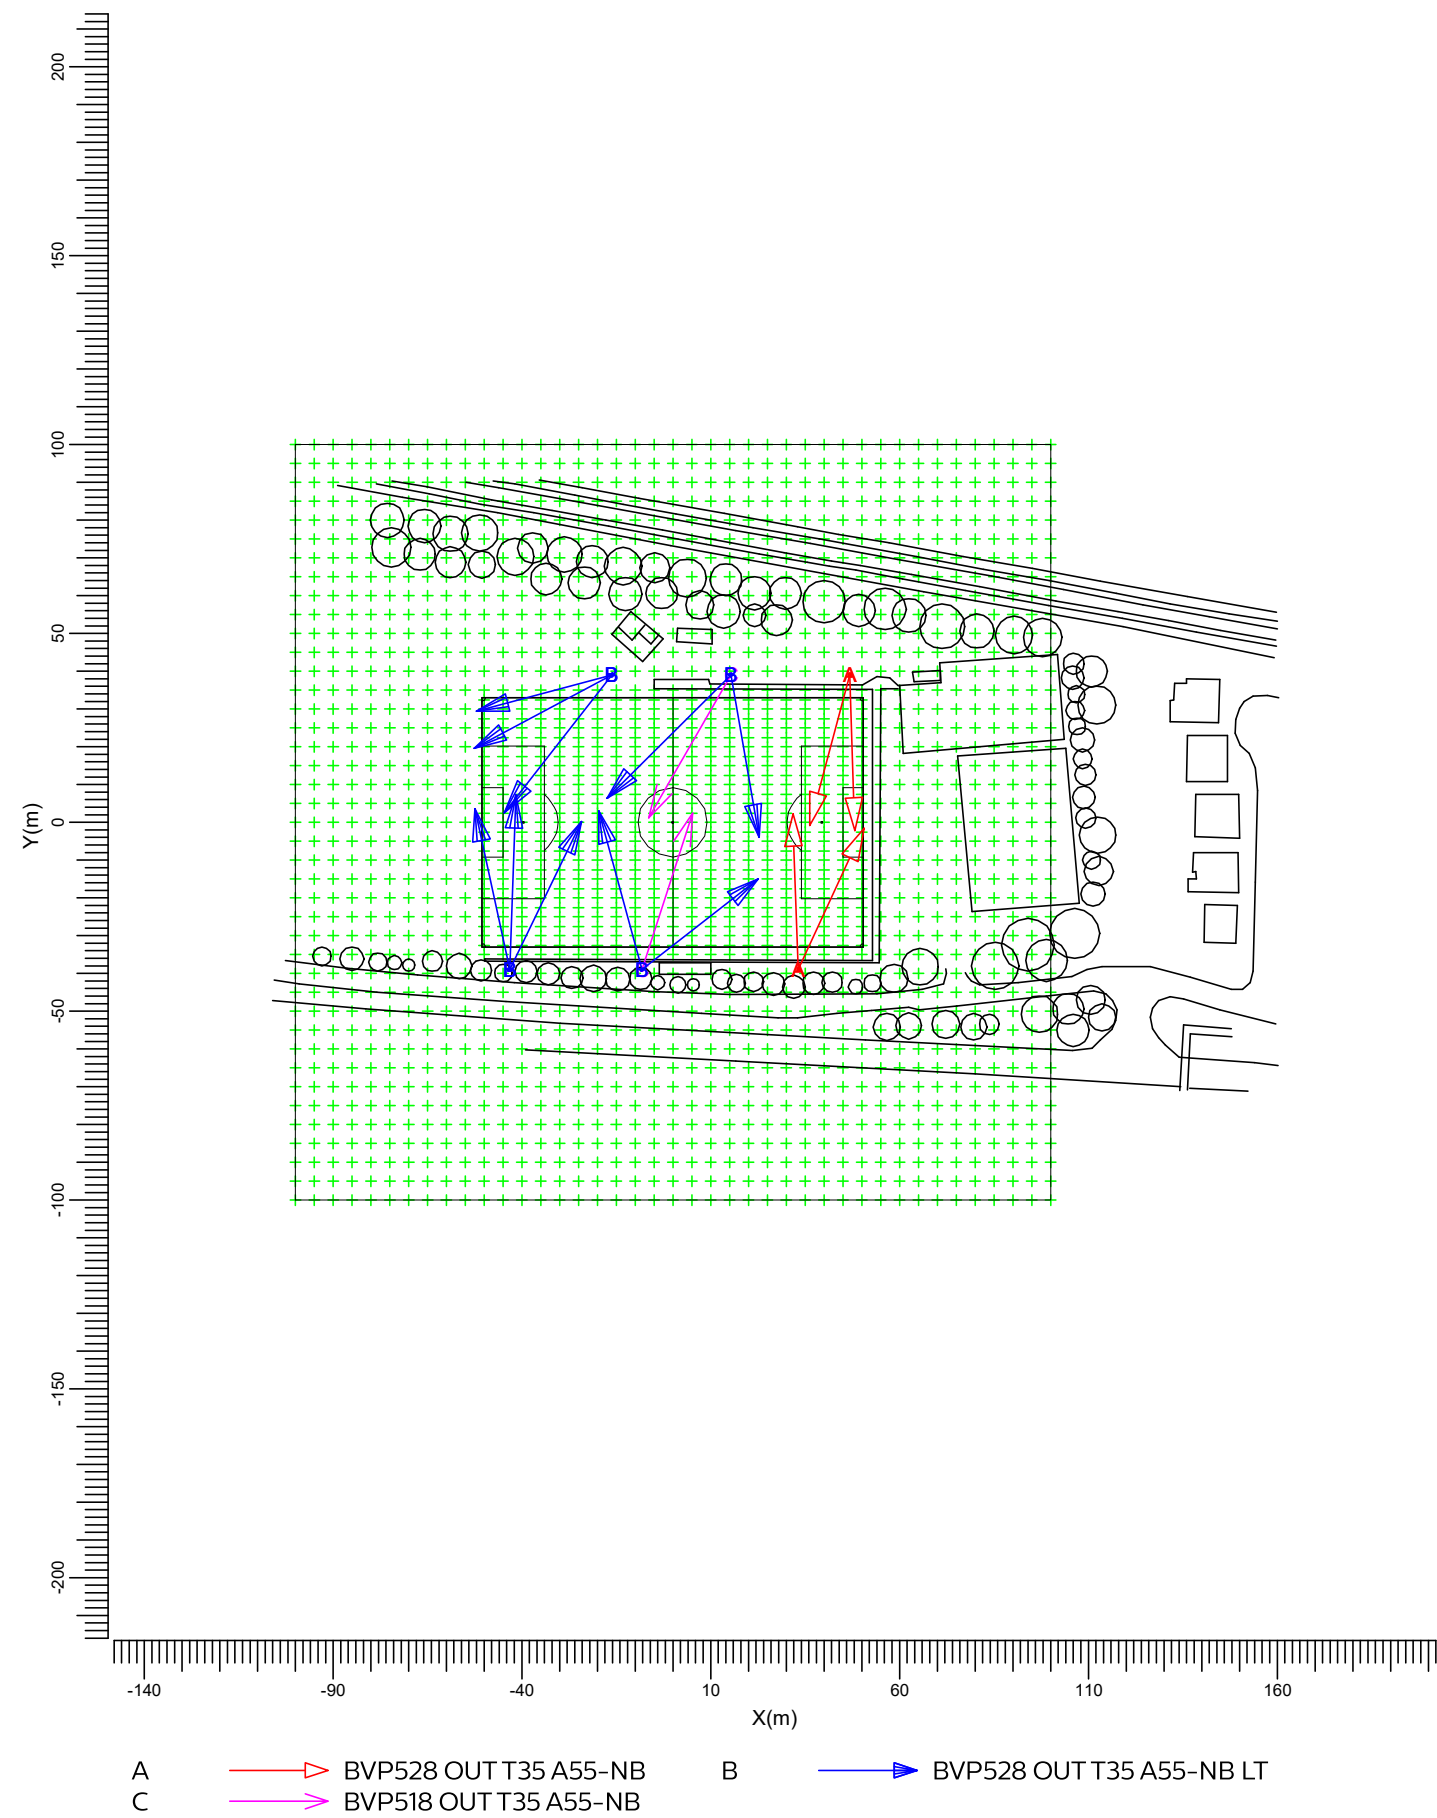

Scale  
1:2000