


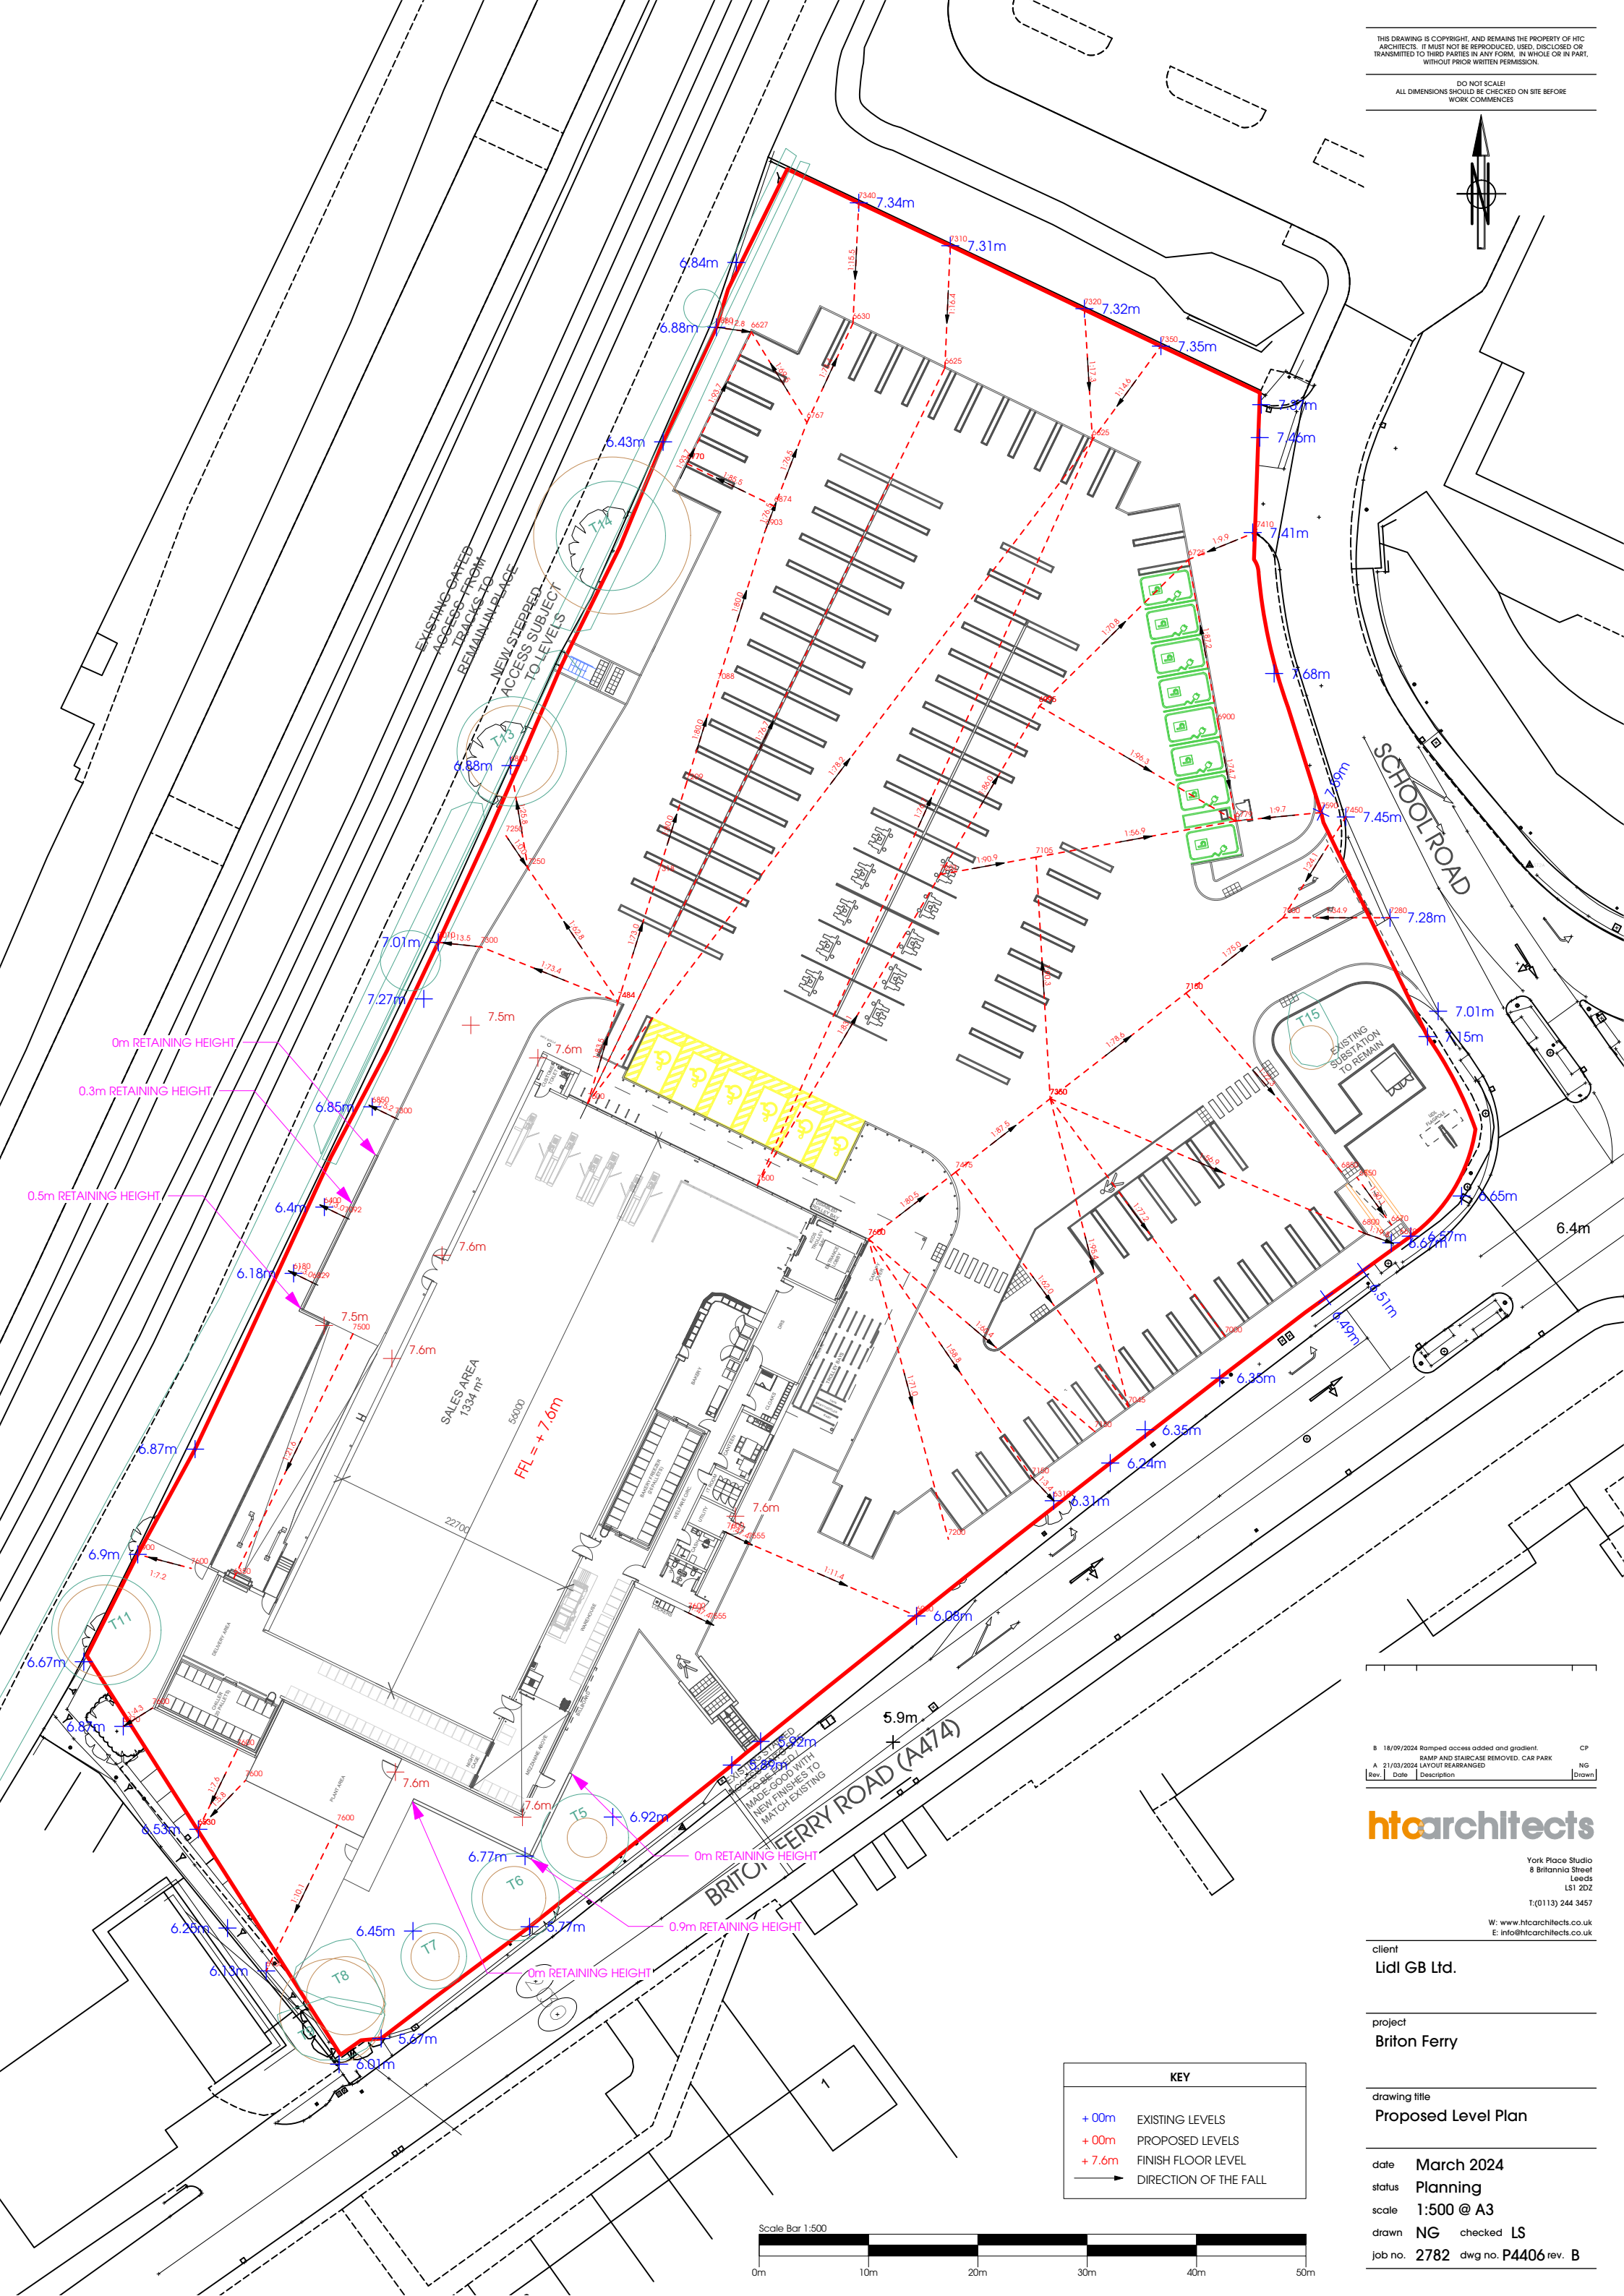

8	18/09/2024	Ramped access added and gradient.	CP
A	21/03/2024	RAMP AND STAIRCASE REMOVED. CAR PARK LAYOUT REARRANGED	NG
Rev.	Date	Description	Drawn

htcarchitects

York Place Studio
8 Britannia Street
Leeds
LS1 2DZ

T: (0113) 244 3457

W: www.htcarchitects.co.uk
E: info@htcarchitects.co.uk

client
Lidl GB Ltd.

project
Briton Ferry

drawing title
Proposed Level Plan

date **March 2024**
status **Planning**
scale **1:500 @ A3**
drawn **NG** checked **LS**
job no. **2782** dwg no. **P4406** rev. **B**

KEY	
+00m	EXISTING LEVELS
+00m	PROPOSED LEVELS
+7.6m	FINISH FLOOR LEVEL
→	DIRECTION OF THE FALL

Scale Bar 1:500

