


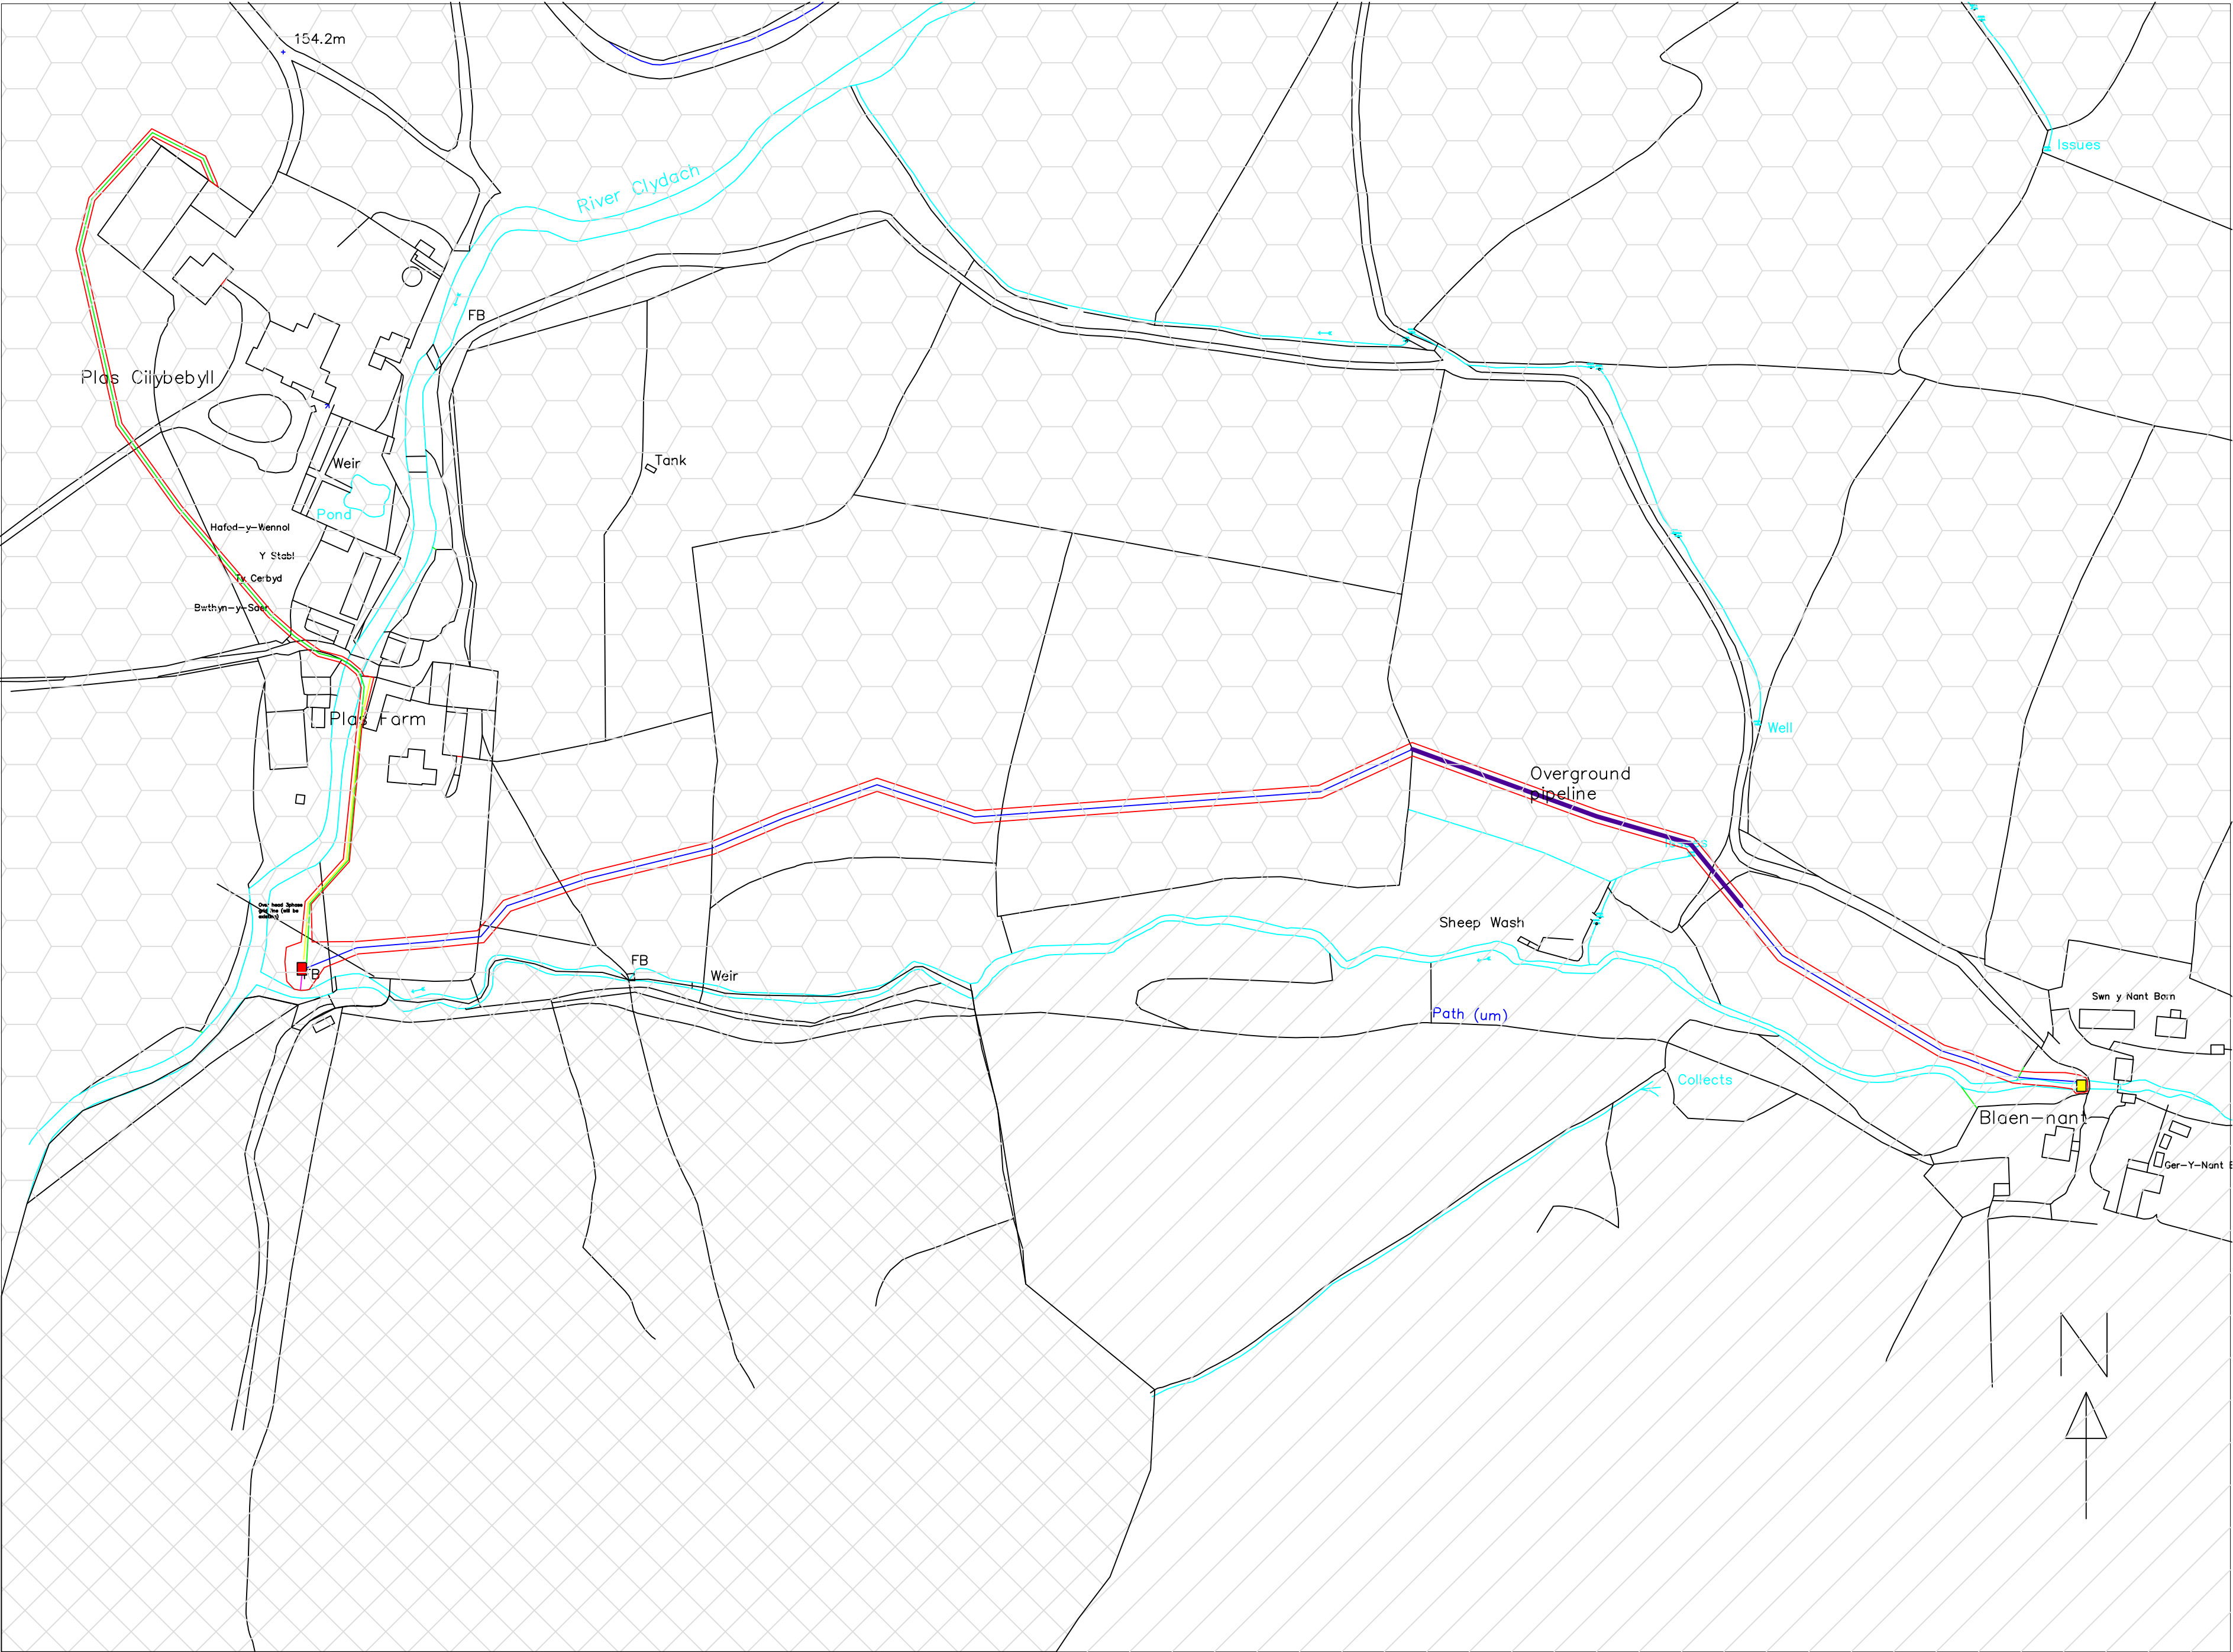

KEY

200mm buried pipeline

Overground pipeline

Powerhouse

Intake

Outfall buried pipe

Buried LV connection cable

Access path (pedestrian path only)

Neighbouring Landowner

Neighbouring Landowner

Applicant

Scale  
1: 2000@A3

