




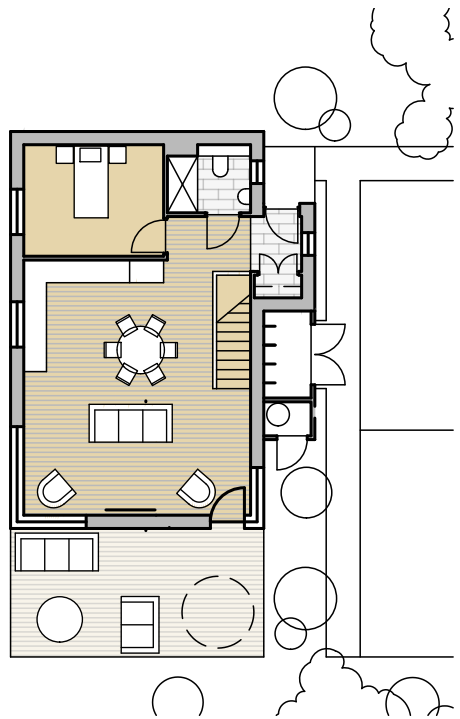


lodge type C: 3 bed split level, accessible

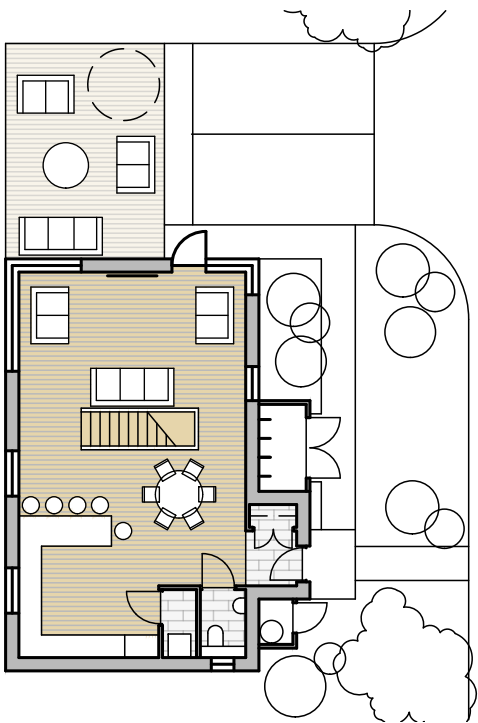


lodge type B: 3 bed split level

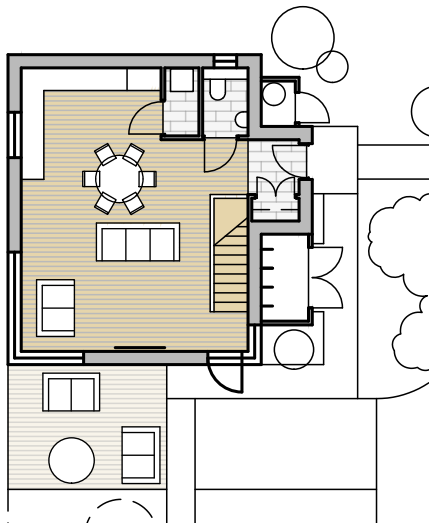

lodge type A: 2 bed split level

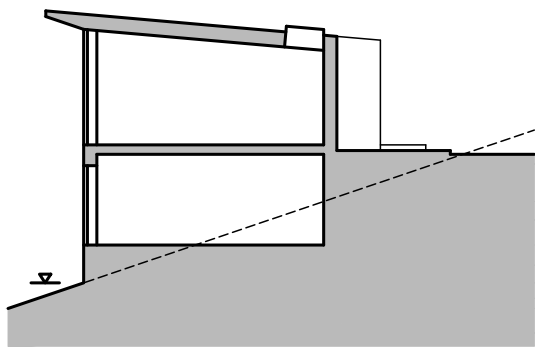


section for split level house types A, B and C

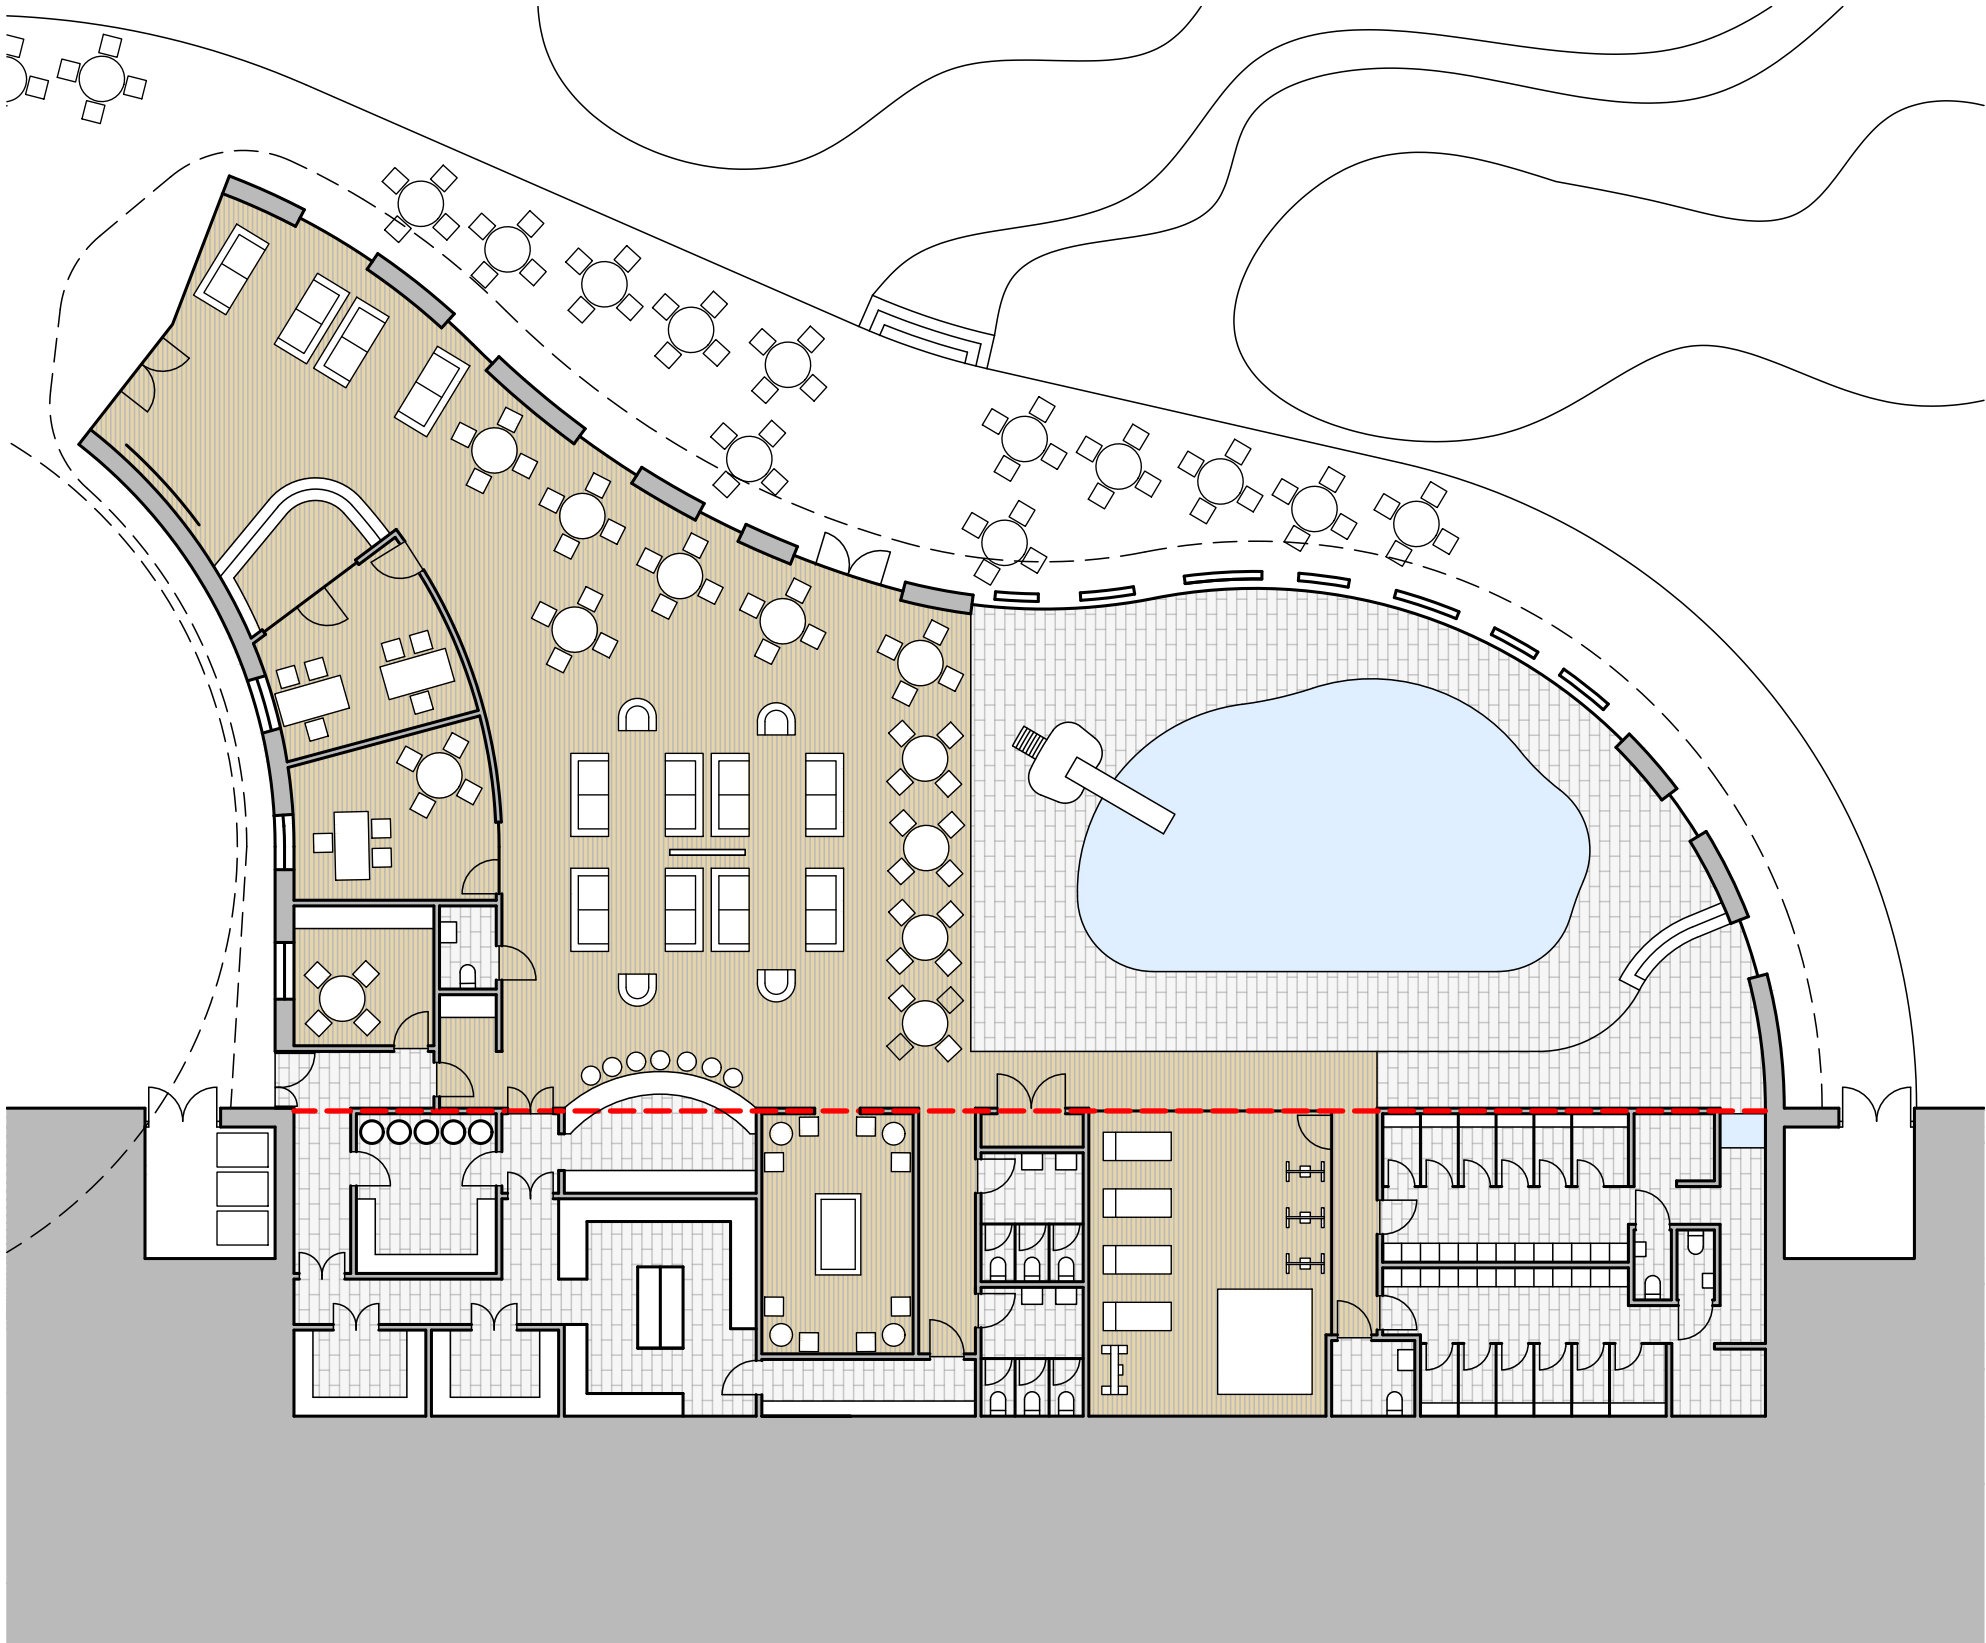


community hub building

| Building Parameters           |        |       |       |       |        |      |
|-------------------------------|--------|-------|-------|-------|--------|------|
| Building/ Structure type      | Length |       | Width |       | Height |      |
|                               | max    | min   | max   | min   | max    | min  |
| Community Hub Building        | 49.4m  | 39.9m | 33.5m | 22.8m | 8.0m   | 6.0m |
| Lodges                        |        |       |       |       |        |      |
| Lodge type A                  | 8.5m   | 8.0m  | 8.2m  | 6.7m  | 7.0m   | 3.0m |
| Lodge type B                  | 11.2m  | 10.7m | 8.2m  | 6.7m  | 7.0m   | 3.0m |
| Lodge type C                  | 10.8m  | 10.3m | 8.2m  | 6.7m  | 7.0m   | 3.0m |
| Lodge type D                  | 11.3m  | 10.8m | 8.5m  | 6.5m  | 8.5m   | 3.0m |
| Lodge type E                  | 12.7m  | 12.2m | 10.1m | 9.6m  | 8.5m   | 3.0m |
| Sewage treatment plant        | 20.0m  | 15.0m | 20.0m | 15.0m | 10.0m  | 5.0m |
| Central refuse store          | 18.0m  | 11.0m | 6.0m  | 3.0m  | 3.0m   | 2.5m |
| Bin stores for lodge clusters | 3.6m   | 2.4m  | 2.4m  | 1.2m  | 2.5m   | 1.8m |
| Maintenance building/ store   | 18.0m  | 12.0m | 12.5m | 7.5m  | 7.5m   | 3.0m |


Notes  
Heights are given from the lowest finished floor level to the top of the roof  
For buildings on plateaus and gentler slopes an additional 0.5m to 1.5m height to finished ground level is envisaged where ground levels fall away  
For buildings on steeper slopes an additional 1.5m to 3.0m height to finished ground level is envisaged where ground levels fall away  
Lodge decks and terraces are in addition to the building dimensions given here  
Small scale bin stores serving clusters of lodges are envisaged throughout the development, subject to operational requirements

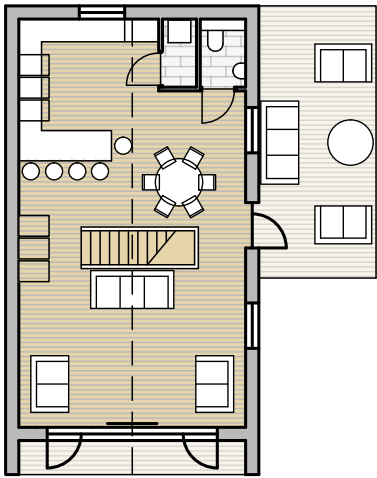

lodge type E: 4 bed room in roof

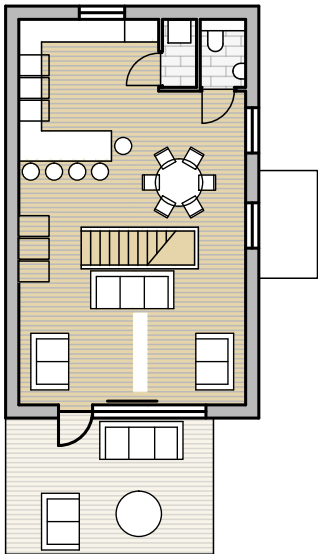

lodge type D: 3 bed room in roof

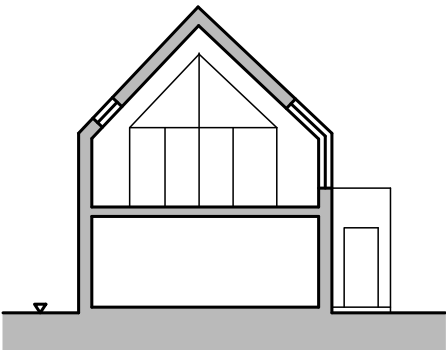

section for room in roof house types D and E

