


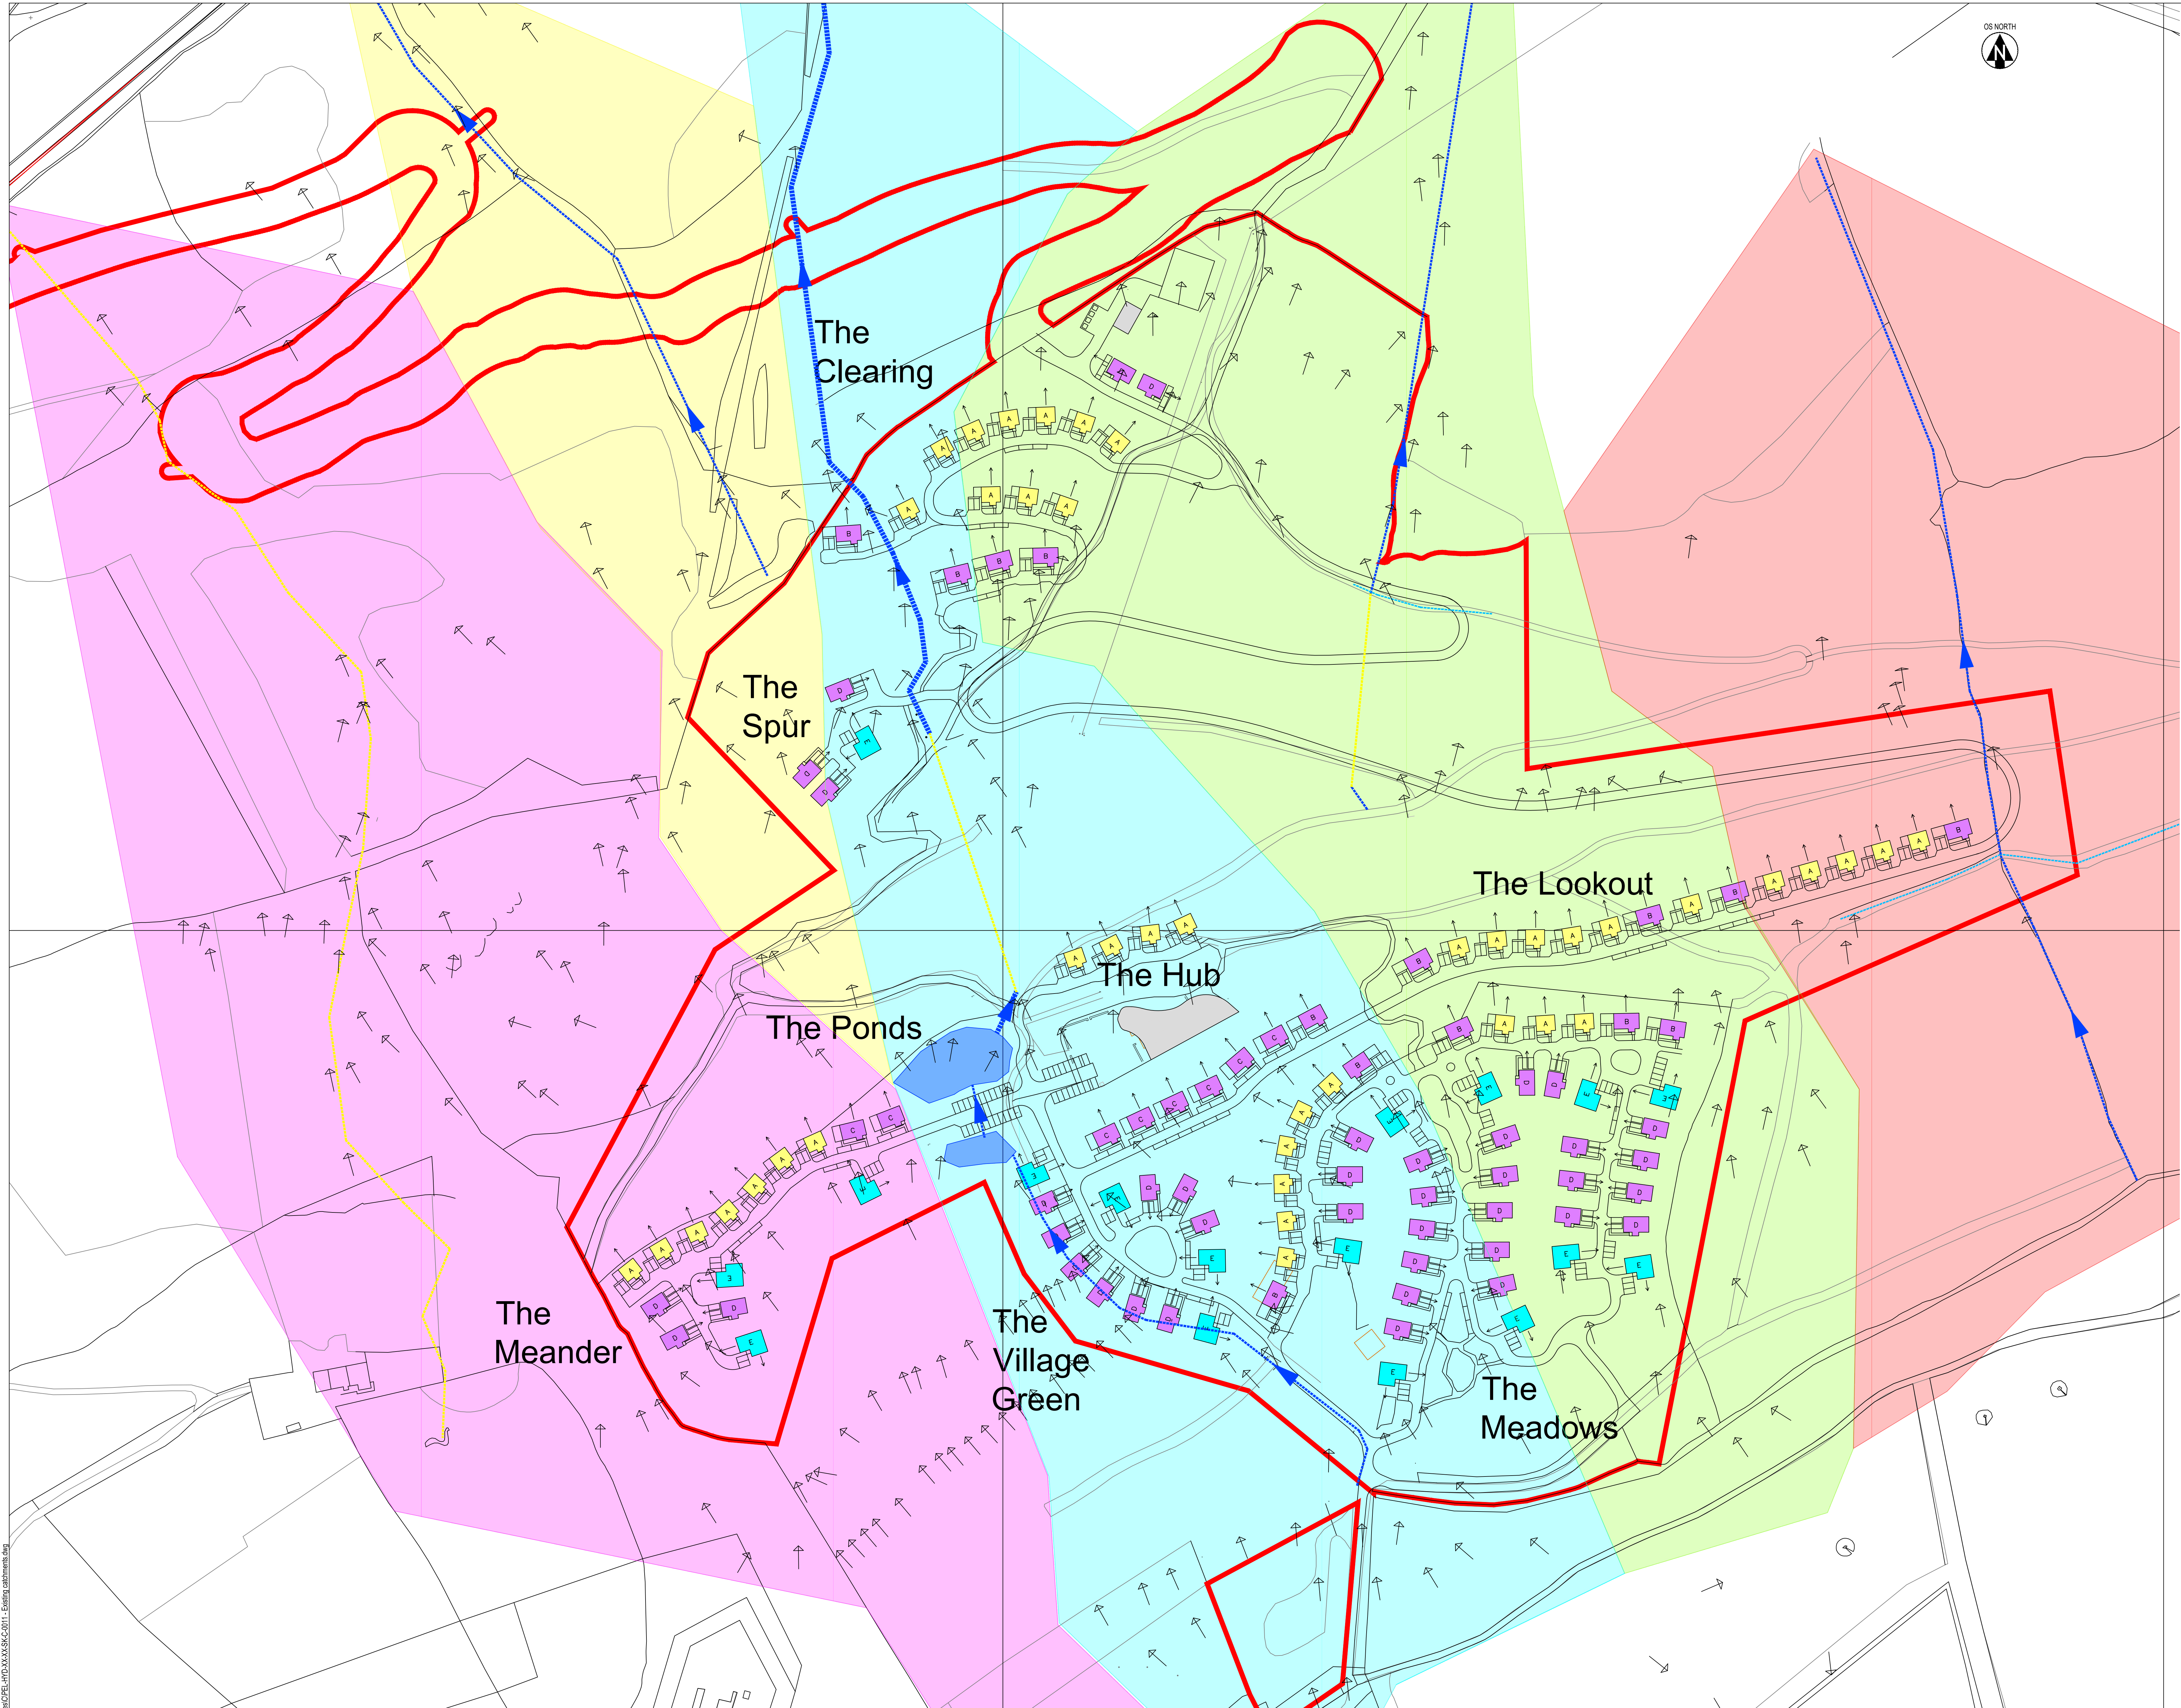

KEY

RED CATCHMENT

GREEN CATCHMENT

BLUE CATCHMENT

YELLOW CATCHMENT

PURPLE CATCHMENT

ASSUMED WATERCOURSE - NOT IDENTIFIED ON SITE

IDENTIFIED WATERCOURSE - APPROX. LOCATION

STANDING WATER FEEDING INTO WATERCOURSE

SURFACE WATER FLOW PATH DIRECTION

APPROXIMATE LIDAR SURVEY INFORMATION UTILISED
TO FACILITATE ASSESSMENT - FULL TOPOGRAPHICAL
3D SURVEY REQUIRED TO PROGRESS DESIGN



Filename: Y:\1000-55999\1044_Parc Pelenna01_MWPSK_SitePlan01.dwg - 20/02/24 11:00:00

KEY PLAN

NOTES

REVISIONS

Rev	Date	Description	By	Chk	App
P04	20/02/24	Red Line Boundary Updated	JB	RB	MA
P03	20/02/24	Client and project name changed	JB	RB	MA
P02	20/02/24	Layout updated	JB	RB	MA
P01	08/02/24	First Issue	JB	RB	MA

THIRD FLOOR, WHARTON PLACE
13 WHARTON STREET
CATWELL
Q10 3AS
T: +44 (0) 2620 02865
E: info@hydrock.com

CLIENT
TRIVSELHUS UK HOLDINGS LIMITED

PROJECT
PARC PELENNIA HOLIDAY RESORT

TITLE DRAINAGE CATCHMENT ASSESSMENT	
HYDROCK PROJECT NO. C-07546	SCALE @ A0 1:1000
STATUS DESCRIPTION FOR INFORMATION	STATUS S2
DRAWING NO. (PROJECT ORIGINATOR.ZONE.LEVEL.TYPE.ROLE.NUMBER) PEL-HYD-XX-XX-SK-C-0011	REVISION P04