
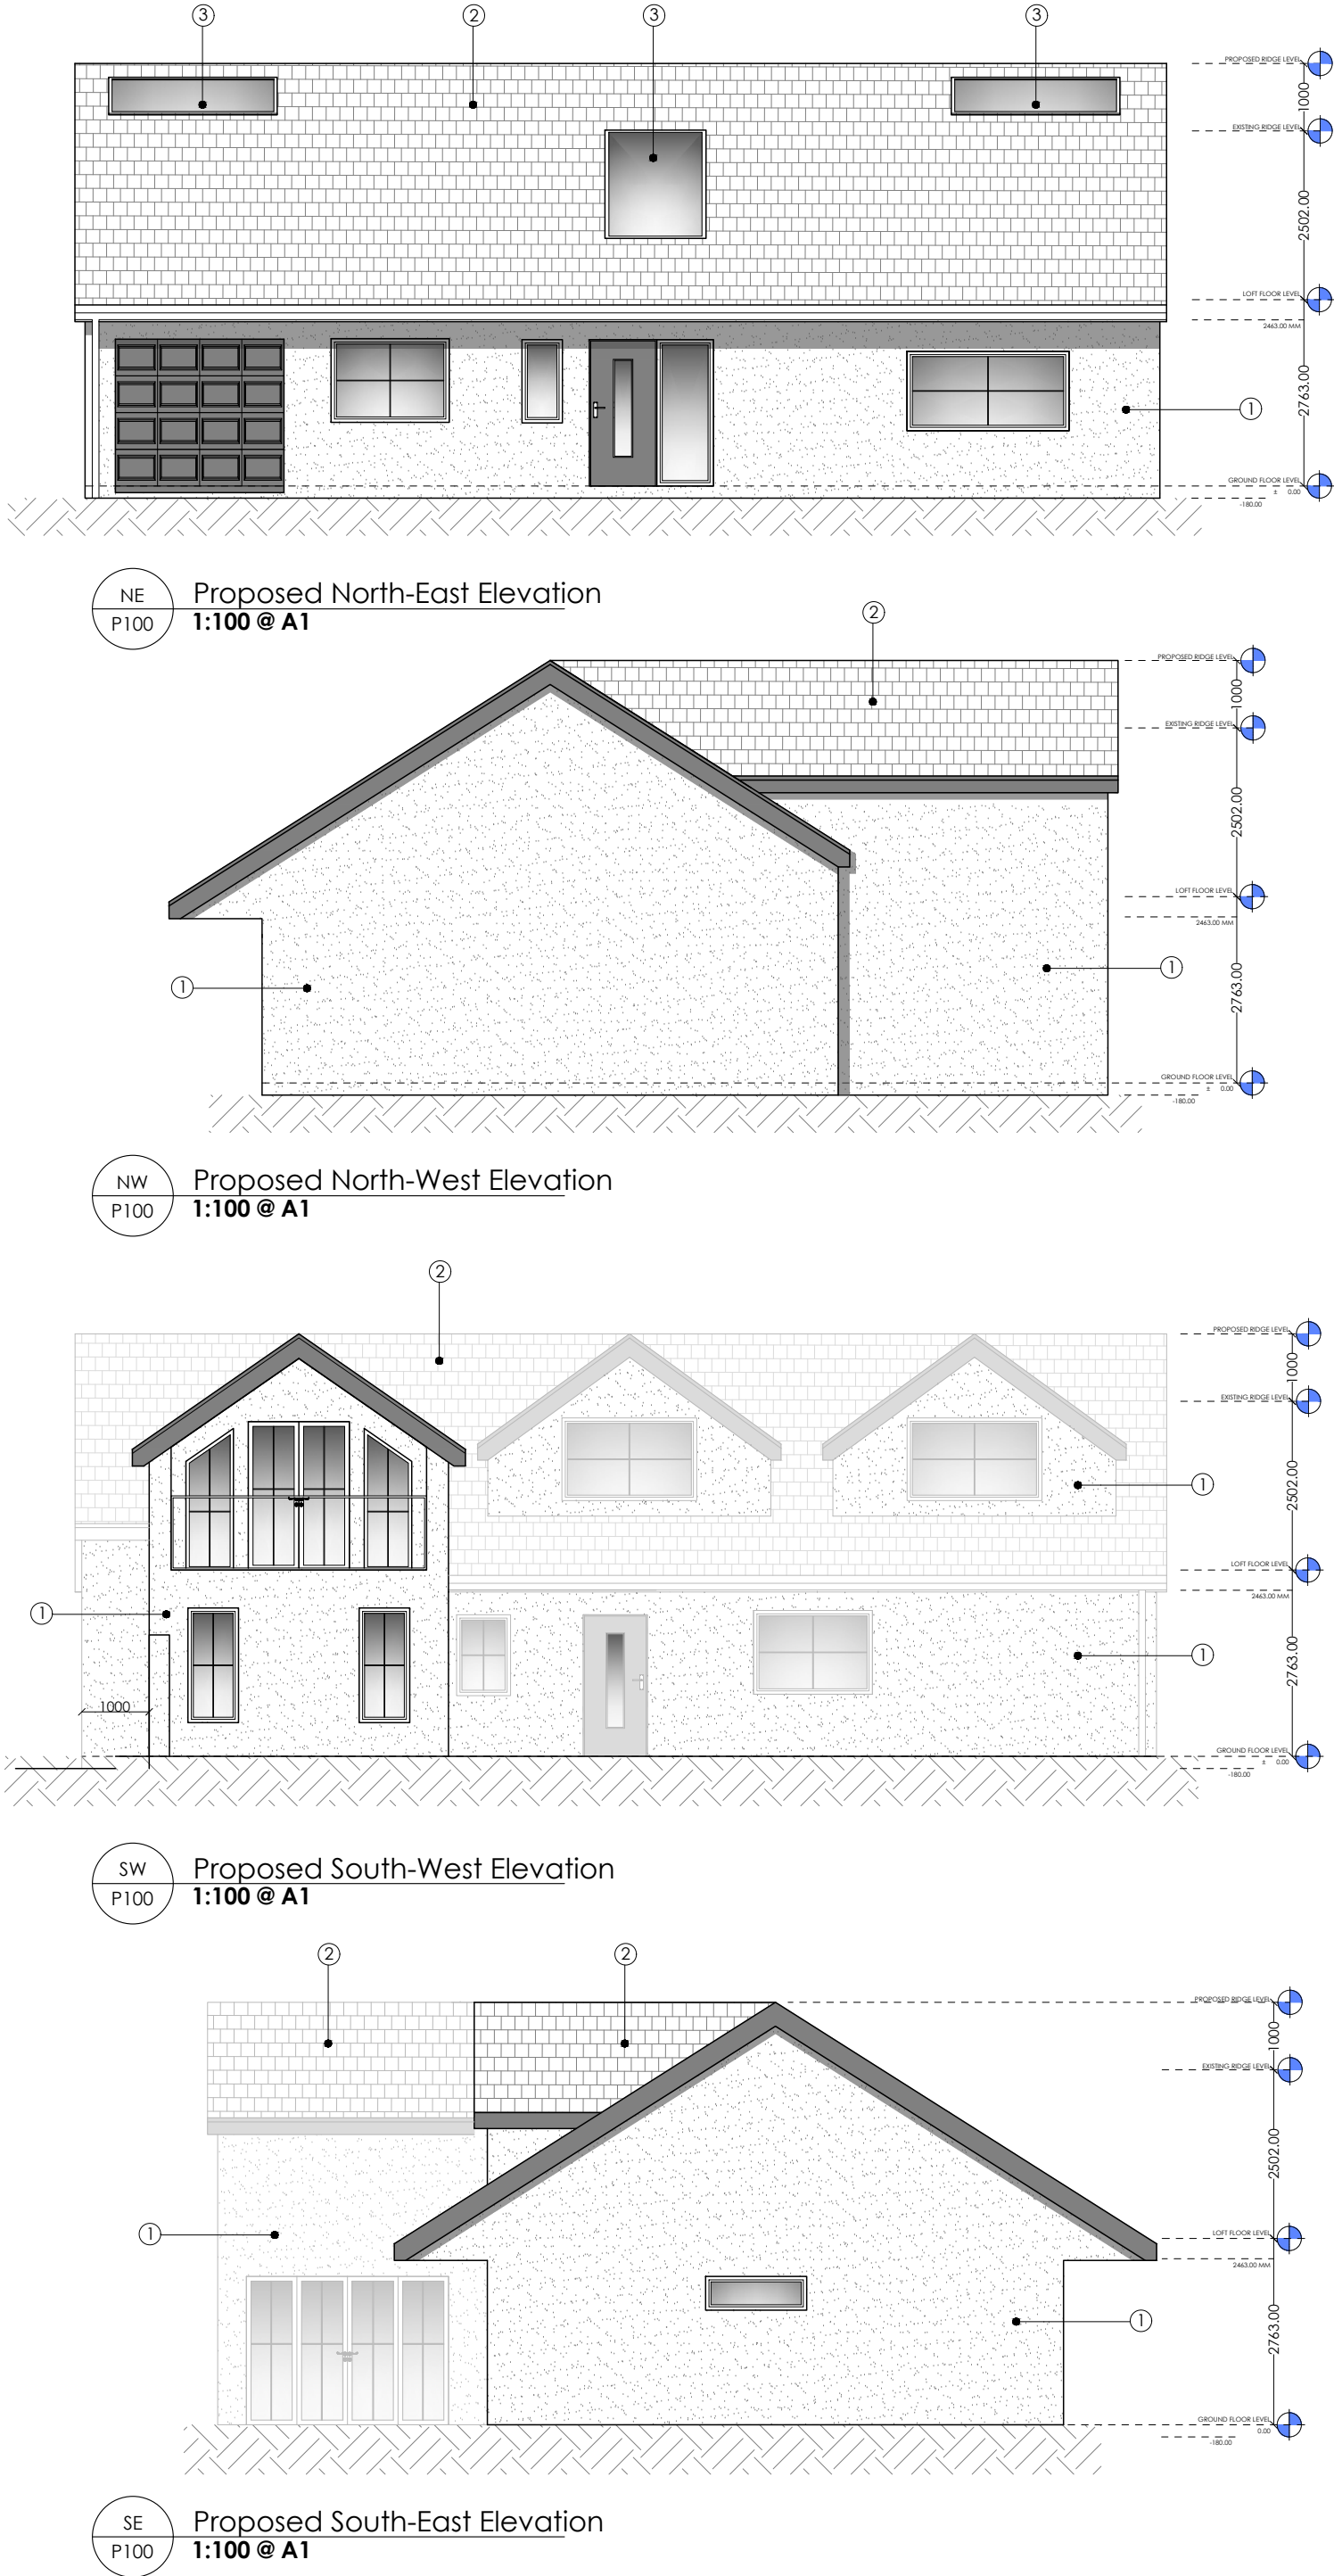


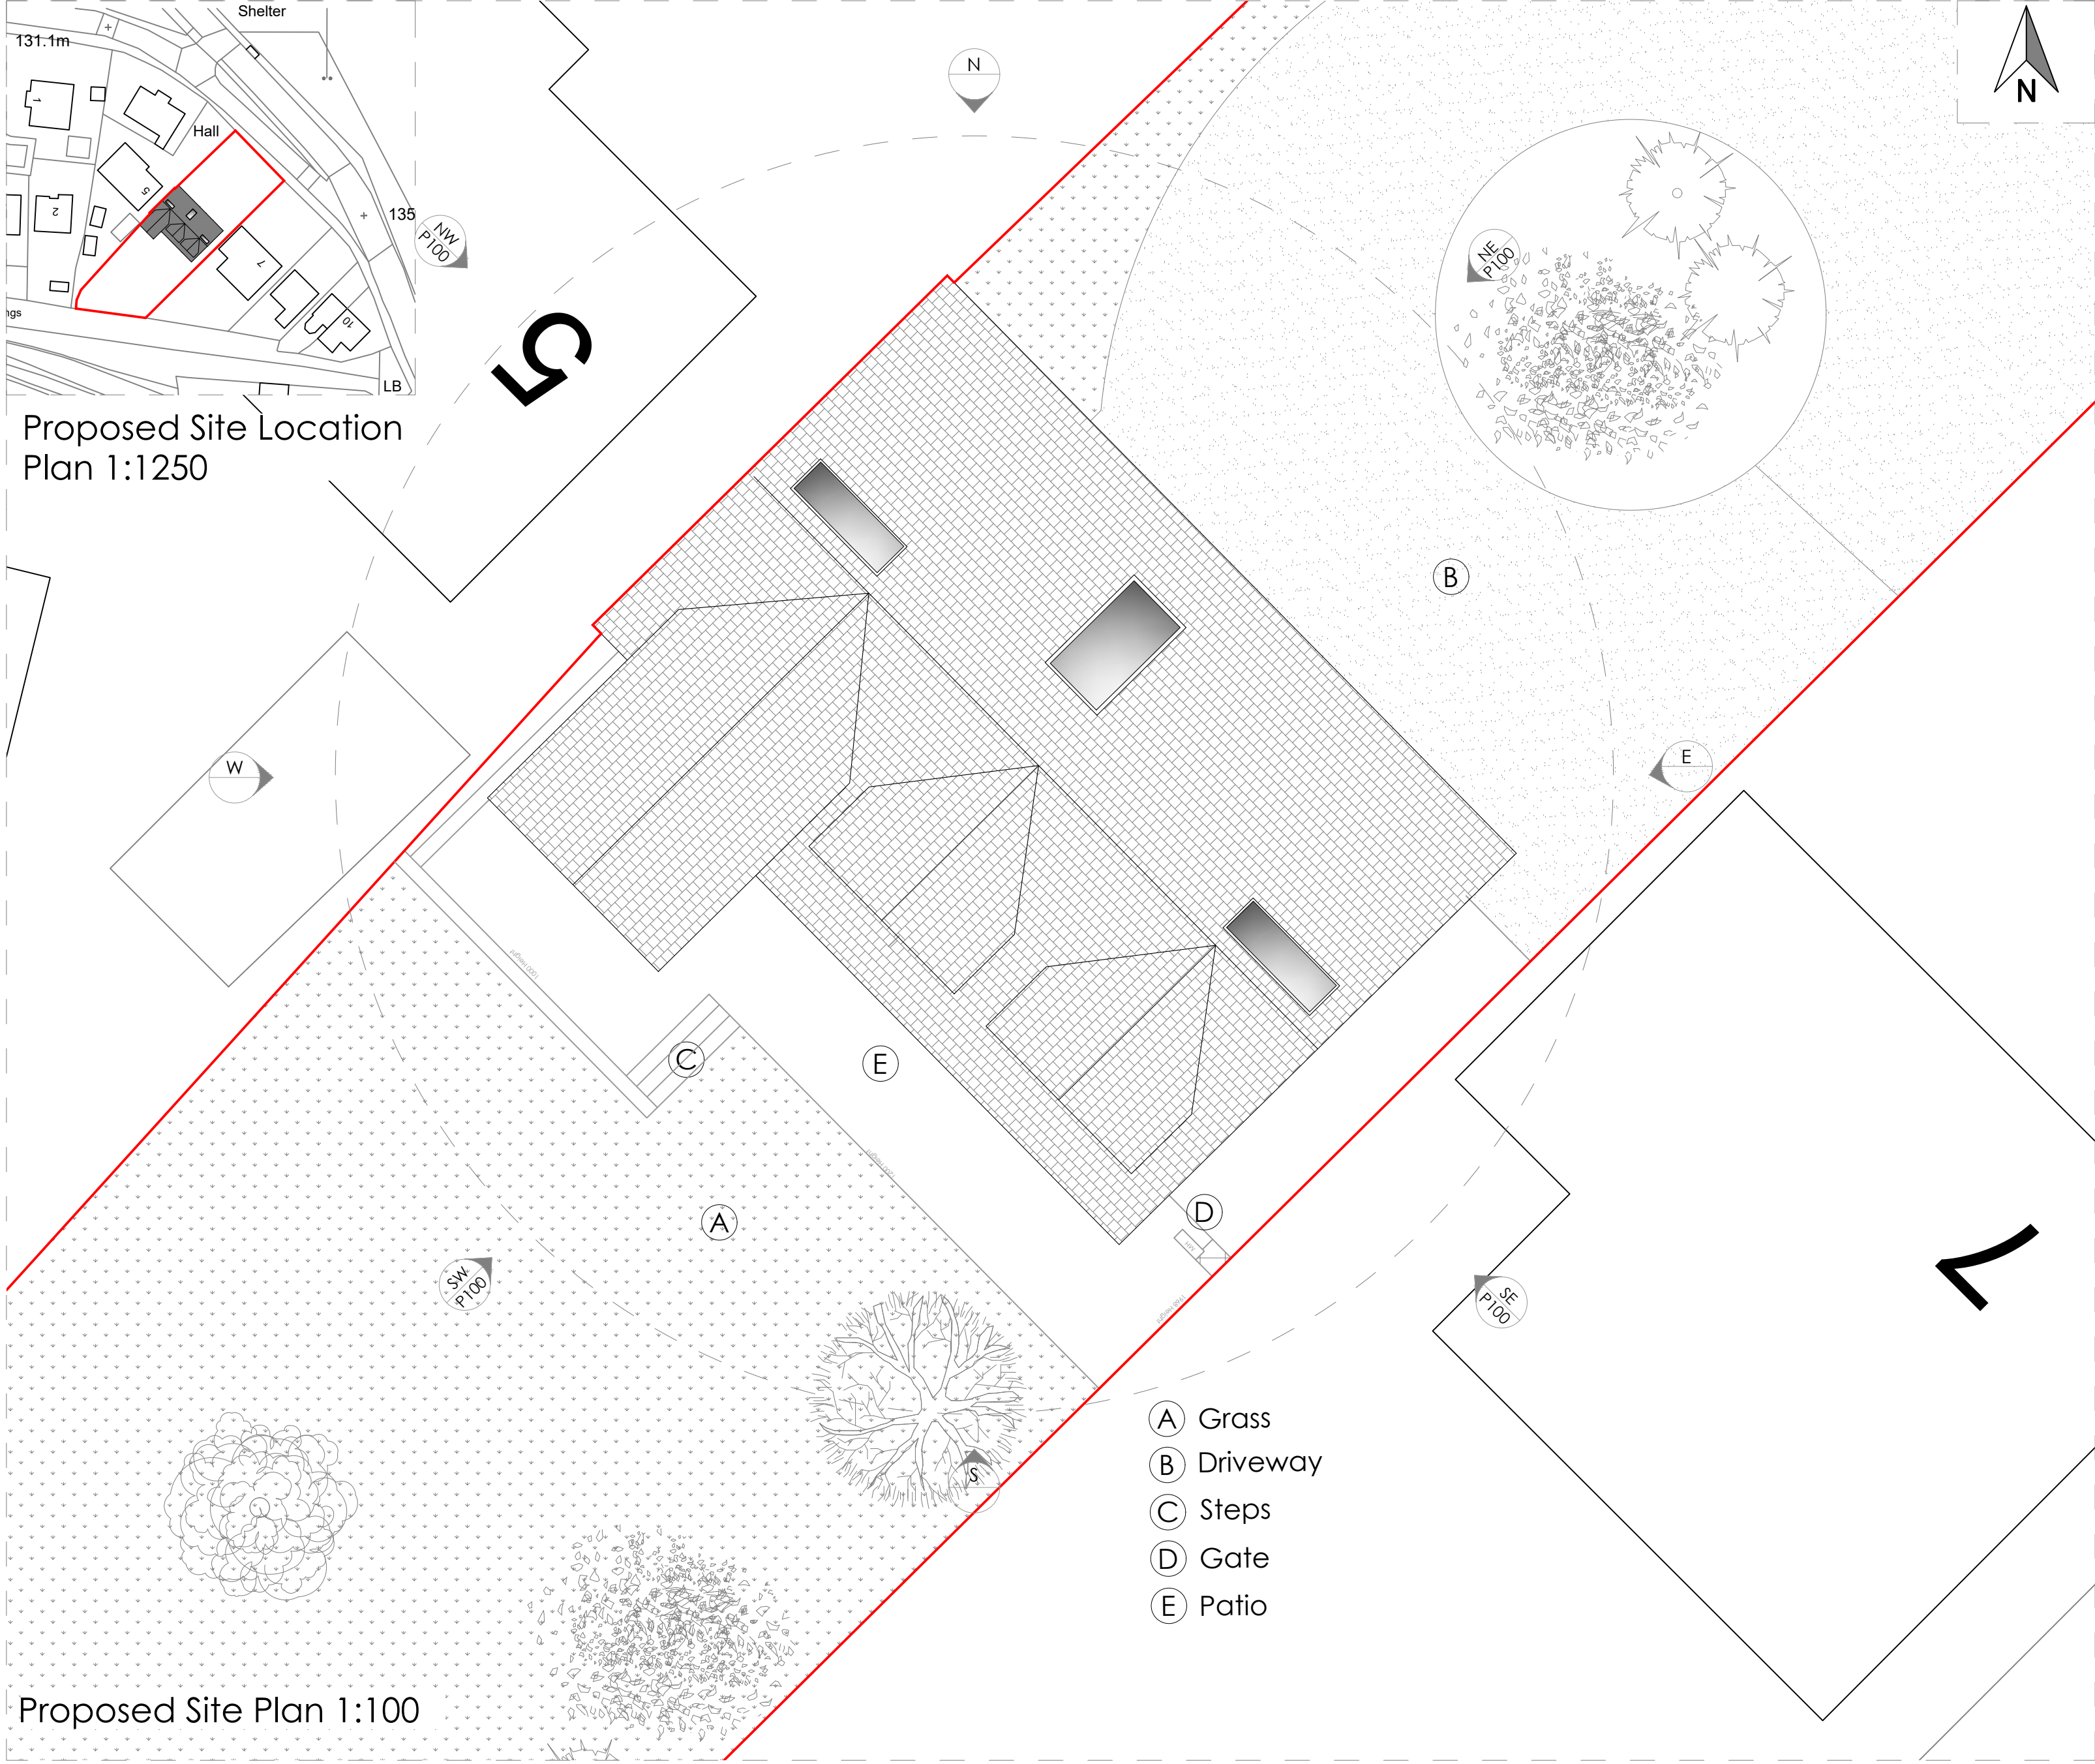

Revisions		Description	
Rev #	Date		
Client: Lyndon Roberts			
Address: 6 Vorteg Row			
Bryn, Port Talbot,			
SA13 2RF			
Date: 16/02/2024			
Title: Proposed Plans			
Drawn By: KZ			
Scale: 1:100, 1:1250 @ A1			

Black Brick Studio, Platform, Bute St,
Cardiff CF10 5LE

<http://www.blackbrick-studio.com>

enquiries@blackbrick-studio.com

02922 362706



All dimensions to be checked on site. Do not scale this drawing. All discrepancies should be reported to Black Brick Studio. Copyright: 2024 Black Brick Studio. This drawing is not to be used or copied without written consent.