


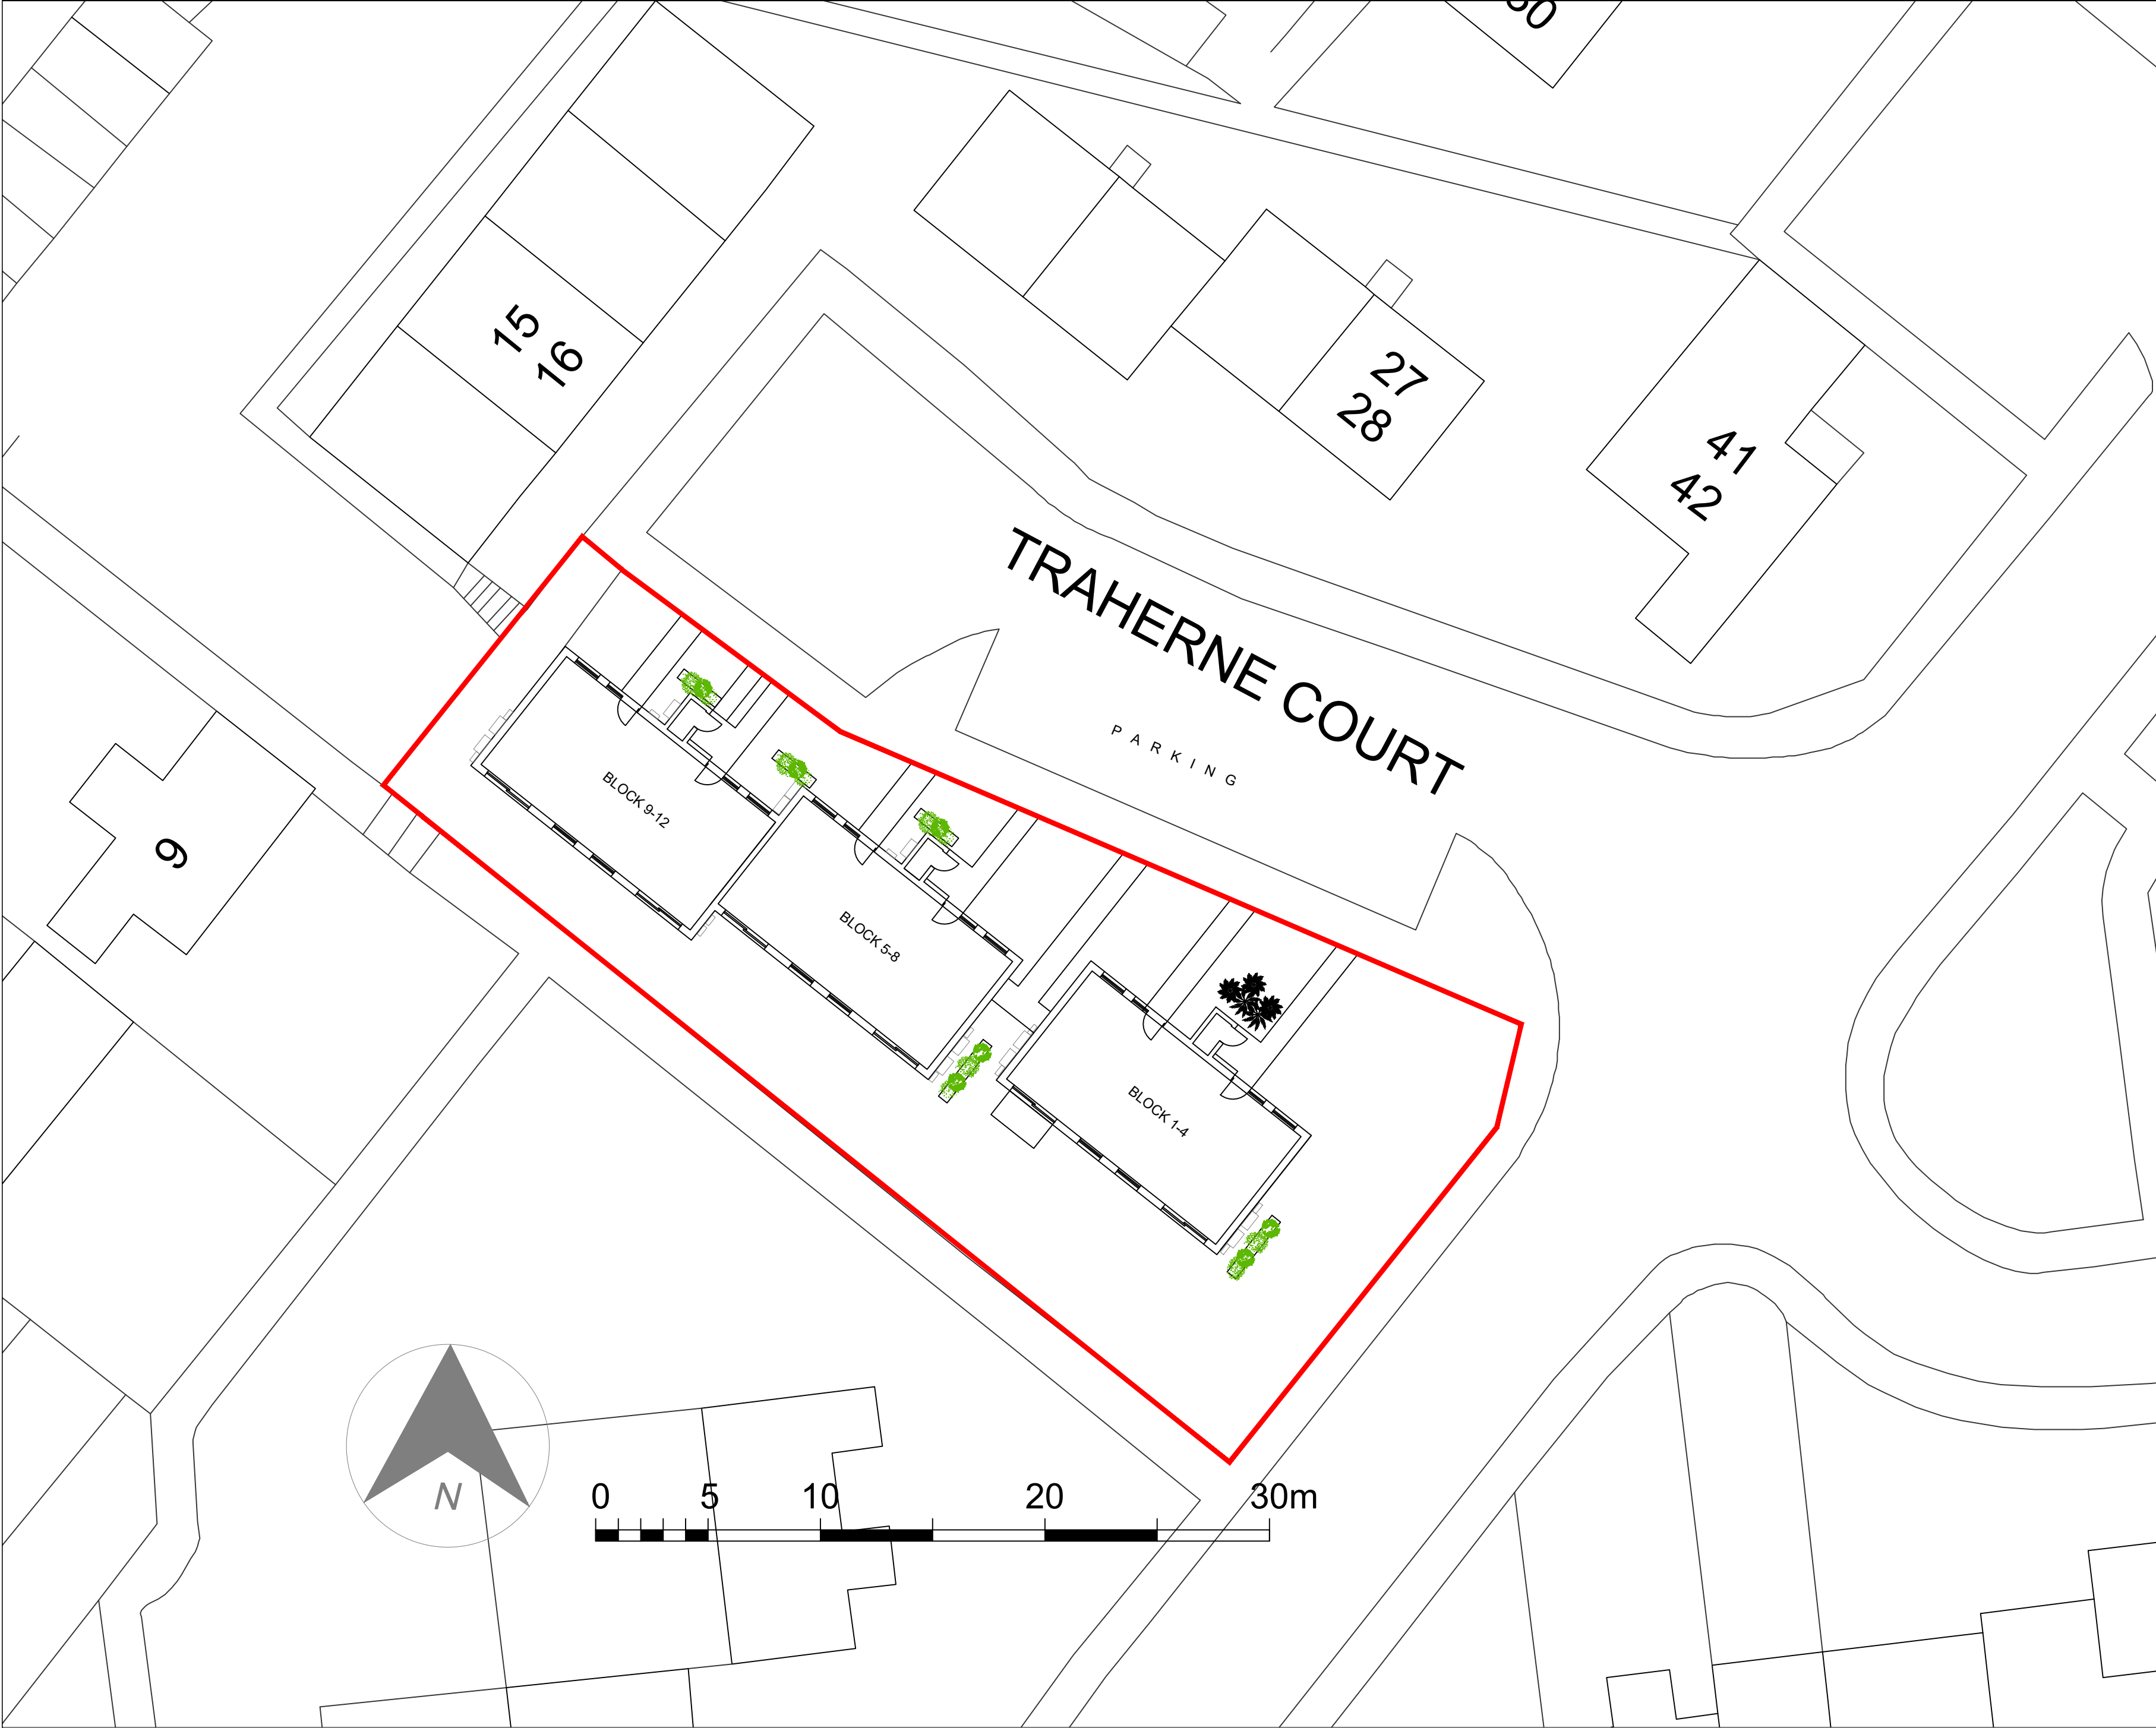

This Drawing is Copyright. ©
Note: All dimensions to be checked on site and not to be scaled from drawing.

AMENDMENTS:	
Revision A	Date 27/8/24

BUCKMASTERBATCUP
Architects Ltd.

CLIENT:
Caredig Housing Association

PROJECT TITLE:
**I-12 Traherne Court
Neath Abbey**

DRAWING TITLE:
Proposed Site/Block Plan

SCALE: **1:200 @ A2** | DATE: **Oct 2024**

SWANSEA	LONDON
70 Walter Road	One Kingdom Street
Swansea, SA1 4QA	Paddington Central
T - 01792 466060	London, W2 6BD
F - 01792 644646	
www.bbarch.co.uk	
info@bbarch.co.uk	BBA 952.P.07