


VE_A2_V1.3_Plotter By: Gareth Thomas on 05.06.2024 at 10:07 AM

THIS DRAWING REMAINS THE PROPERTY OF VITAL ENERGI AND MUST NOT BE REPRODUCED, COPIED, OR HANDED OVER TO A THIRD PARTY WITHOUT PRIOR WRITTEN CONSENT. UNCONTROLLED COPY IF PRINTED

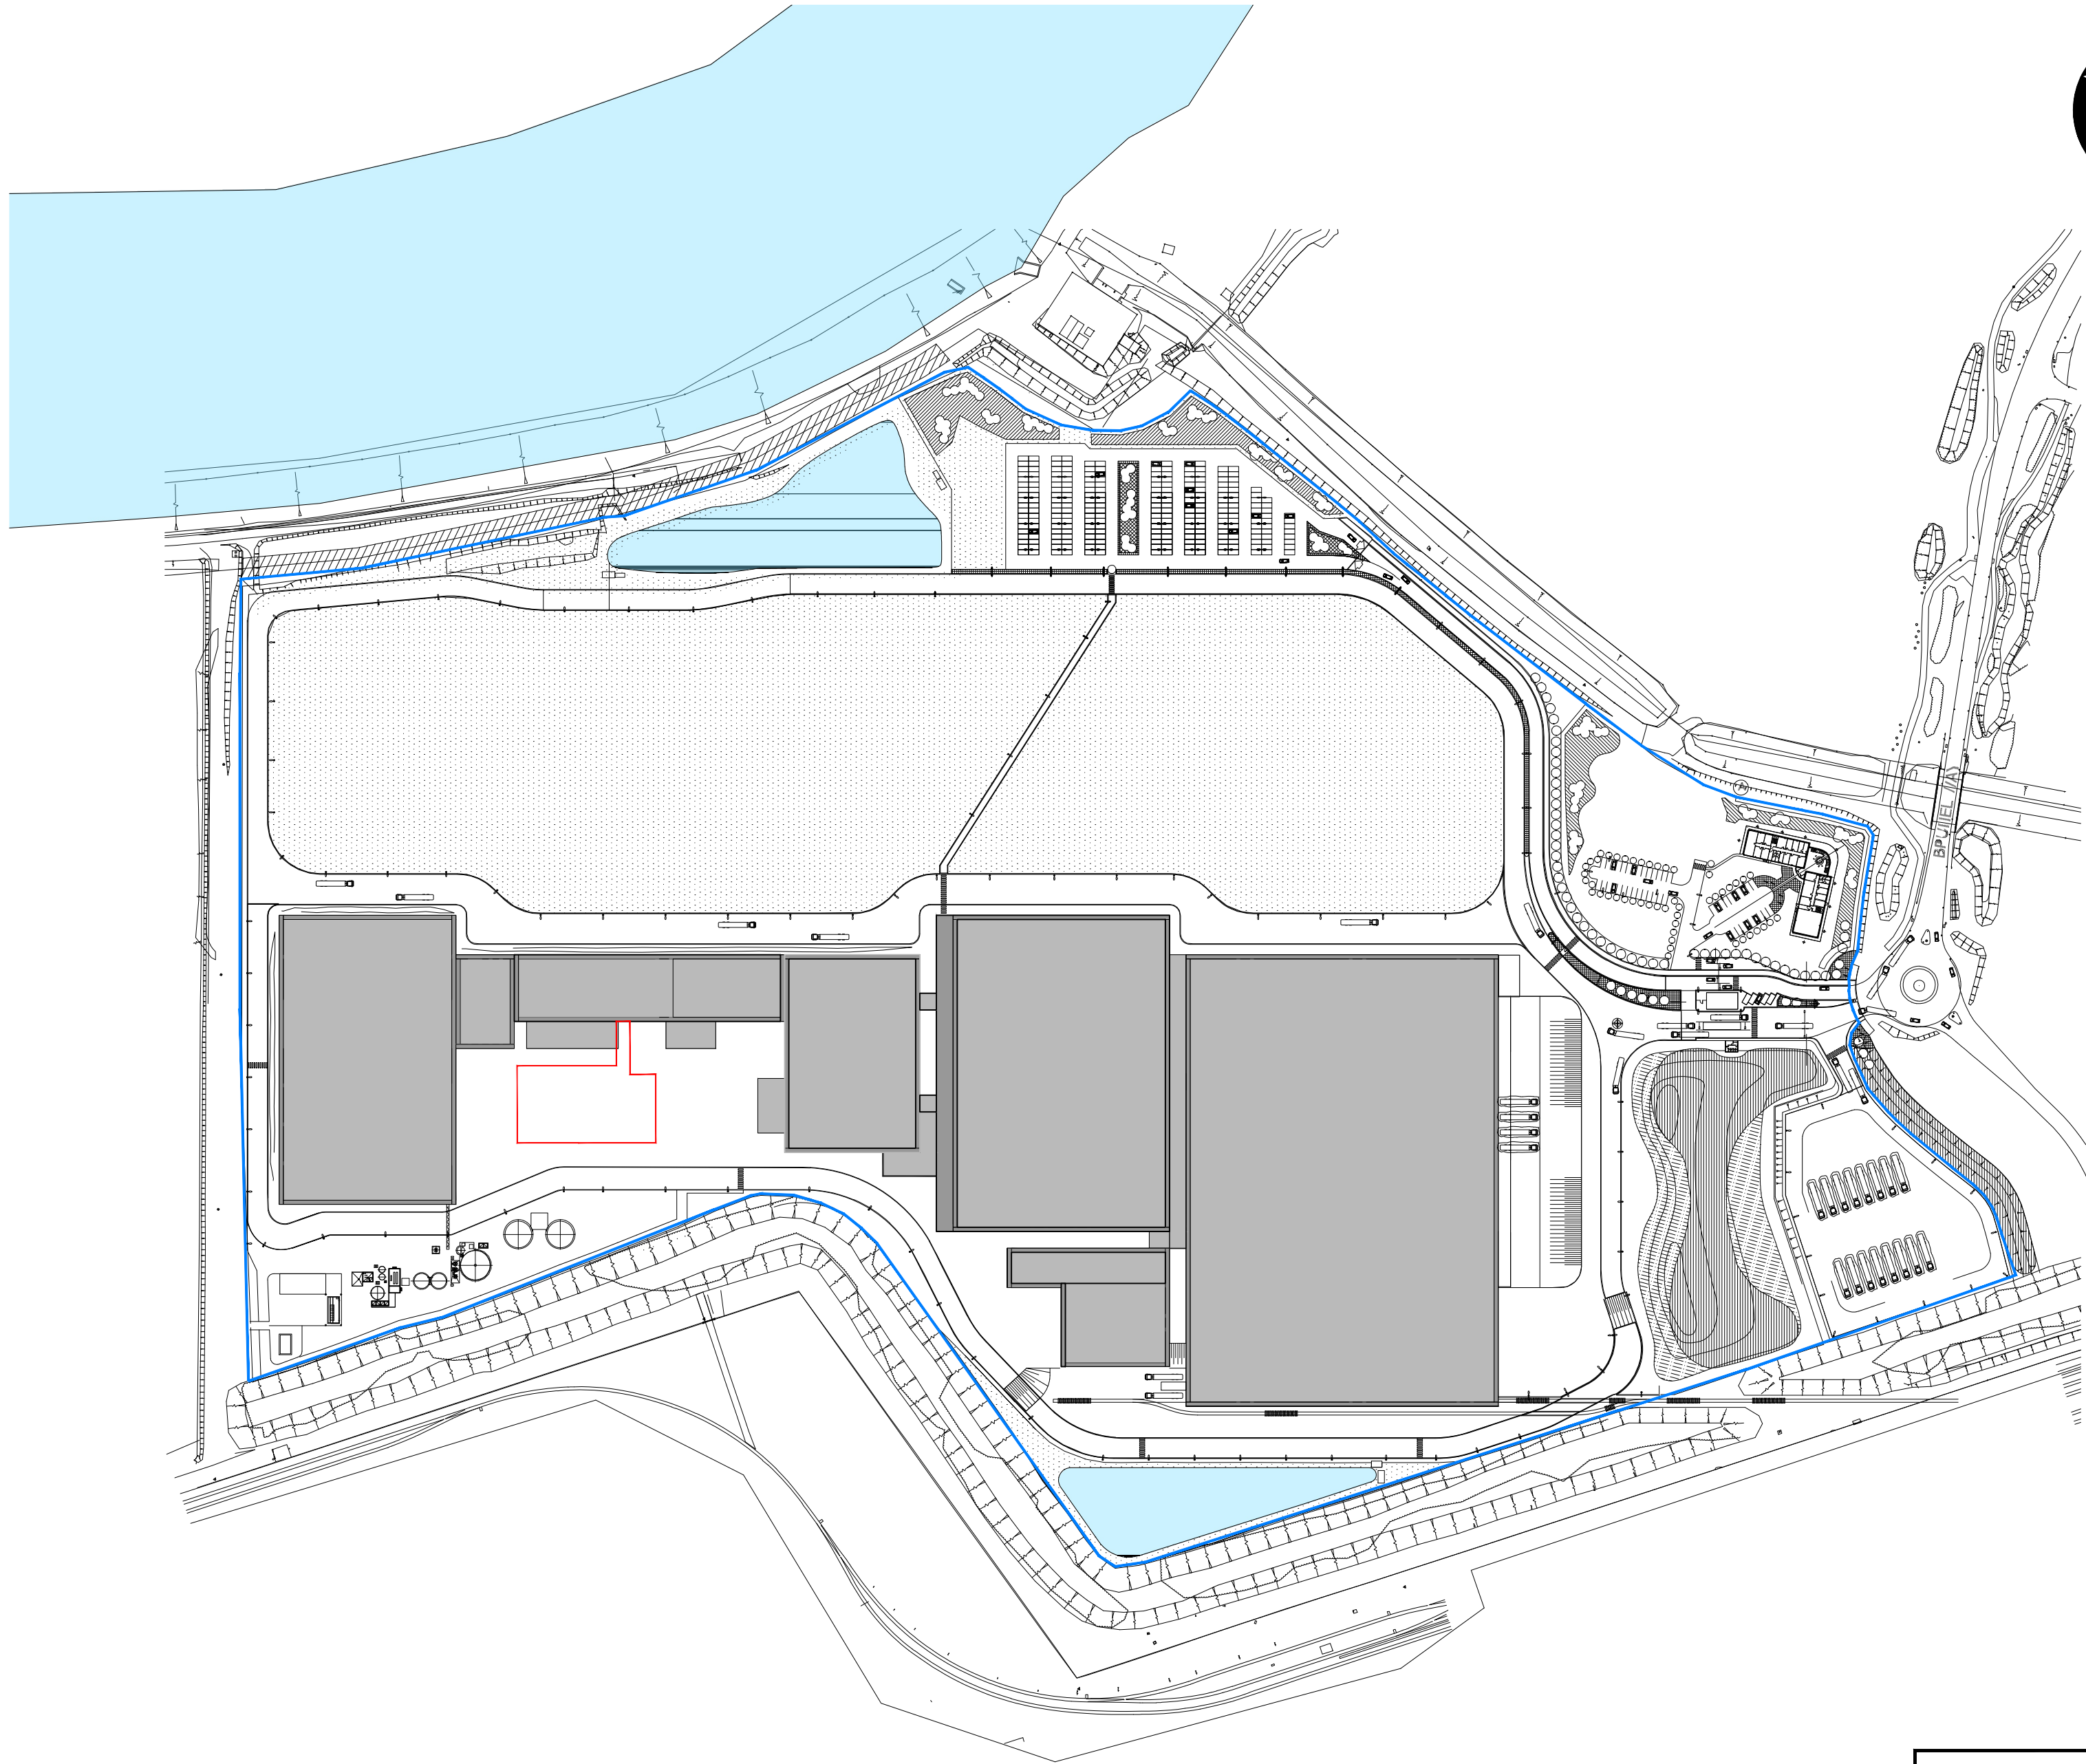

HEALTH AND SAFETY INFORMATION

ALL WORKS SHALL BE CARRIED OUT BY COMPETENT PEOPLE.
IN ADDITION TO THE HAZARDS NORMALLY ASSOCIATED WITH THE TYPES OF WORK DETAILED ON THIS DRAWING, THE DESIGNERS HAVE REVIEWED THE H&S RISKS AND DEVELOPED A DESIGNERS RISK ASSESSMENT.
THE CONTRACTOR SHALL REFER TO THE CONSTRUCTION PHASE PLAN AND ADOPT THE H&S AND DESIGNERS RISK ASSESSMENT FINDINGS IN THE DEVELOPMENT OF THEIR RAMS, BEFORE UNDERTAKING ANY WORKS.
PLEASE ALSO NOTE THE FOLLOWING :-

DIFFICULT TO MANAGE

THESE MAY BE COMMON RISKS BUT BE IN AWKWARD LOCATIONS, EG. SCAFFOLDING, DELIVERIES, PROXIMITY OF GAS MAINS OR POWER LINES, WORKING IN CLOSE PROXIMITY TO THE PUBLIC ETC.

BURIED MEDIUM VOLTAGE AND GAS PIPEWORK IN VICINITY OF NEW CONSTRUCTION

UNUSUAL

THESE MAY BE COMMON RISKS OCCURRING IN UNUSUAL CIRCUMSTANCES. THEY MIGHT ALSO BE UNUSUAL BECAUSE OF THE NATURE OF THE CONSTRUCTION METHOD OR SITE CONDITIONS, EG. UNSTABLE OR CONTAMINATED GROUND, ASBESTOS, LEAD PAINT, SILICA DUST ETC.

WORK UNDERTAKEN ON ACTIVE SITE WITH HGV.
TRAFFIC AND REQUIRED ACCESS TO BE CONSIDERED

NOT LIKELY TO BE OBVIOUS TO A CONTRACTOR OR DESIGNER

THE CONTRACTOR, AT THE PRICING STAGE, AS WELL AS DURING THE DESIGN CYCLE MAY NOT BE AWARE OF SOME OF THE LESS OBVIOUS RISKS EG. STRUCTURAL ISSUES ASSOCIATED WITH WORKING AROUND EXISTING FOUNDATIONS, FRAGILE ROOFS OR FRAGILE SURFACES ETC.

NOT KNOWN AT THIS TIME OR NOTHING SIGNIFICANT

OPERATIONAL ACCESS - HORIZONTAL, VERTICAL, PEDESTRIAN, VEHICLE / PLANT

ARE THERE SIGNIFICANT ISSUES REGARDING ACCESS ? IF YES OUTLINE BELOW OR REFER TO APPROPRIATE DOCUMENT ETC.

ACCESS BY LORRY REQUIRED TO BOTH FUEL STORAGE AND ASH SKIPS

OPERATIONAL HANDLING / LIFTING STRATEGY

HAVE YOU IN SO FAR AS REASONABLY PRACTICABLE REDUCED MANUAL LIFTING? IDENTIFY ANY ITEMS THAT MAY REQUIRE EXCESSIVE LIFTING ARRANGEMENTS TO BE PUT IN PLACE AS WELL AS IDENTIFY ANY UNUSUAL RISKS ASSOCIATED WITH HANDLING AND LIFTING.

EQUIPMENT OF SIGNIFICANT SIZE AND WEIGHT. CRANAGE, LIFT
AND SHIFT TO BE CONSIDERED.

HEALTH AND SAFETY FILE INCLUSIONS


IDENTIFY ANY HAZARDS / SIGNIFICANT RISKS ASSOCIATED WITH MAINTENANCE OR REMOVAL / DEMOLITION OF THE CONTENTS OF THIS DRAWING AT A LATER DATE.

EQUIPMENT OF SIGNIFICANT SIZE WILL REQUIRE CRANAGE. SUITABLE
SIZE ACCESS FOR PLANT MAINTENANCE WILL BE REQUIRED.

LEGEND

PLANNING APPLICATION BOUNDARY

OTHER LAND INSIDE THE CONTROL
OF THE APPLICANT

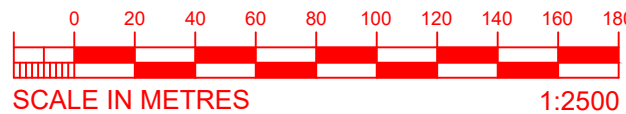

ISSUED FOR INFORMATION

PA2	05.06.24	ISSUED FOR PLANNING	GT	JMcM	BM
PA1	21.05.24	ISSUED FOR PLANNING	GT	JMcM	BM
REV	DATE	DESCRIPTION	DRN	CHK	APP



Vital Energi. Century House, Roman Road, Blackburn, Lancashire, BB1 2LD
Tel: +44 (0)1254 296 000 Fax: +44 (0)1254 296 040

Project: SOFIDEL BIOMASS PLANT

Title: OVERALL SITE STATUTORY PLAN

DATE	21.05.2024	SCALE	1:2500	SHEET	A2
PLANNING				Status: S2	Stage: 3
50795-VE-SW-XX-DR-M-XX01				Drg-No: 50795-VE-SW-XX-DR-M-XX01	Rev: PA2

