


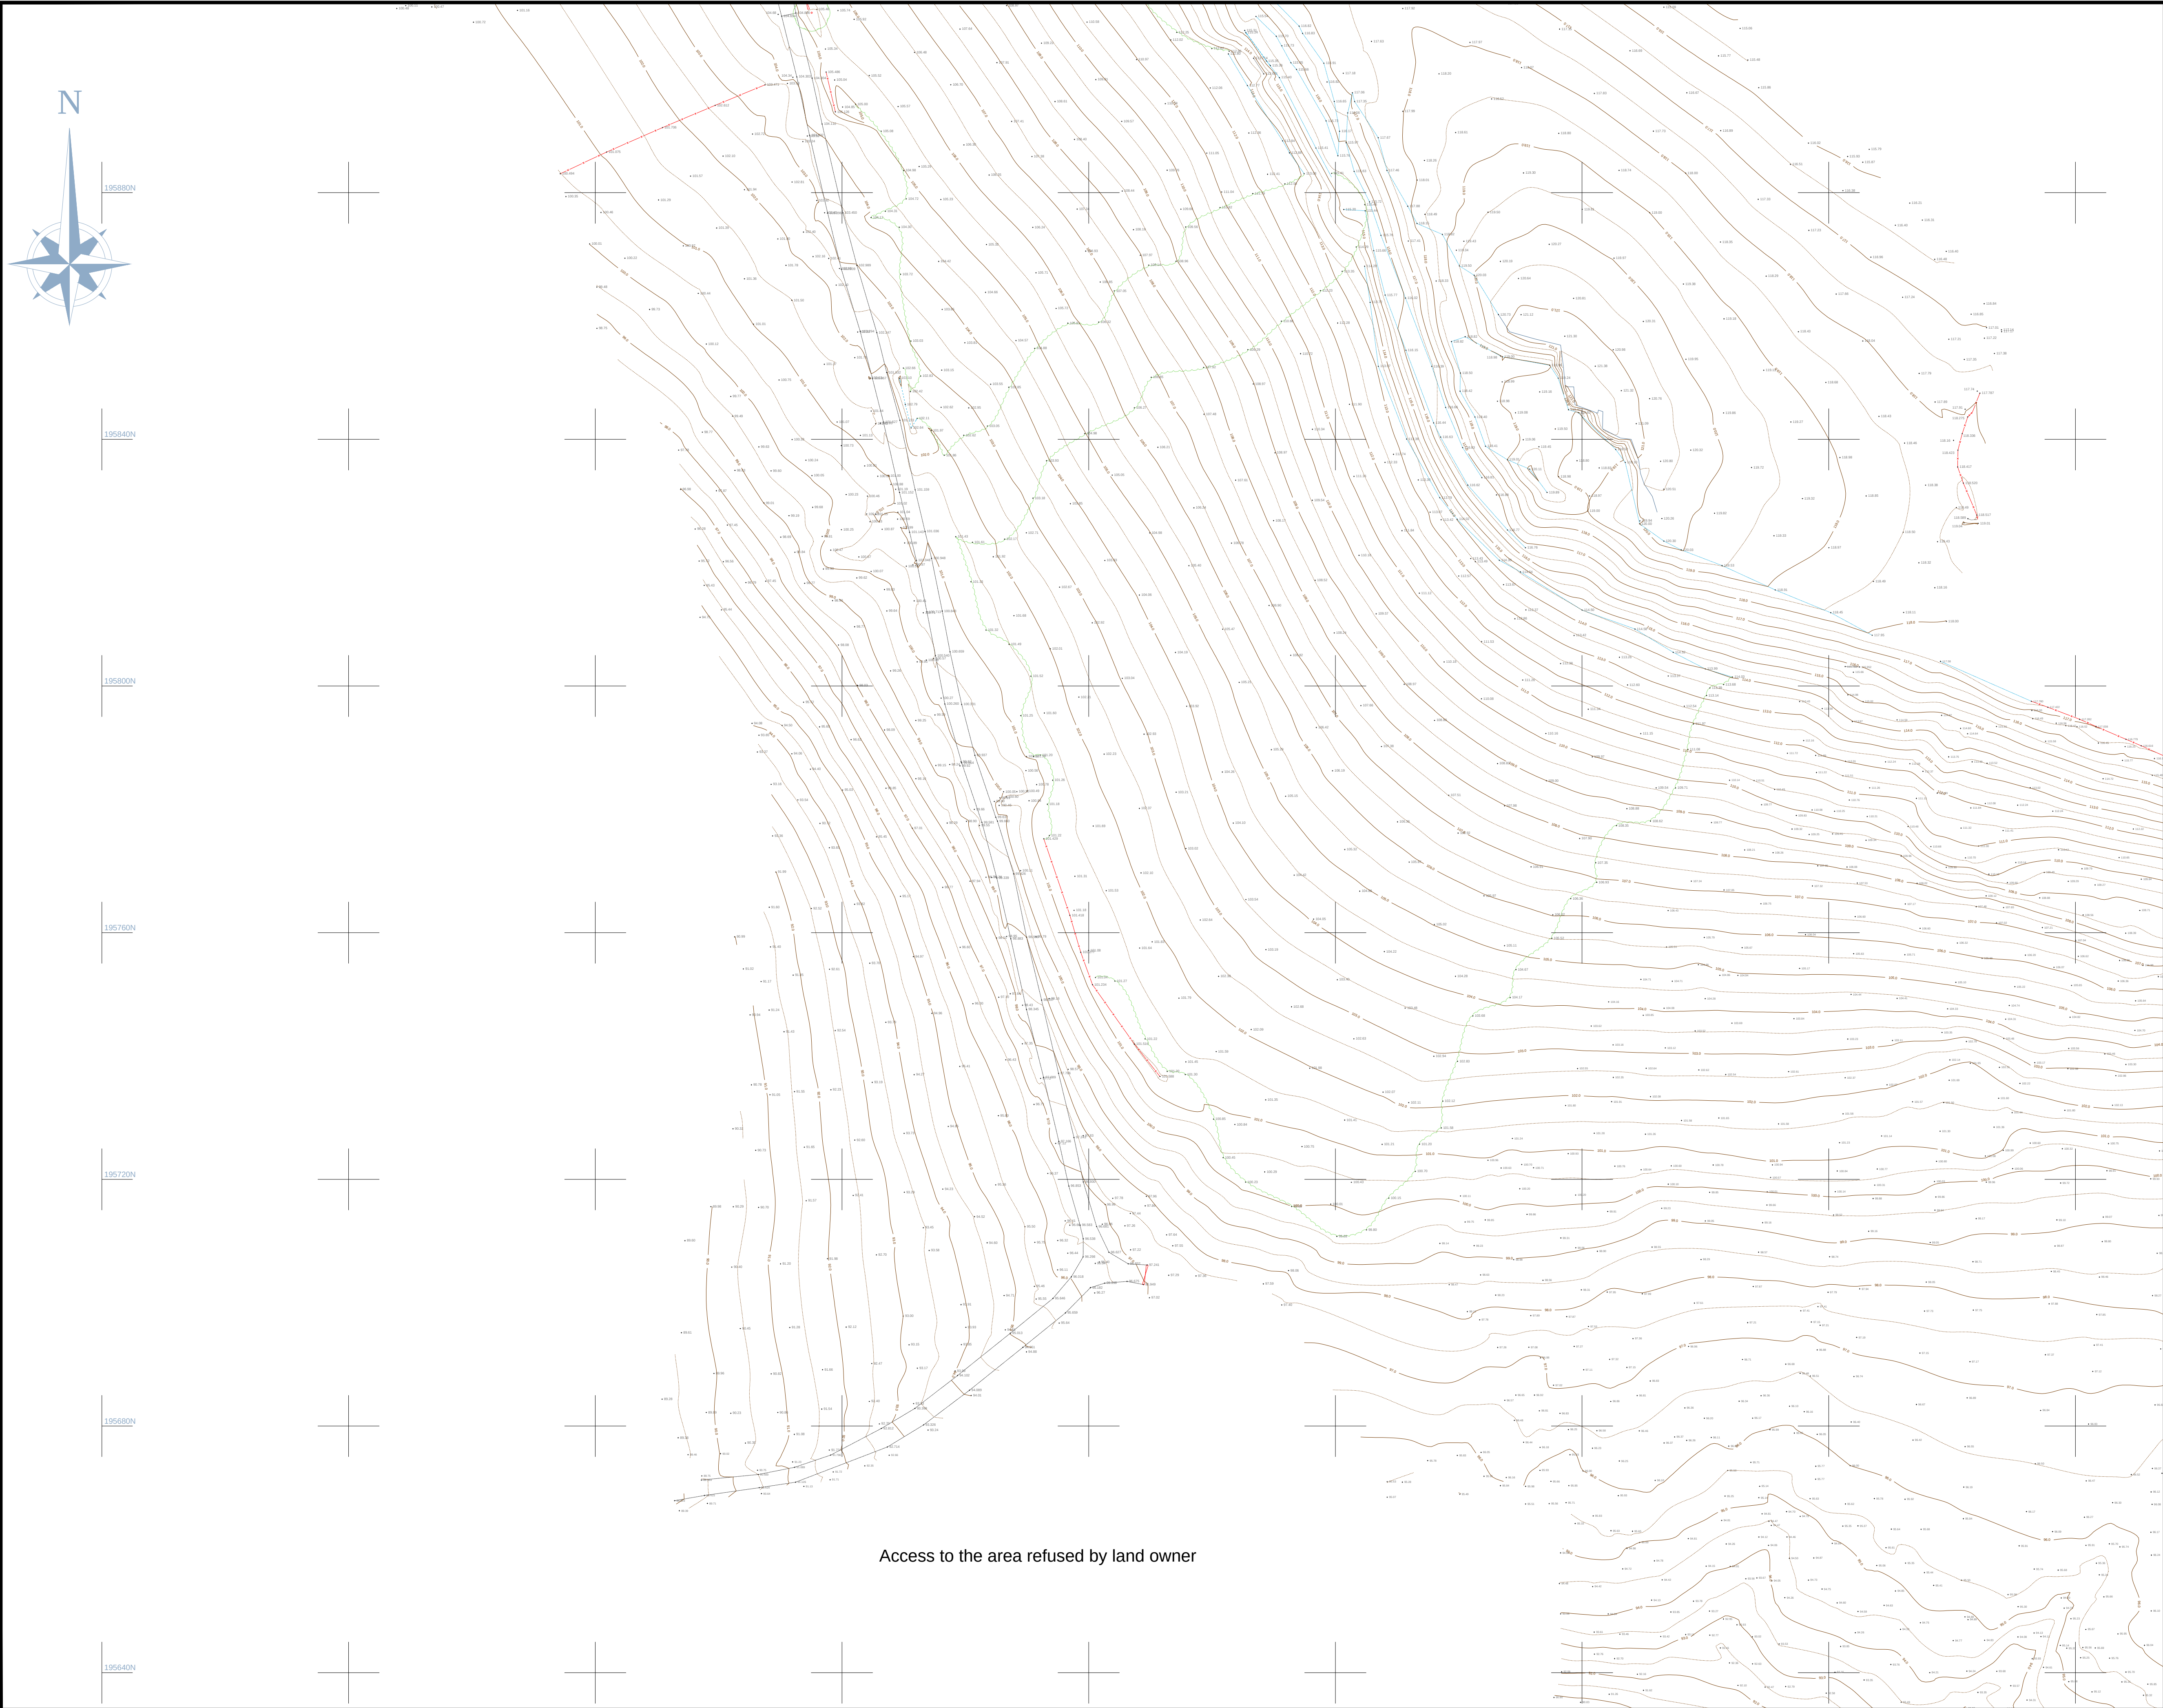

SITE SURVEY

Land at Tudor Inn,
Beacons View,Cimla,Neath

Notes:
Survey Grid
Grid related to O/S Grid at survey point S2
276009.361mE, 196155.971mN, 107.252m
Survey Datum
Related to O/S Grid at Survey Point S2
Value 107.252m

Sheet 2 of 4	Surveyed By: P.M.S.
Datum	Drawn By: P.M.S.
See Notes Above for Datum	Date of Survey:
North Point Approximate	April 2022
Client:	Scale: 1:500
Tai Tarian	Survey Job No.
	SS-1229A_2D

Revisions:
A Beacons View Road survey added 10/02/23
B
C

Legend:

AV	AIR VALVE	PCM	PERMANENT GROUND MARKER
B	BOLLARD	PRF	POST & RAIL FENCE
BR	BRICK WALL	PS	PAVING SLAB
BT	BRITISH TELECOM IC	PWF	POST & WIRE FENCE
BW	BARBED WIRE FENCE	RC	RIGGING EYE
CAV	CABLE TV IC	RL	RIGGING LEVEL
CL	COVER LEVEL	RP	REDUCTION POST
CLP	CHAIN LINK FENCE	RSJ	ROLLED STEEL JOIST
CM	CABLE MARKER	RW	RAIN WATER PIPE
CPC	CONCRETE	SFL	SOFTY LEVEL
CP	CATCH PIT	SL	STOP LEVEL
CPL	CEMENT PALING FENCE	SMH	SURFACE MANHOLE
CSL	COVER SLAB LEVEL	SNP	STREET NAME PLATE
D (H)	DIAPHRAGM	SP	SIGN POST
(S)	DISUSED	STCH	STATION
DPC	DRAINAGE PIPE	SV	STOP VALVE
EL	EAVES LEVEL	SW	SOIL & VENT PIPE
ELC	ELECTRICITY	TCB	TELEPHONE CALL BOX
EP	ELECTRICITY POLE	TL	TELEPHONE
FB	FLOW RED	TM	TRAFFIC LIGHTS
FFL	FINISHED FLOOR LEVEL	TP	TELEGRAPH POLE
FH	FIRE HYDRANT	U/S	UNDERSIDE
FL	FLOOR LEVEL	UNL	UNABLE TO LIFT
FHL	FLOOR MAN HOLE	VP	VENT PIPE
FP	FLAG POLE	WM	WATER METER
G	GULLY	WO	WASH OUT
GV	GAS VALVE	WT	WATER TAP
HR	HAND RAIL	WV	WATER VALVE
IC	INSPECTION COVER		
IL	INVERT LEVEL		
IR	IRON RAIL FENCE		
LB	LETTER BOX		
LP	LAMP POST		
MH	MAN HOLE		
O/H	OVERHEAD		
P	POST/POLE		
PF	PANEL FENCE		
PM	PEG/MARKER		
+12.34	SPOT LEVEL		




EMBANKMENT

STN 2 SURVEY STATION

-11.50- CONTOUR VALUE

Survey Station Schedule

Station	Easting	Northing	Level
S1	276042.296	196177.883	102.351
S2	276009.361	196155.971	107.252
S3	275990.347	196123.198	111.042
S101	276040.599	196066.820	114.663
S102	276041.962	196083.277	113.229
S103	276064.910	196101.051	110.134
S104	276072.641	196133.285	106.896
S105	276078.652	196082.760	111.034
S106	276039.770	196161.875	105.072
S107	276102.588	196056.734	111.336
S108	276127.252	196034.481	110.943
S109	276144.879	196018.523	110.652
S110	276163.275	196001.884	110.346



Contact Details:

Phil Senior
Tel: 07853240403
Email: Philseniorsurveys@Gmail.com