


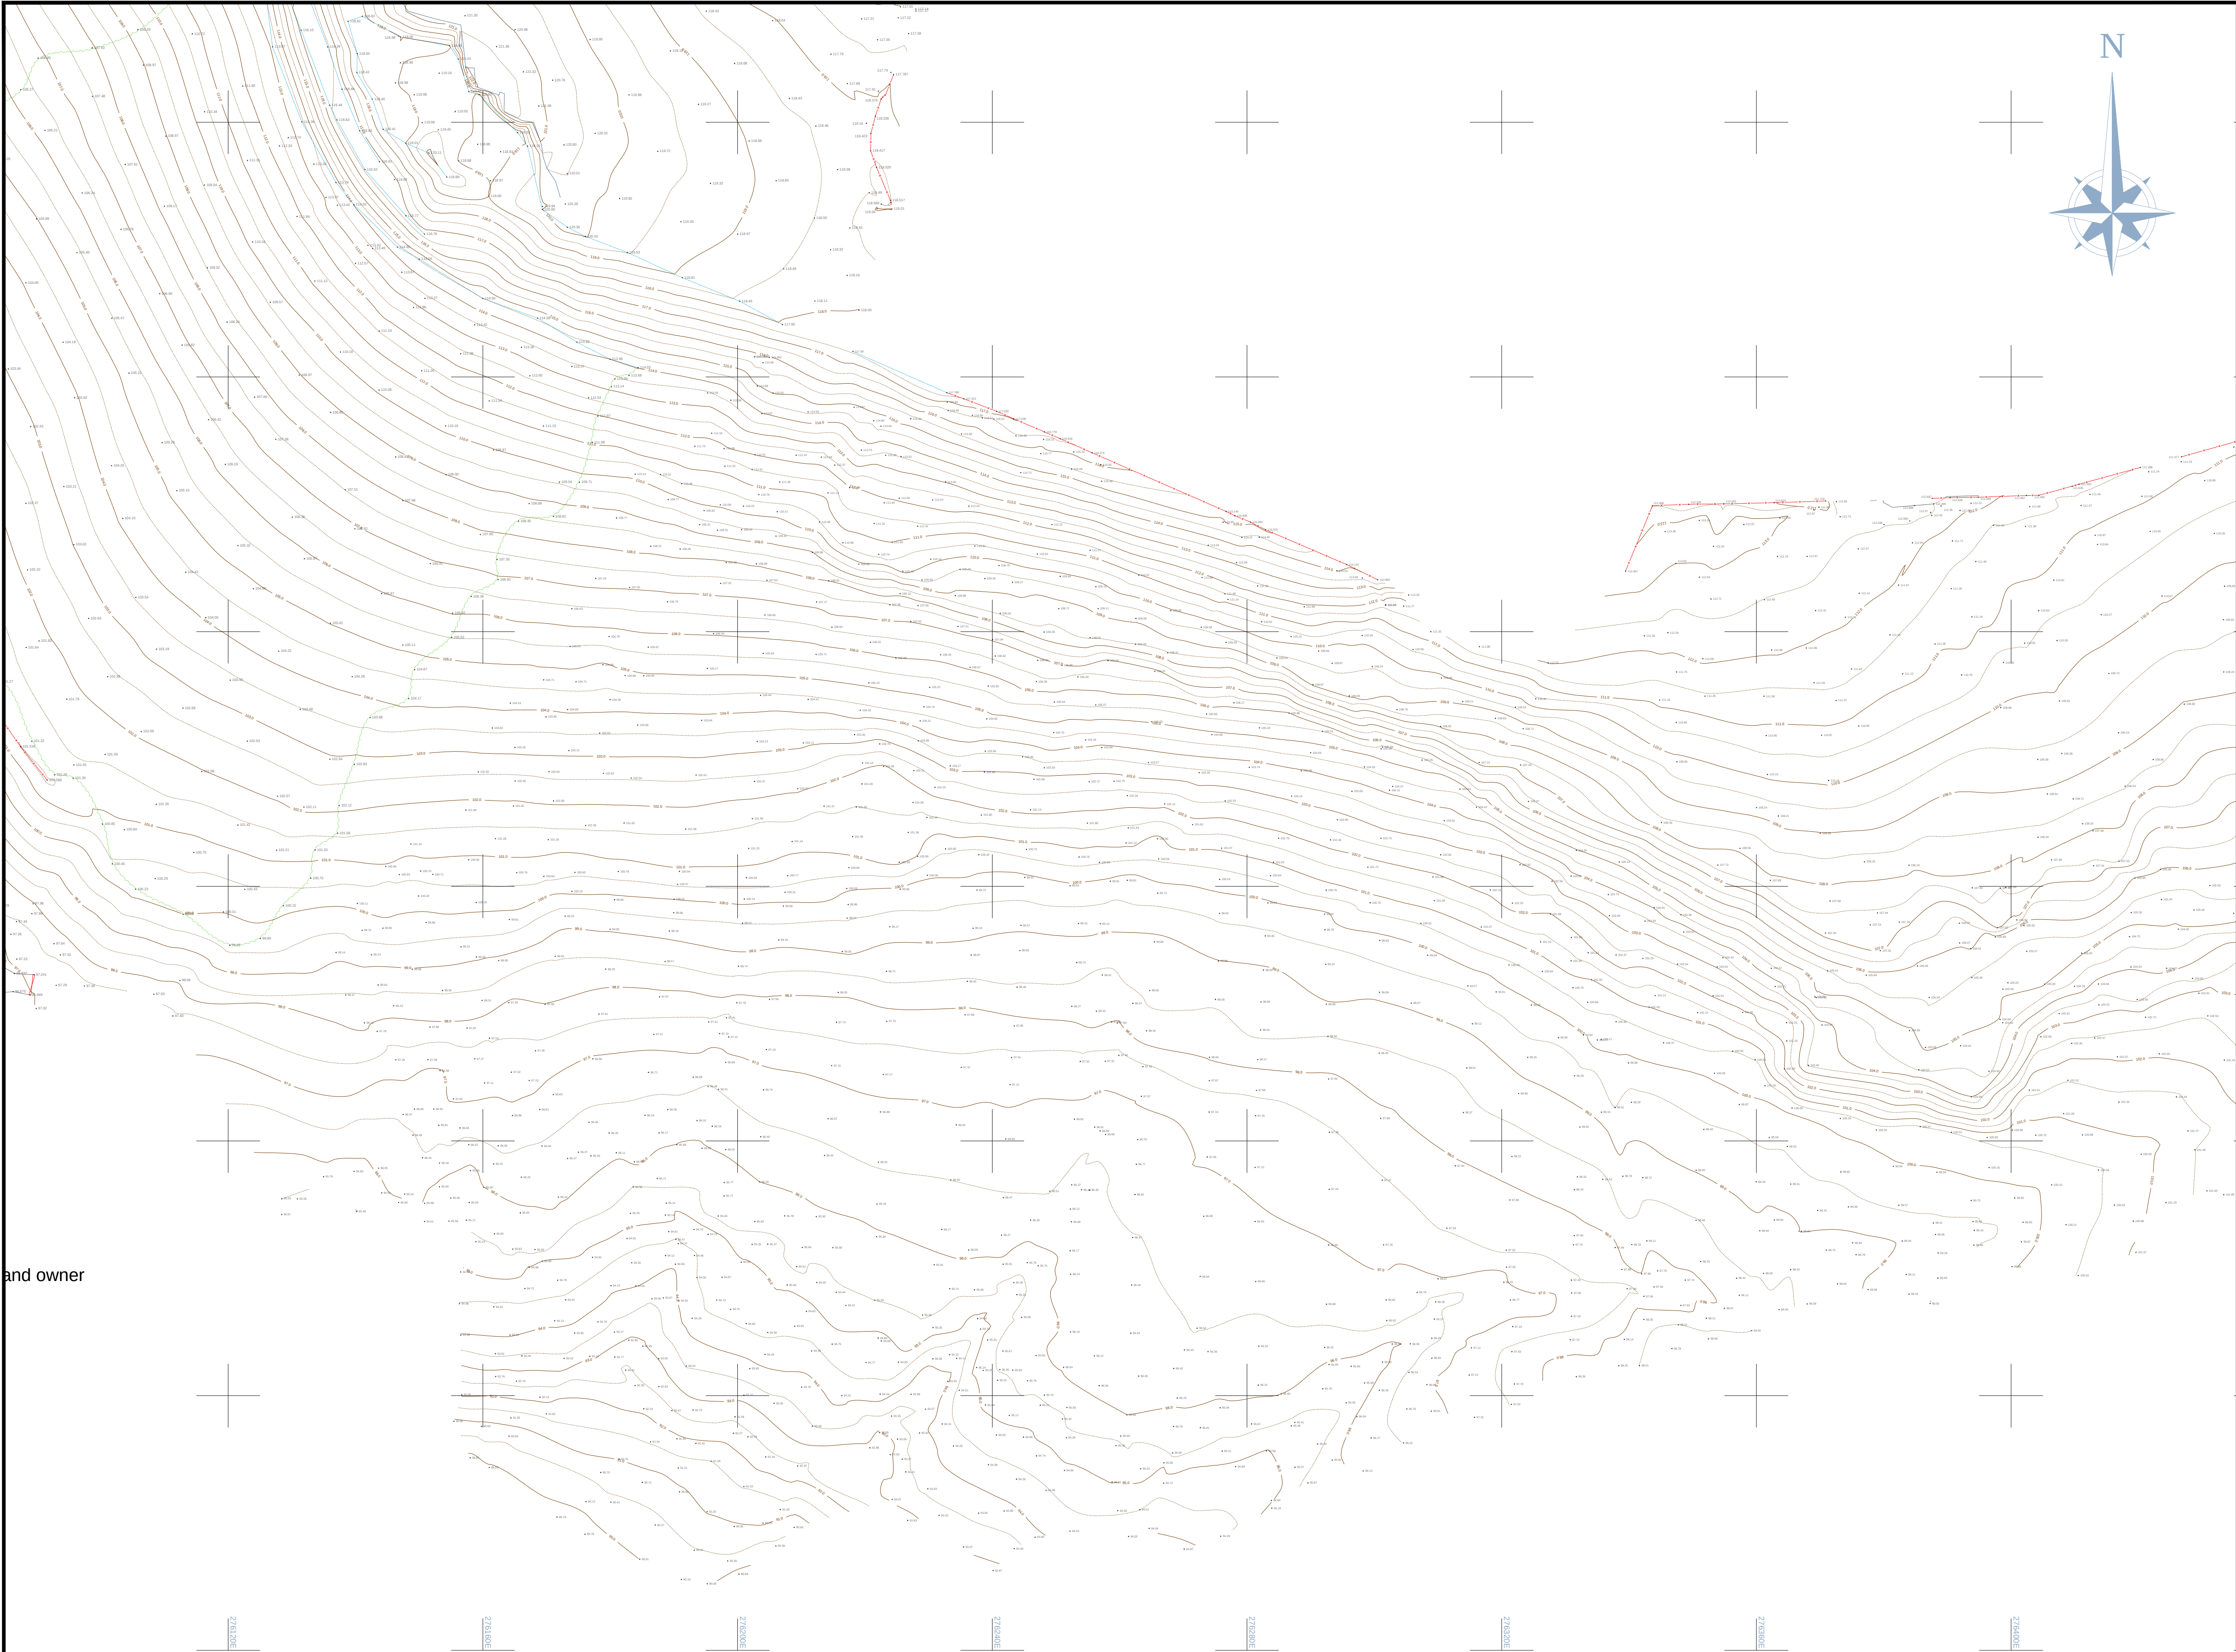

SITE SURVEY

Land at Tudor Inn,
Beacons View,Cimla,Neath

Notes:

Survey Grid

Grid related to O/S Grid at survey point S2
276009.361mE, 196155.971mN, 107.252m

Survey Datum

Related to O/S Grid at Survey Point S2
Value 107.252m

Sheet 3 of 4

Datum

See Notes Above for Datum

North Point Approximate

Surveyed By: P.M.S.

Drawn By: P.M.S.

Date of Survey:
April 2022

Scale: 1:500

Survey Job No.
SS-1229A_2D

Revisions:

A Beacons View Road survey added 10/02/23

B

C

Legend:

AV AIR VALVE
B BOLLARD
BL BED LEVEL
BT BRITISH TELECOM IC
BW BRICK WALL
CAV CANAL
CL COVER LEVEL
CLP CHAIN LINK FENCE
CM CABLE MARKER
COP CATCH PIT
CPC CONCRETE
CSL COVER SLAB LEVEL
(dis) DISUSED
(S/S) DRAIN KERB
DPC DAMP PROOF COURSE
DWM DWARF STONE WALL
ELV EAVES LEVEL
ELC ELECTRICITY
EP ELECTRICITY POLE
FB FLOW BED
FFL FINISHED FLOOR LEVEL
FM FIRE MANT
FL FLOOR LEVEL
FMH FISH MAN HOLE
FP FLAG POLE
G GAS VALVE
HBR HAND RAIL
IC INSPECTION COVER
INVERT LEVEL
IRF IRON RAIL FENCE
KOB KEROSENE OUTLET
LB LETTER BOX
LP LAMP POST
MH MAN HOLE
O/H OVERHEAD
P POST/POLE
PF PANEL FENCE
PEG/MARKER
+12.34 SPOT LEVEL

PERMANENT GROUND MARKER
PRF POST & RAIL FENCE
PS PAVING SLAB
PWF POST & WIRE FENCE
RC RIDDING EYE
RCE RIDGE LEVEL
RP REFLECTOR POST
RSJ ROLLED STEEL JOIST
RW RAIN WATER PIPE
SARF SARKING
SFL SOFTT LEVEL
SLT SILET LEVEL
SMH SURFACE MANHOLE
SNP STREET NAME PLATE
SP SON POST
ST STATION
STCH STANCHION
SV STOP VALVE
SVP SOIL & VENT PIPE
SW STONE WALL
TCB TELEPHONE CALL BOX
TEL TELEPHONE
TL TRAFFIC LIGHTS
TM TRANSFORMER
TP TELEGRAPH POLE
U/L UNDERSIDE
UNL UNABLE TO LIFT
VP VENT PIPE
WM WATER METER
WO WASH OUT
WT WATER TAP
WV WATER VALVE

TREE WITH SPREAD & GRTH

EMBANKMENT

STN 2 SURVEY STATION

11.50 CONTOUR VALUE

Survey Station Schedule

Station	Easting	Northing	Level
S1	276042.296	196177.883	102.351
S2	276009.361	196155.971	107.252
S3	275990.347	196123.198	111.042
S101	276040.599	196066.820	114.663
S102	276041.962	196083.277	113.229
S103	276064.910	196101.051	110.134
S104	276072.641	196133.285	106.896
S105	276078.652	196082.760	111.034
S106	276039.770	196161.875	105.072
S107	276102.588	196056.734	111.336
S108	276127.252	196034.481	110.943
S109	276144.879	196018.523	110.652
S110	276163.275	196001.884	110.346

and owner

Senior Surveys
Land Survey Consultants

Contact Details:

Phil Senior

Tel: 07853240403

Email: Philseniorsurveys@Gmail.com

This drawing is copyright.Use or reproduction without prior permission of Senior Surveys Ltd is prohibited,Rights of the title are retained until all invoices are paid in full,Thank you.