


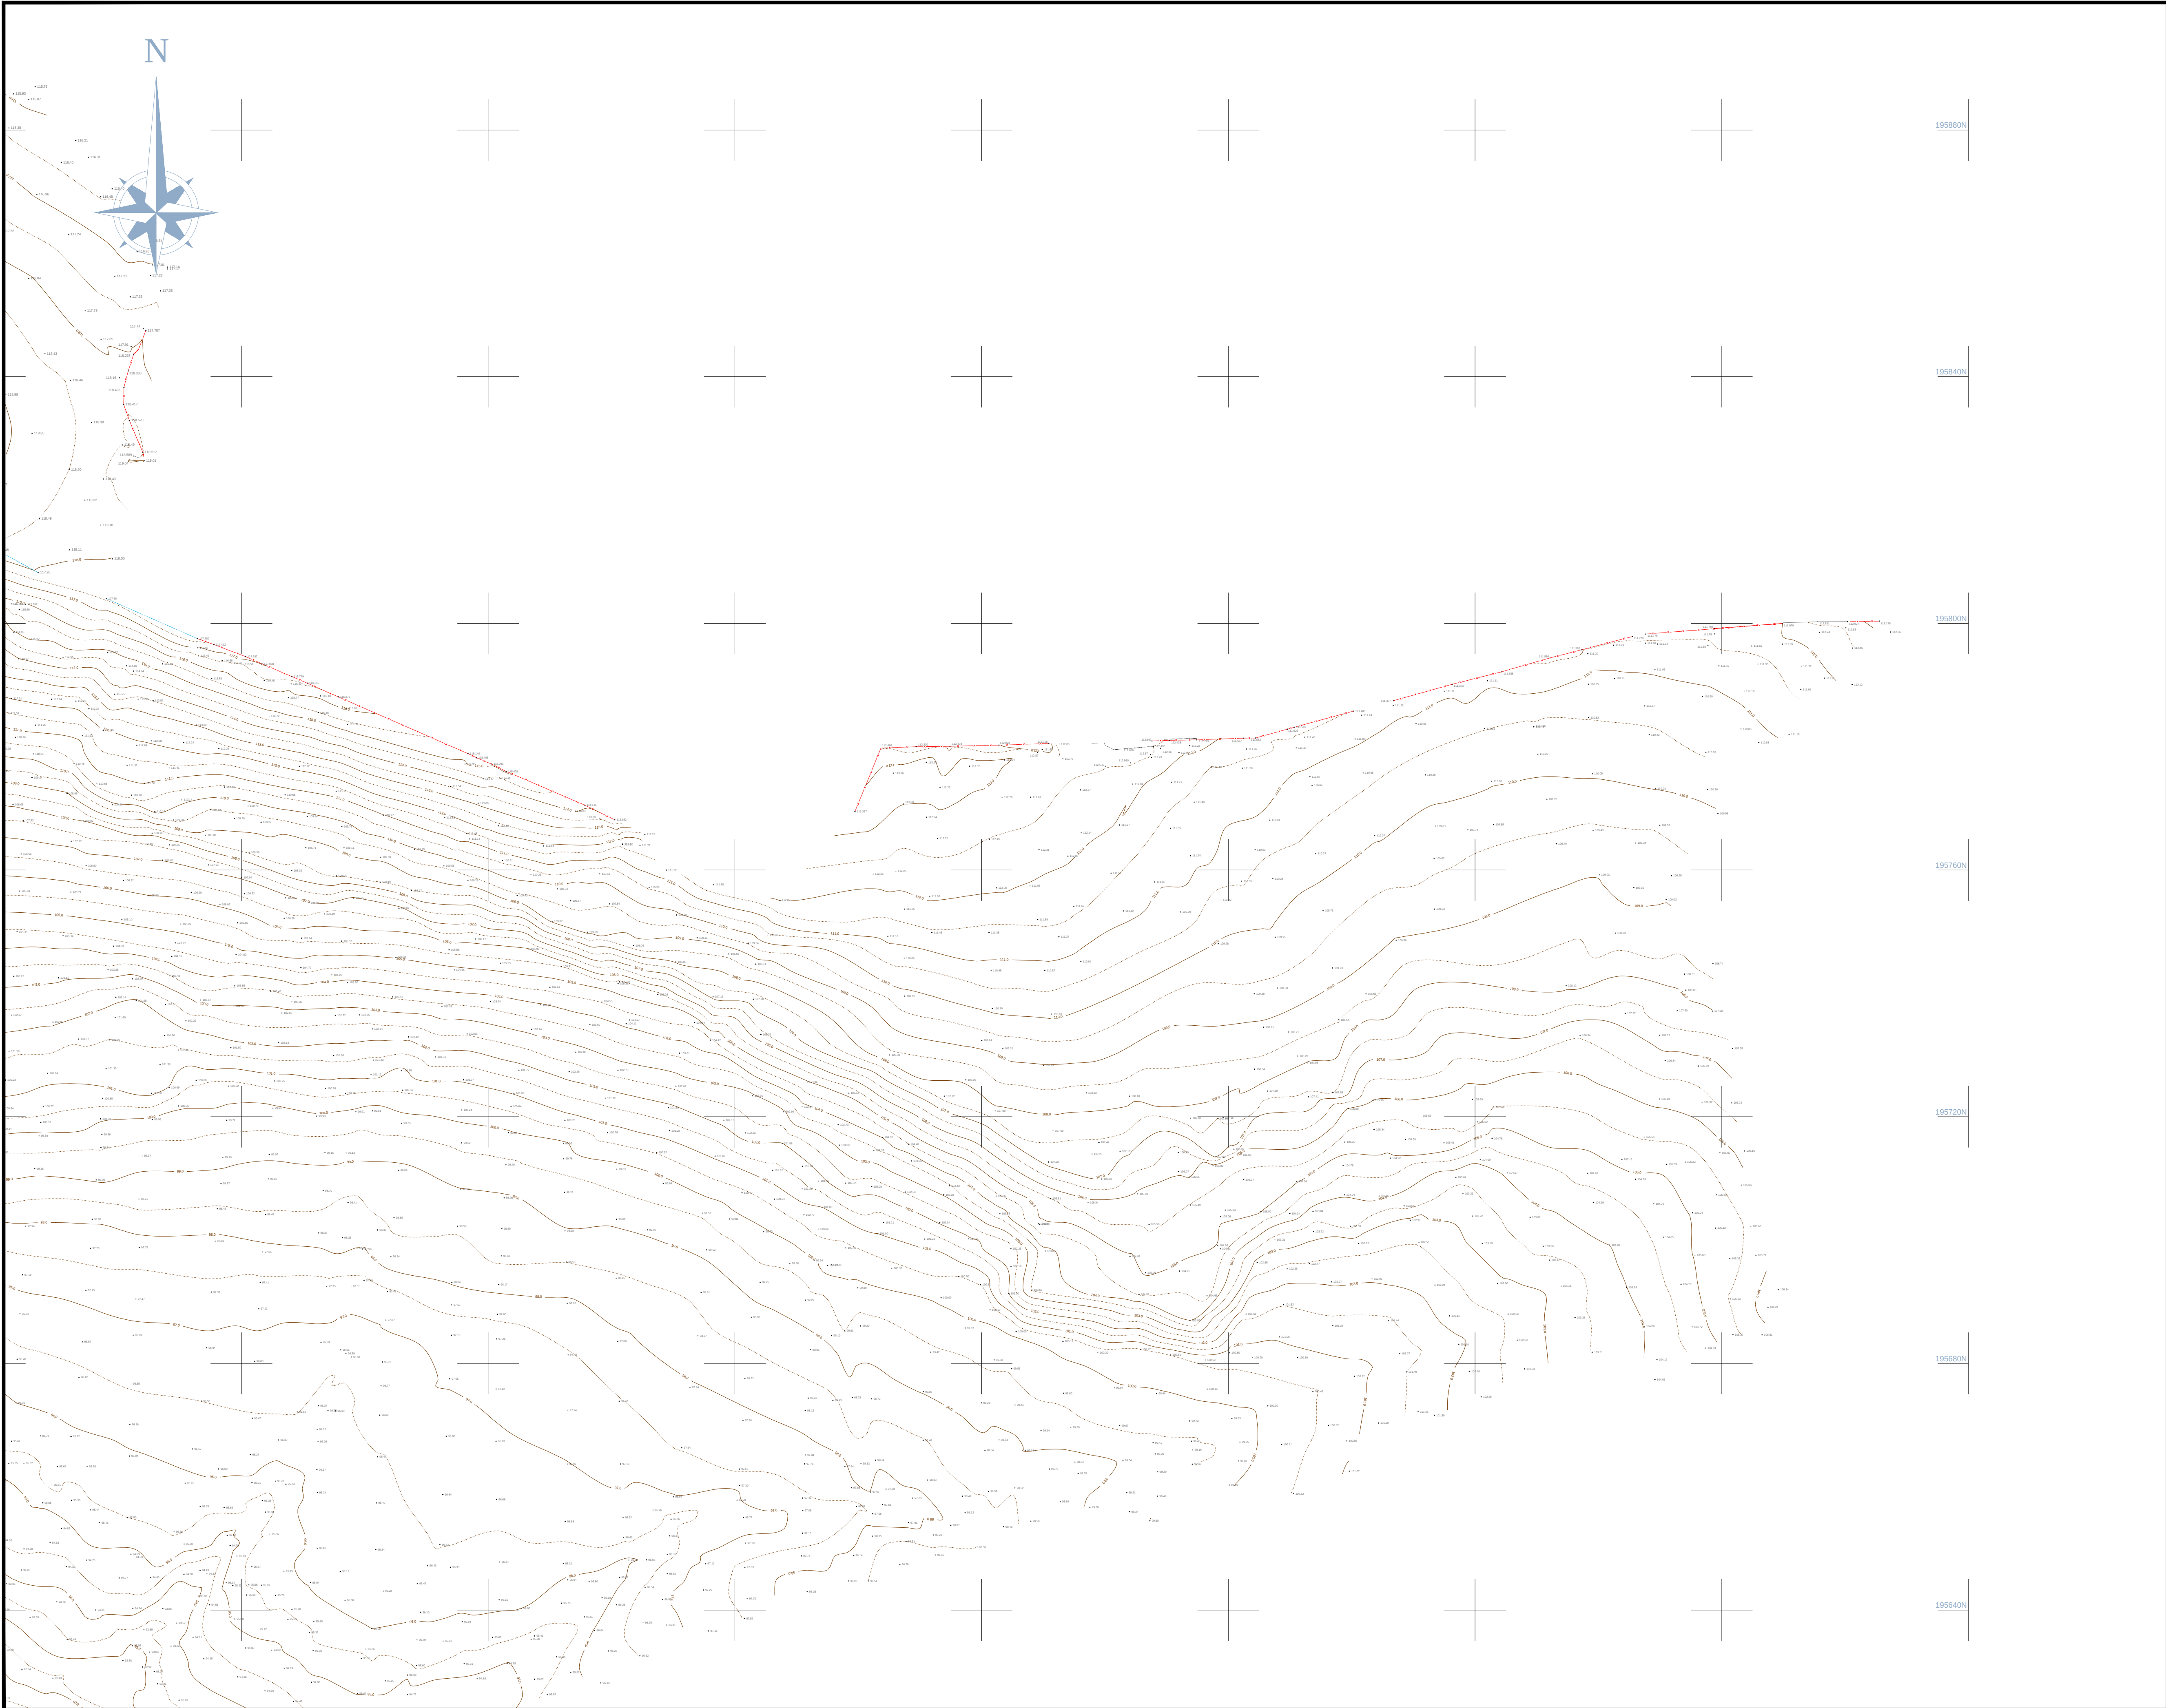

SITE SURVEY

Land at Tudor Inn,
Beacons View,Cimla,Neath

Notes:

Survey Grid

Grid related to O/S Grid at survey point S2
276009.361mE, 196155.971mN, 107.252m

Survey Datum

Related to O/S Grid at Survey Point S2
Value 107.252m

Sheet 4 of 4

Datum

See Notes Above for Datum

North Point Approximate

Surveyed By: P.M.S.

Drawn By: P.M.S.

Date of Survey:

April 2022

Scale: 1:500

Survey Job No.

SS-1229A_2D

Revisions:

A

Beacons View Road survey added 10/02/23

B

C

Legend:

AV AIR VALVE

B BOLLARD

BL BED LEVEL

BT BRITISH TELECOM IC

BW BURNED WALL

CAV CABLE VALVE

CL CLOSURE BOUNDARY FENCE

CL COVER LEVEL

CL CHAIN LINK FENCE

CM CABLE MARKER

CONC CONCRETE

CP CATCH PIT

COP CHESTNUT PALING FENCE

CSL COVER SLAB LEVEL

(drip) DIAPHRAGM

(S/S) DISUSED

DK DROP KERB

DPC DAMP PROOF COURSE

DSW DWARF STONE WALL

ELC ELECTRICITY

EP ELECTRICITY POLE

FB FLOWER BED

FH FIRE HYDRANT

FL FLOOR LEVEL

FMH FLOOR MAN HOLE

FP FLAG POLE

G GULLY

GV GAS VALVE

HR HAND RAIL

IC INSPECTION COVER

IL INVERT LEVEL

IRF IRON RAIL FENCE

KO KERB OUTLET

LB LETTER BOX

LP LAMP POST

MH MAN HOLE

O/H OVERHEAD

P POST/POLE

PF PANEL FENCE

PEG/MARKER

+12.34 SPOT LEVEL

PERMANENT GROUND MARKER

PRF POST & RAIL FENCE

PS PAVING SLAB

PRF POST & WIRE FENCE

RC REDUCING EYE

RL RIDGE LEVEL

RP RAILING POST

RS RAILING

RSJ ROLLED STEEL JOIST

RW RAIN WATER PIPE

RWP RAIN WATER PIPE

SARF SURFACE

SFL SOFTIT LEVEL

SL SILENT LEVEL

SMH SURFACE MANHOLE

SNP STREET NAME PLATE

SP SIGN POST

ST STATION

STCH STANCHION

SV STOP VALVE

SVP SOIL & VENT PIPE

SW SW

TCB TELEPHONE CALL BOX

TEL TELEPHONE

TL TRAFFIC LIGHTS

TM TRANSFORMER

TP TELEGRAPH POLE

U/S UNDERSIDE

UNL UNABLE TO LIFT

VP VENT PIPE

WM WATER METER

WO WASH OUT

WT WATER TAP

WV WATER VALVE

Y TREE WITH SPREAD & GRTH

EMBANKMENT

STN 2 SURVEY STATION

CONTOUR VALUE

Survey Station Schedule

Station	Easting	Northing	Level
S1	276042.296	196177.883	102.351
S2	276009.361	196155.971	107.252
S3	275990.347	196123.198	111.042
S101	276040.599	196066.820	114.663
S102	276041.962	196083.277	113.229
S103	276064.910	196101.051	110.134
S104	276072.641	196133.285	106.896
S105	276078.652	196082.760	111.034
S106	276039.770	196161.875	105.072
S107	276102.588	196056.734	111.336
S108	276127.252	196034.481	110.943
S109	276144.879	196018.523	110.652
S110	276163.275	196001.884	110.346

Senior Surveys
Land Survey Consultants

Contact Details:

Phil Senior

Tel: 07853240403

Email: Philseniorsurveys@Gmail.com

This drawing is copyright. Use or reproduction without prior permission of Senior Surveys Ltd is prohibited. Rights of the title are retained until all invoices are paid in full. Thank you.