


Tudor Inn, Cimla

Tree Constraints Plan

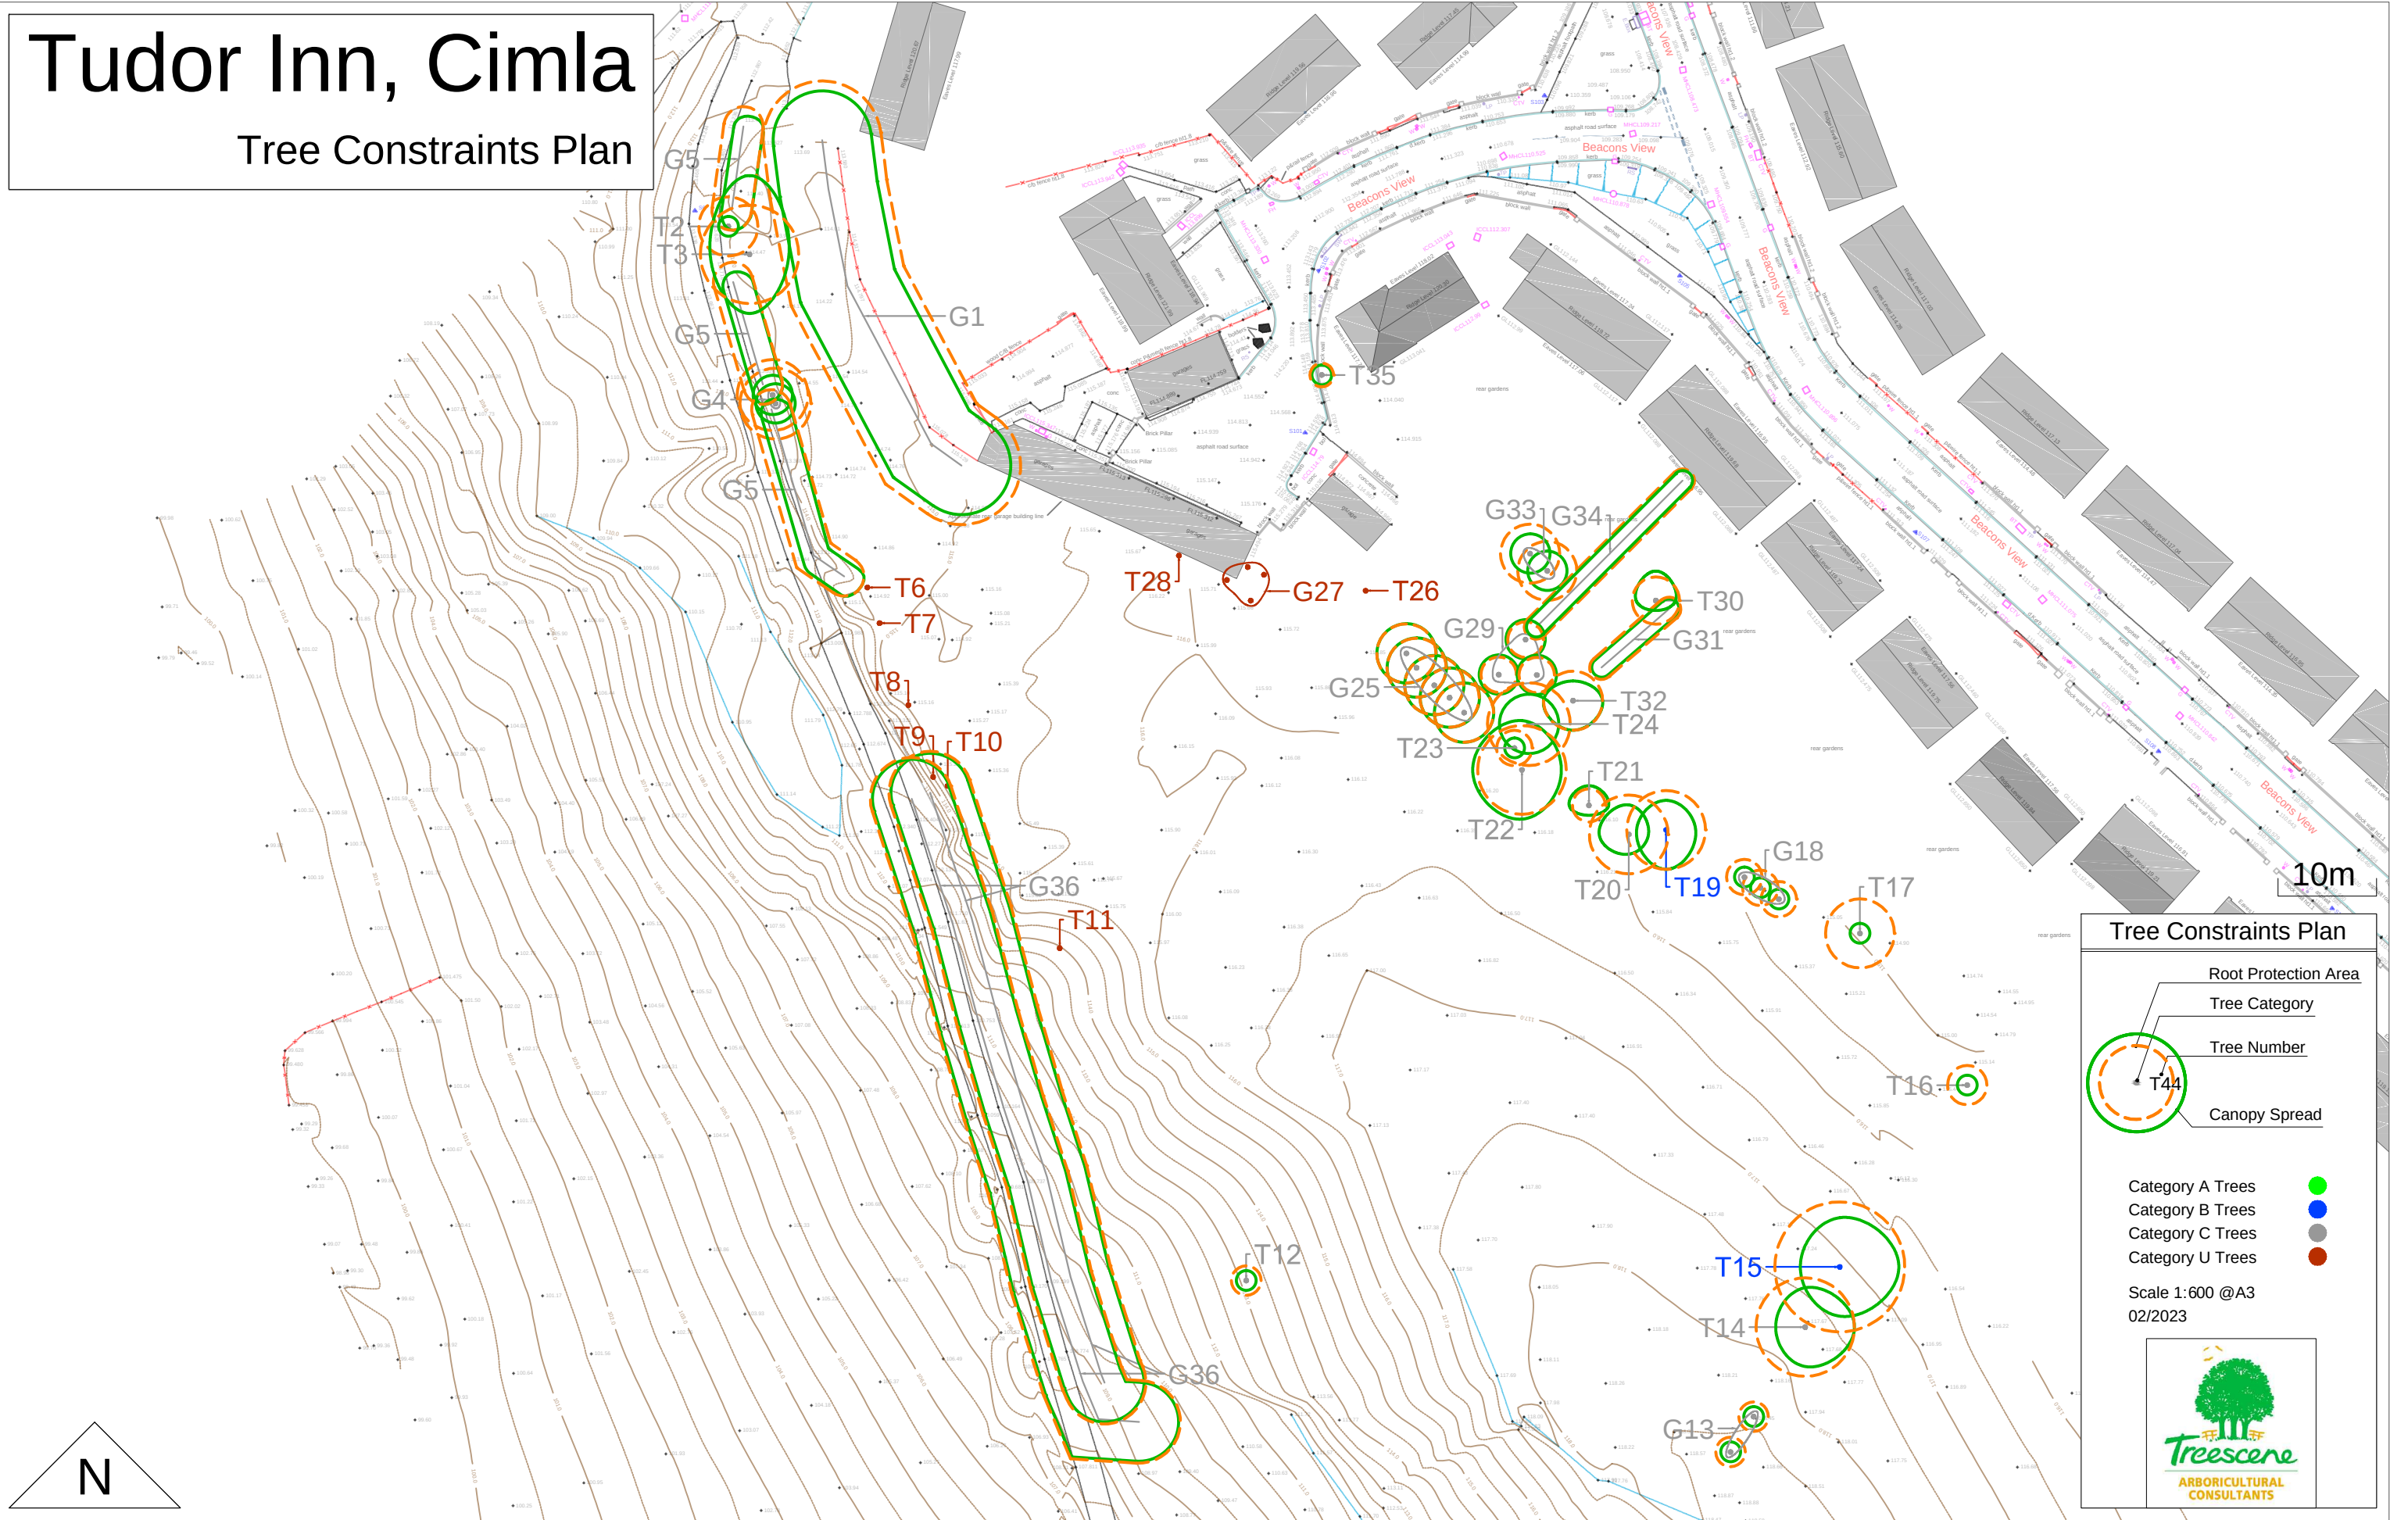

Tree Constraints Plan


Root Protection Area
Tree Category
Tree Number
Canopy Spread

Category A Trees
Category B Trees
Category C Trees
Category U Trees

Scale 1:600 @A3
02/2023

Tudor Inn, Cimla

Tree Constraints Plan

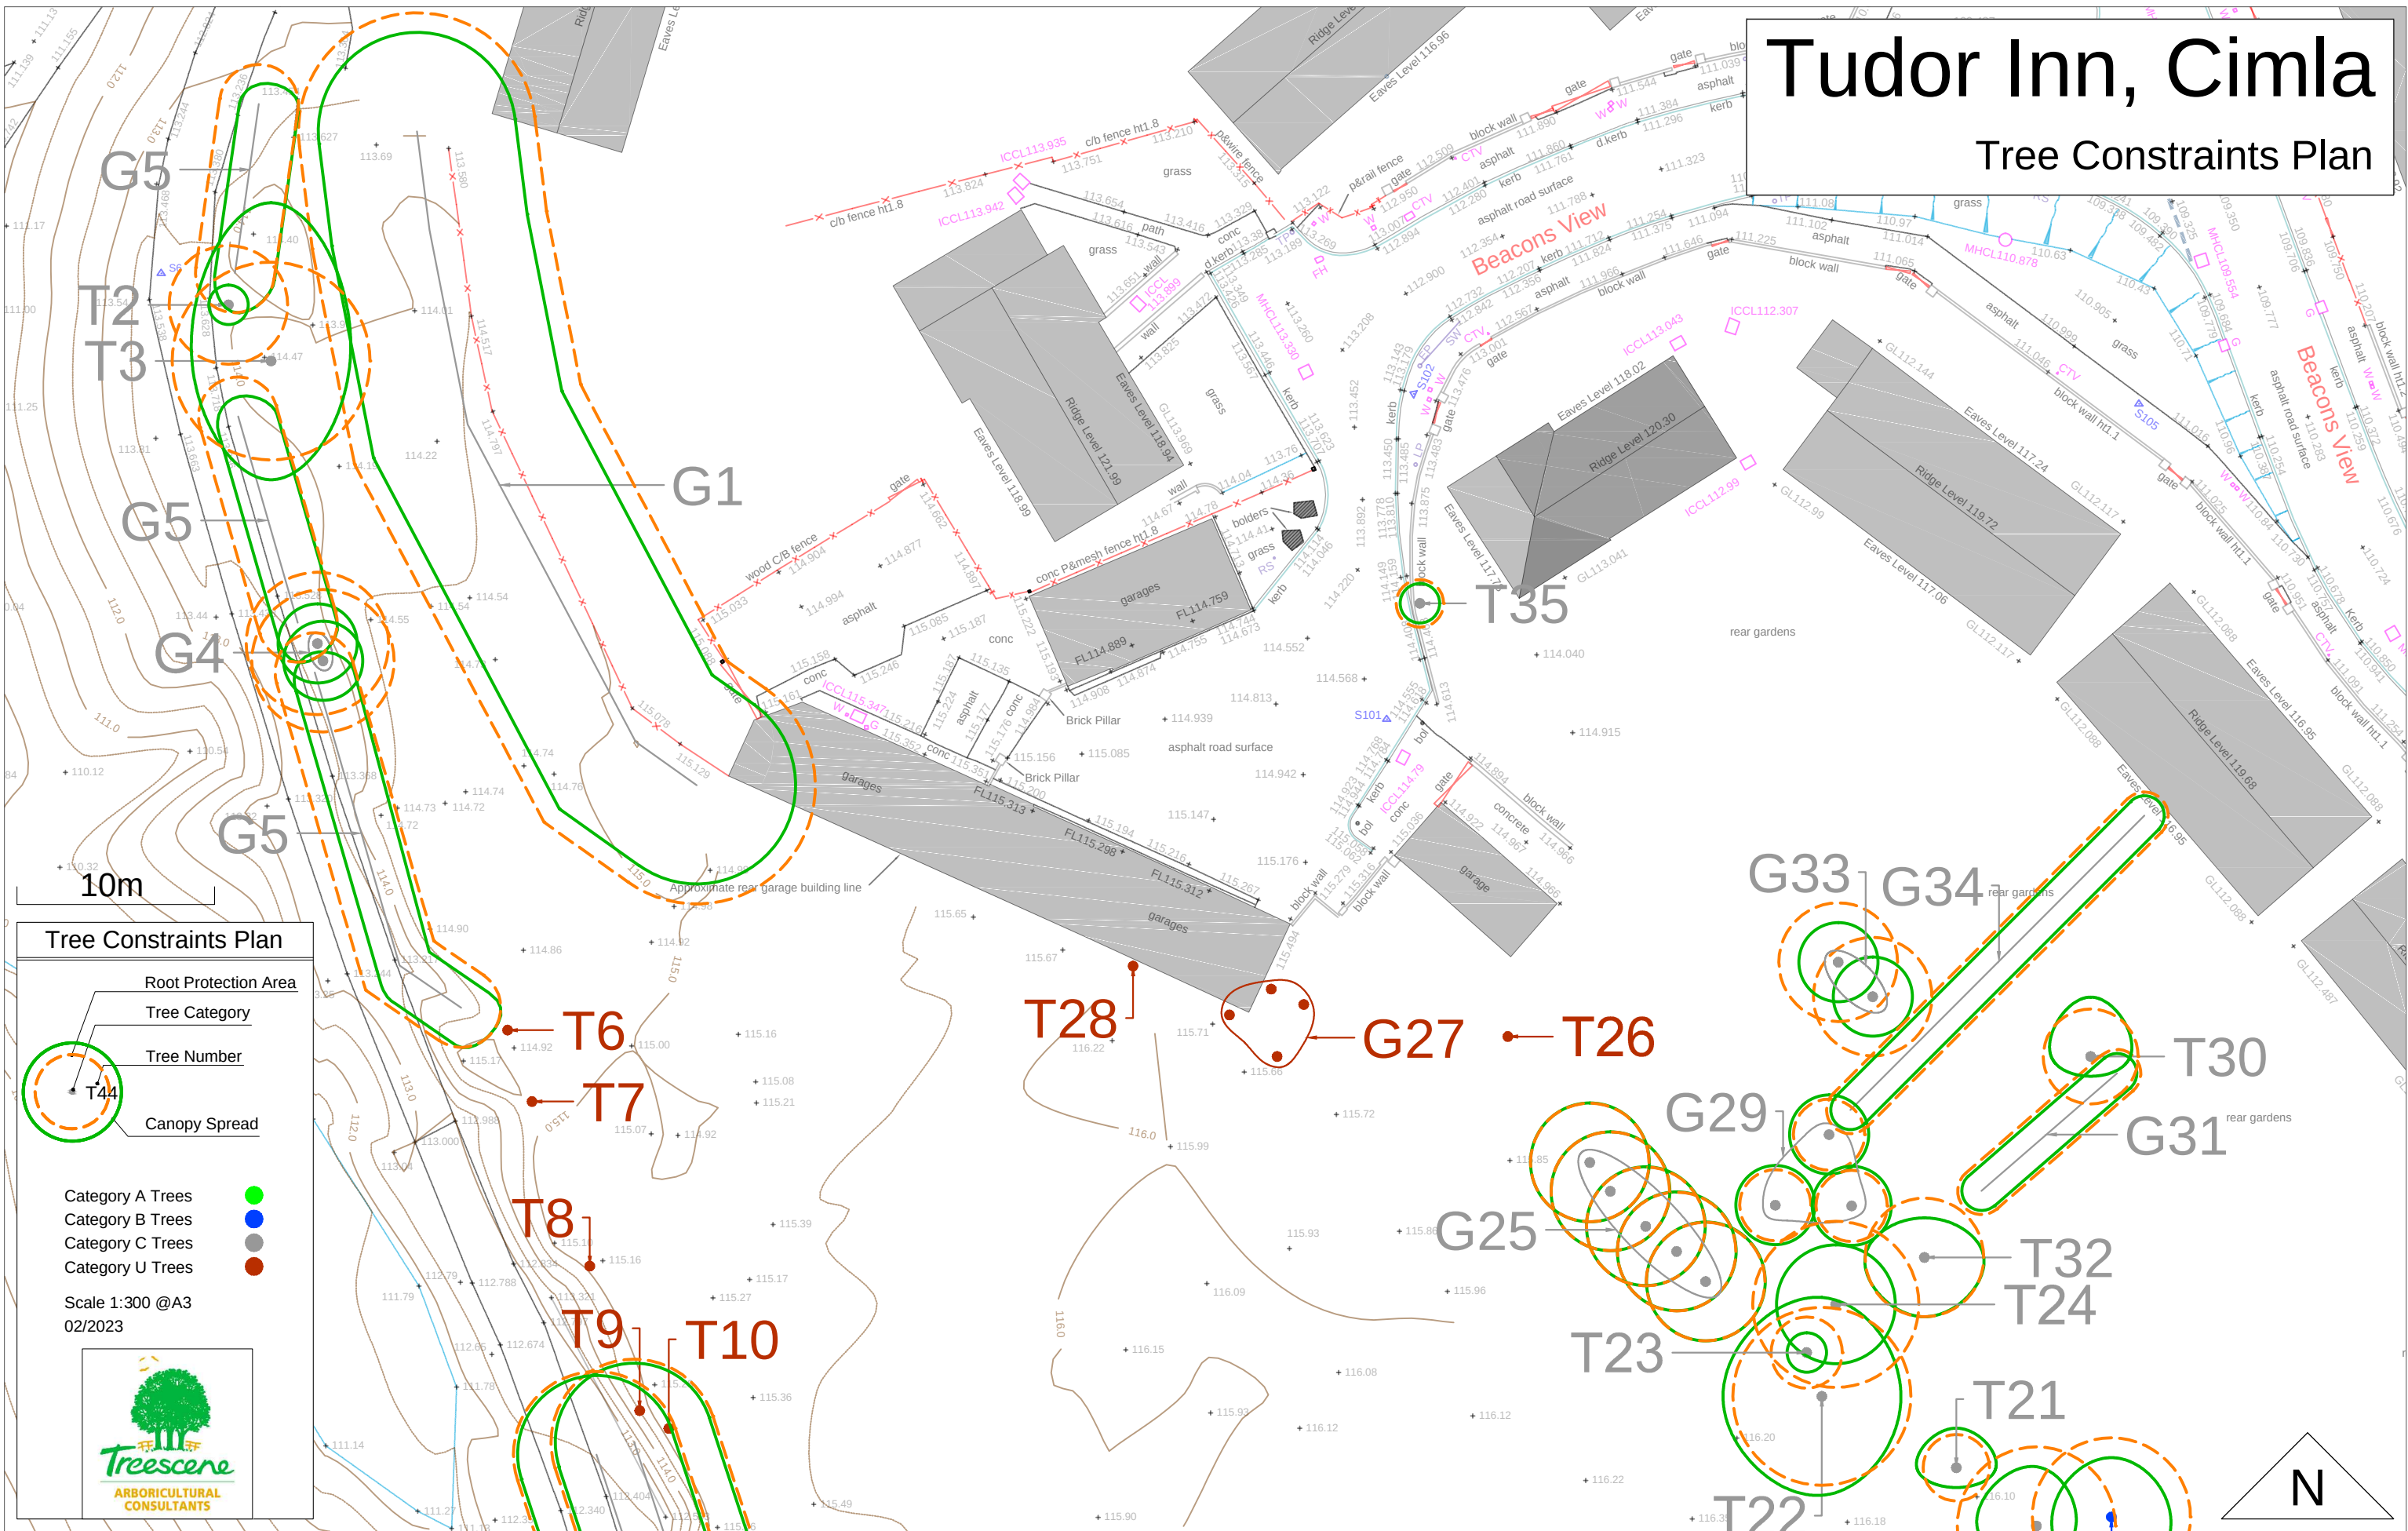

Tudor Inn, Cimla

Tree Constraints Plan

