


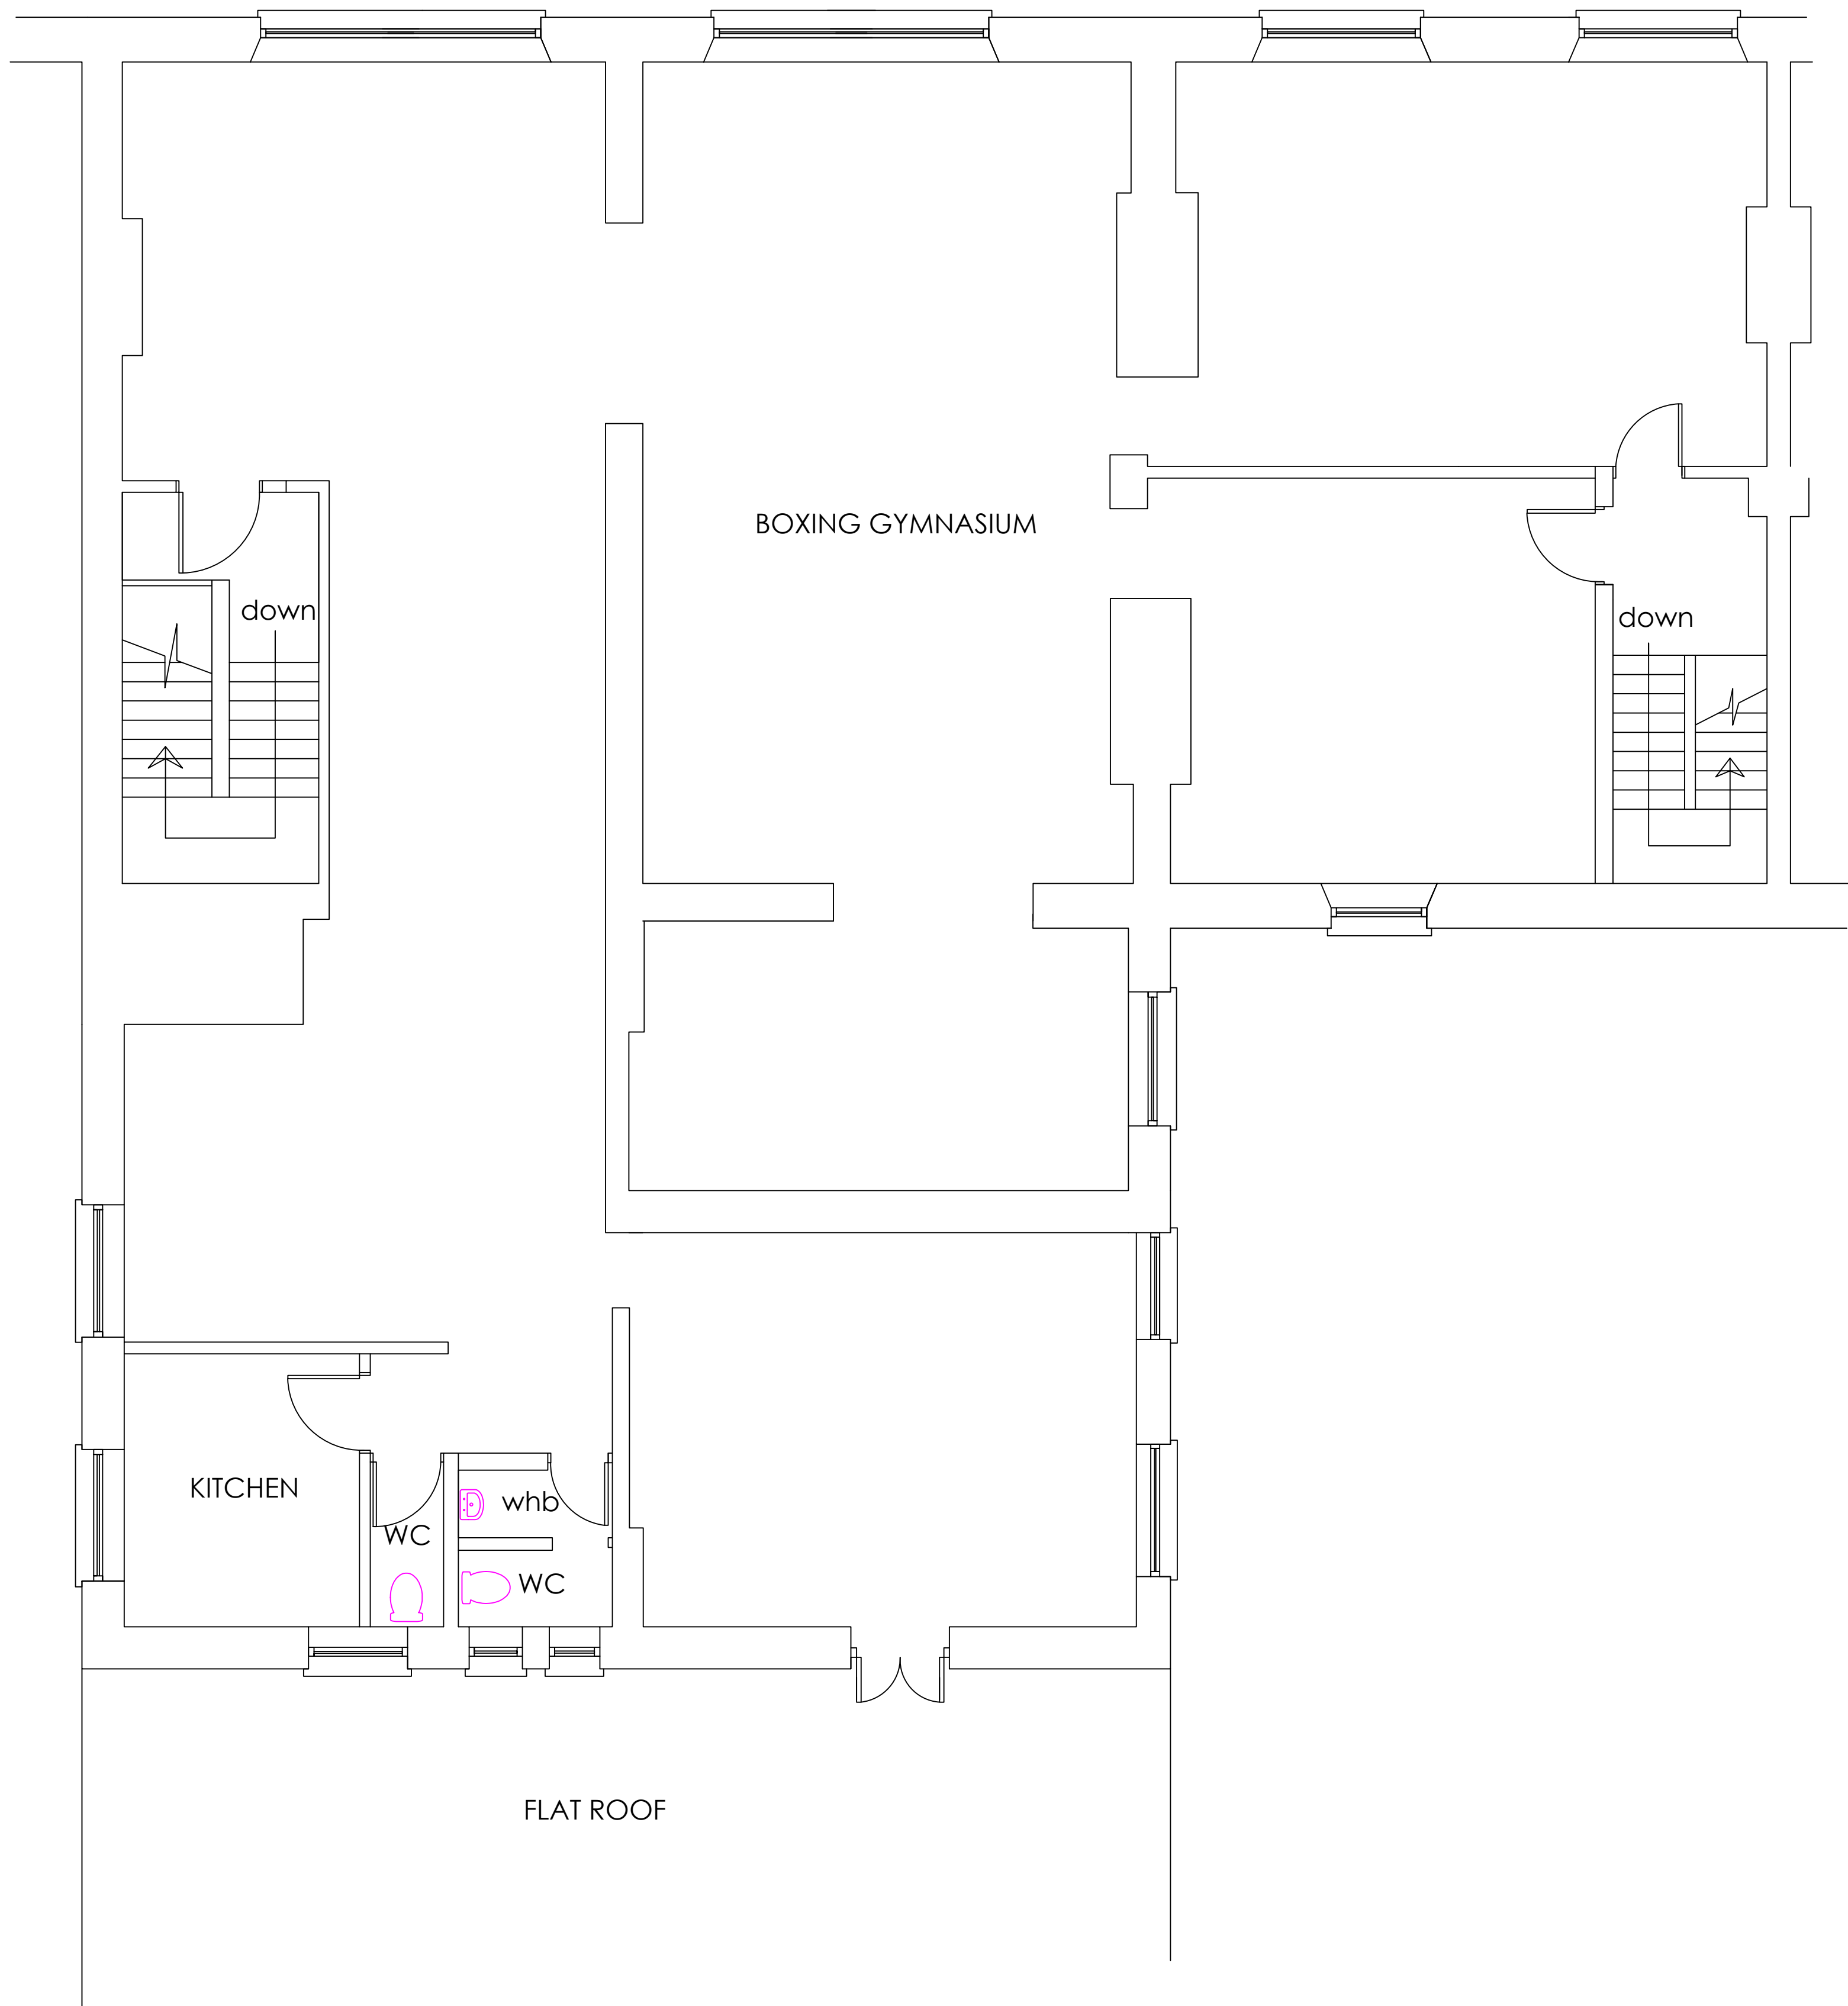

General Notes

No.	Revision/Issue	Date
-----	----------------	------

Firm Name and Address

Project Name and Address
PROPOSED 1ST FLOOR
PLAN
18-20 STATION RD
PORT TALBOT

Project	SUK	Sheet
Date	07.10.2024	B-03
Scale	1:50	