


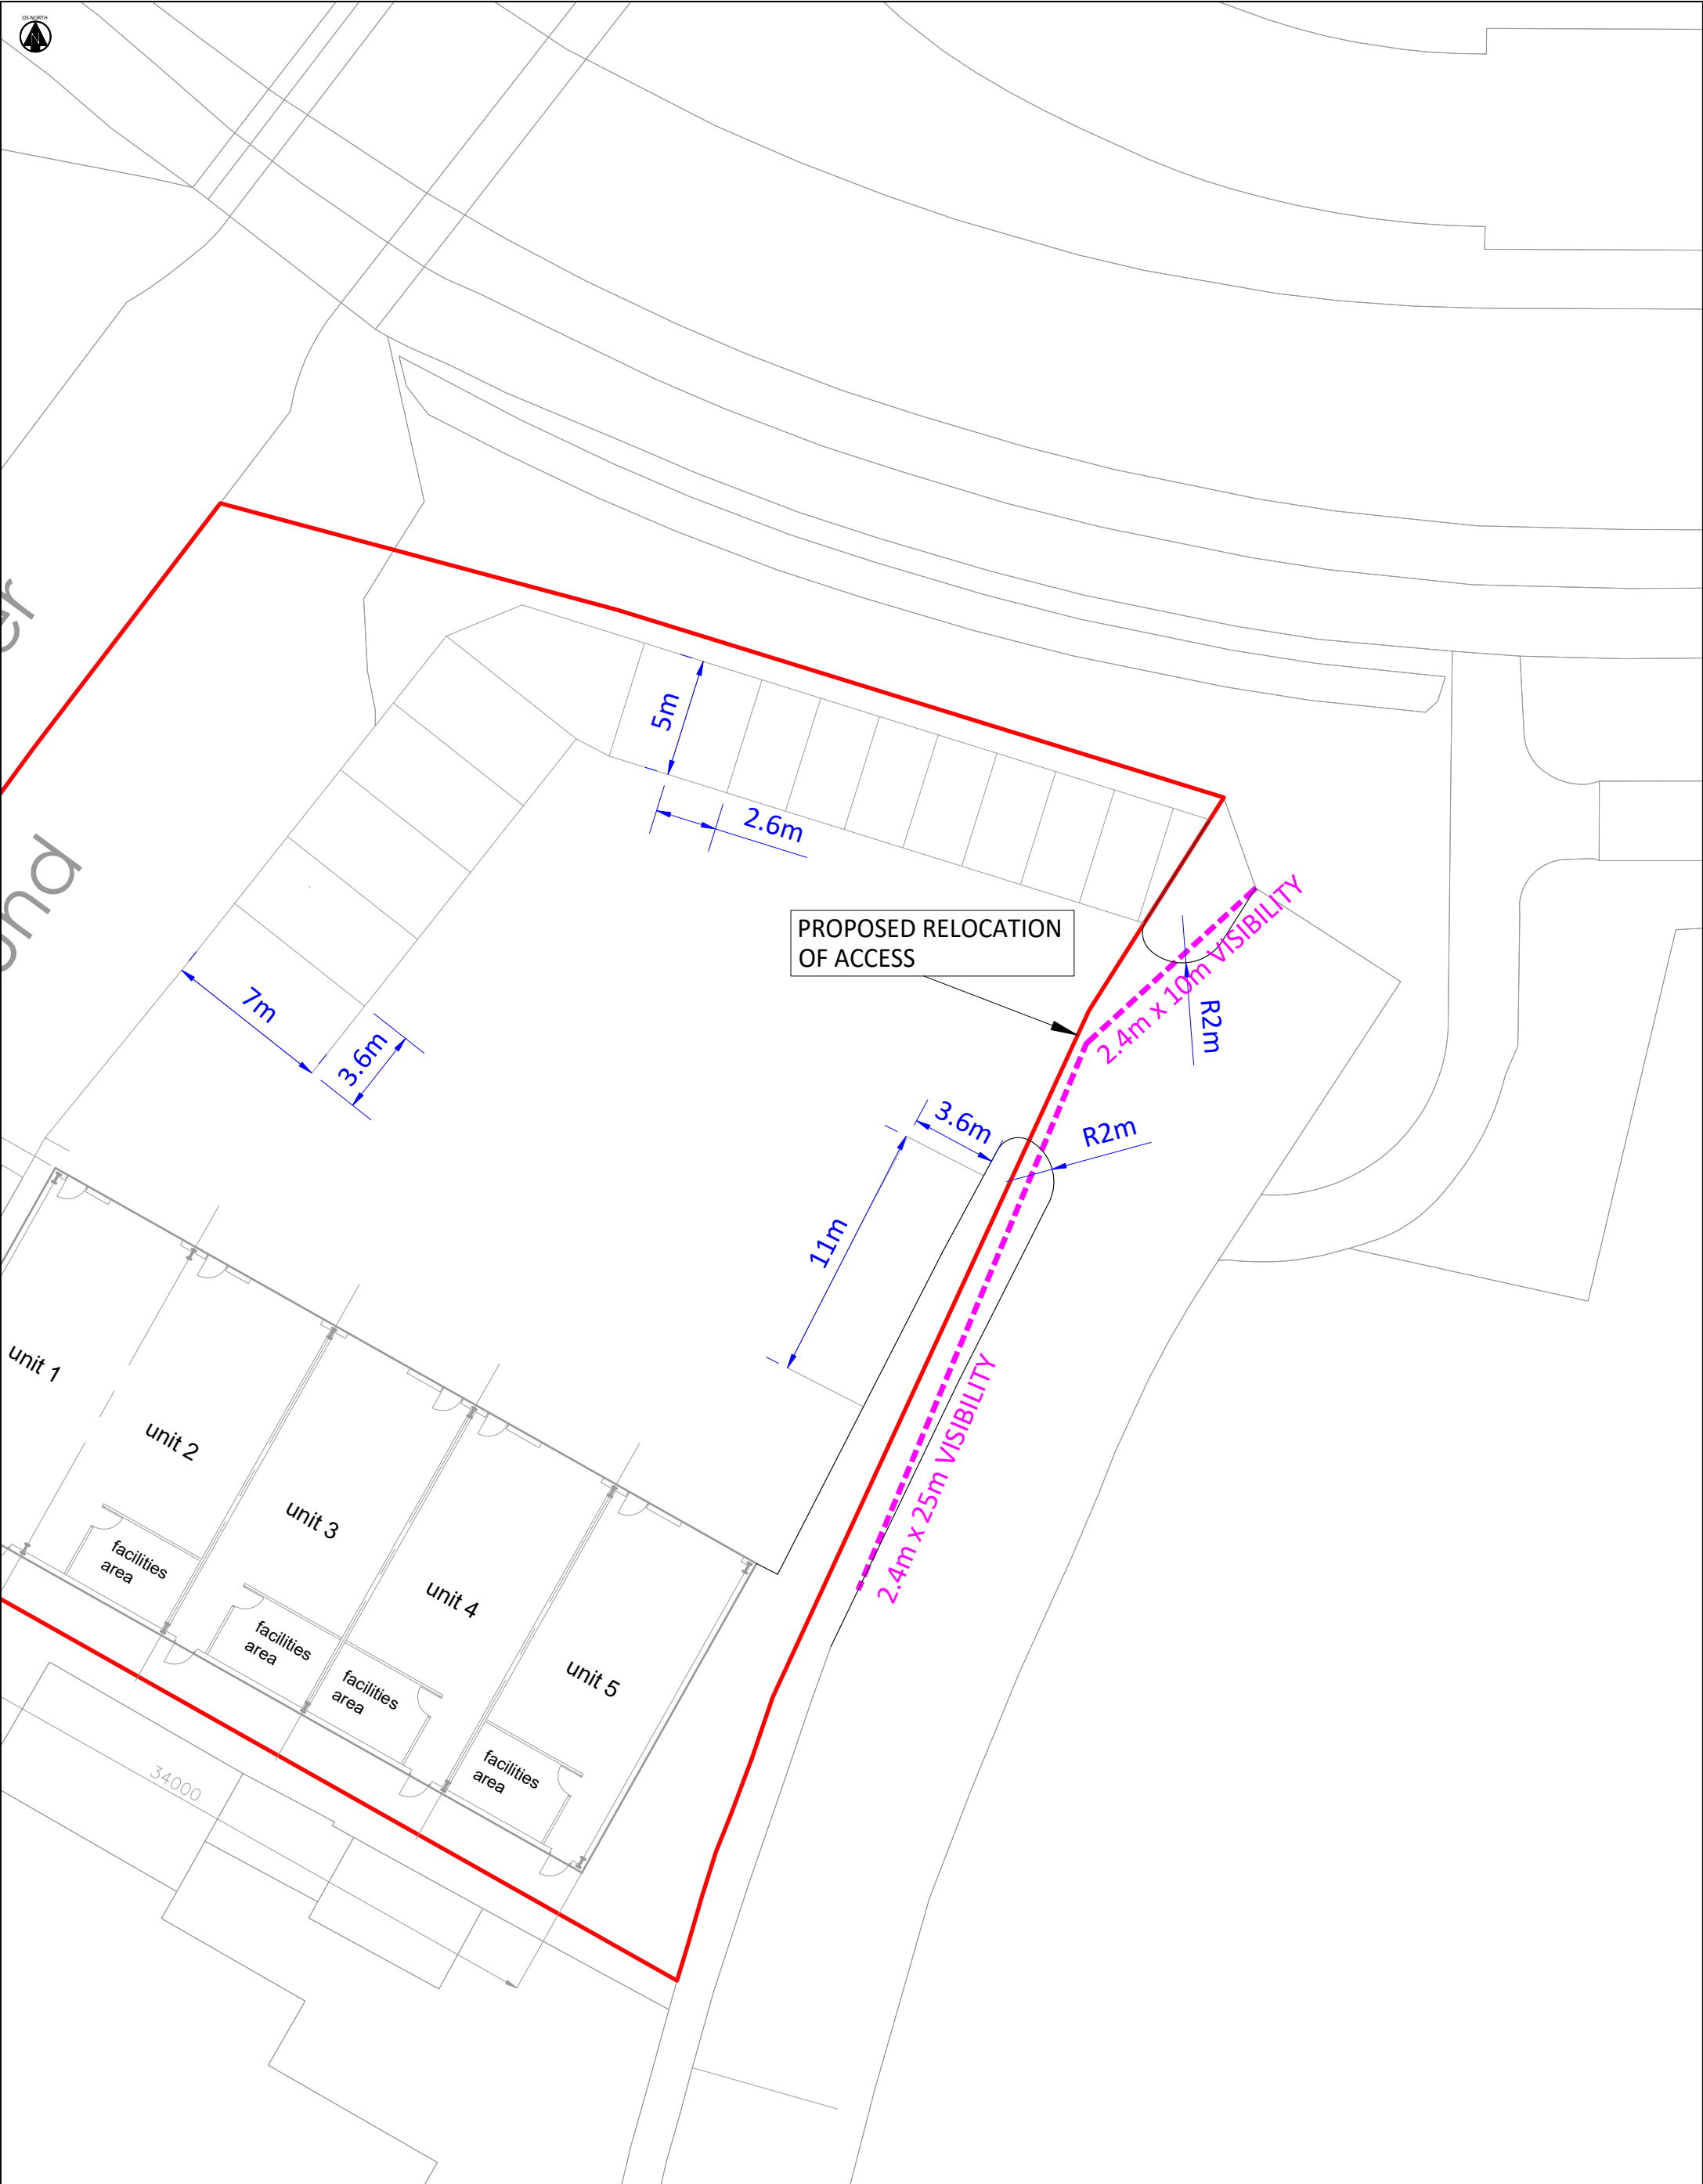

SCALE BAR

0m5m10m

SCALE BAR (1:250)

NOTES

1. General arrangement drawing suitable for planning purposes only. This drawing is not suitable for construction.

2. The content of this drawing is subject to detailed design considerations such as ground conditions, utilities, drainage and signage.

3. Drawing is based on OS mapping data. Ordnance Survey, (c) Crown Copyright 2023. All rights reserved. Licence number 100022432

4. Please do not scale from this drawing.

REVISIONS

P01	29/07/24	First Issue	AC	DC
Rev	Date	Description	By	App

Apex

TRANSPORT PLANNING

CLOCKWISE
BRUNEL HOUSE
CARDIFF
CF24 0HA

t: 02920 619 361
e: cardiff@apexp.co.uk

RUNWAY EAST
101 VICTORIA STREET
BRISTOL
BS1 6PU

t: 0117 427 0414
e: bristol@apexp.co.uk

CLIENT

GJP

PROJECT

NORTH BANK ROAD, PORT TALBOT

TITLE

PROPOSED ACCESS ARRANGEMENT DESIGN

VISIBILITY SPLAY BASED ON 20mph SPEED LIMIT

PROJECT NO.

C24-120

SCALE @ A3

1:250

STATUS DESCRIPTION

INFORMATION

STATUS

S2

DRAWING NO.

C24120-ATP-DR-TP-0001