
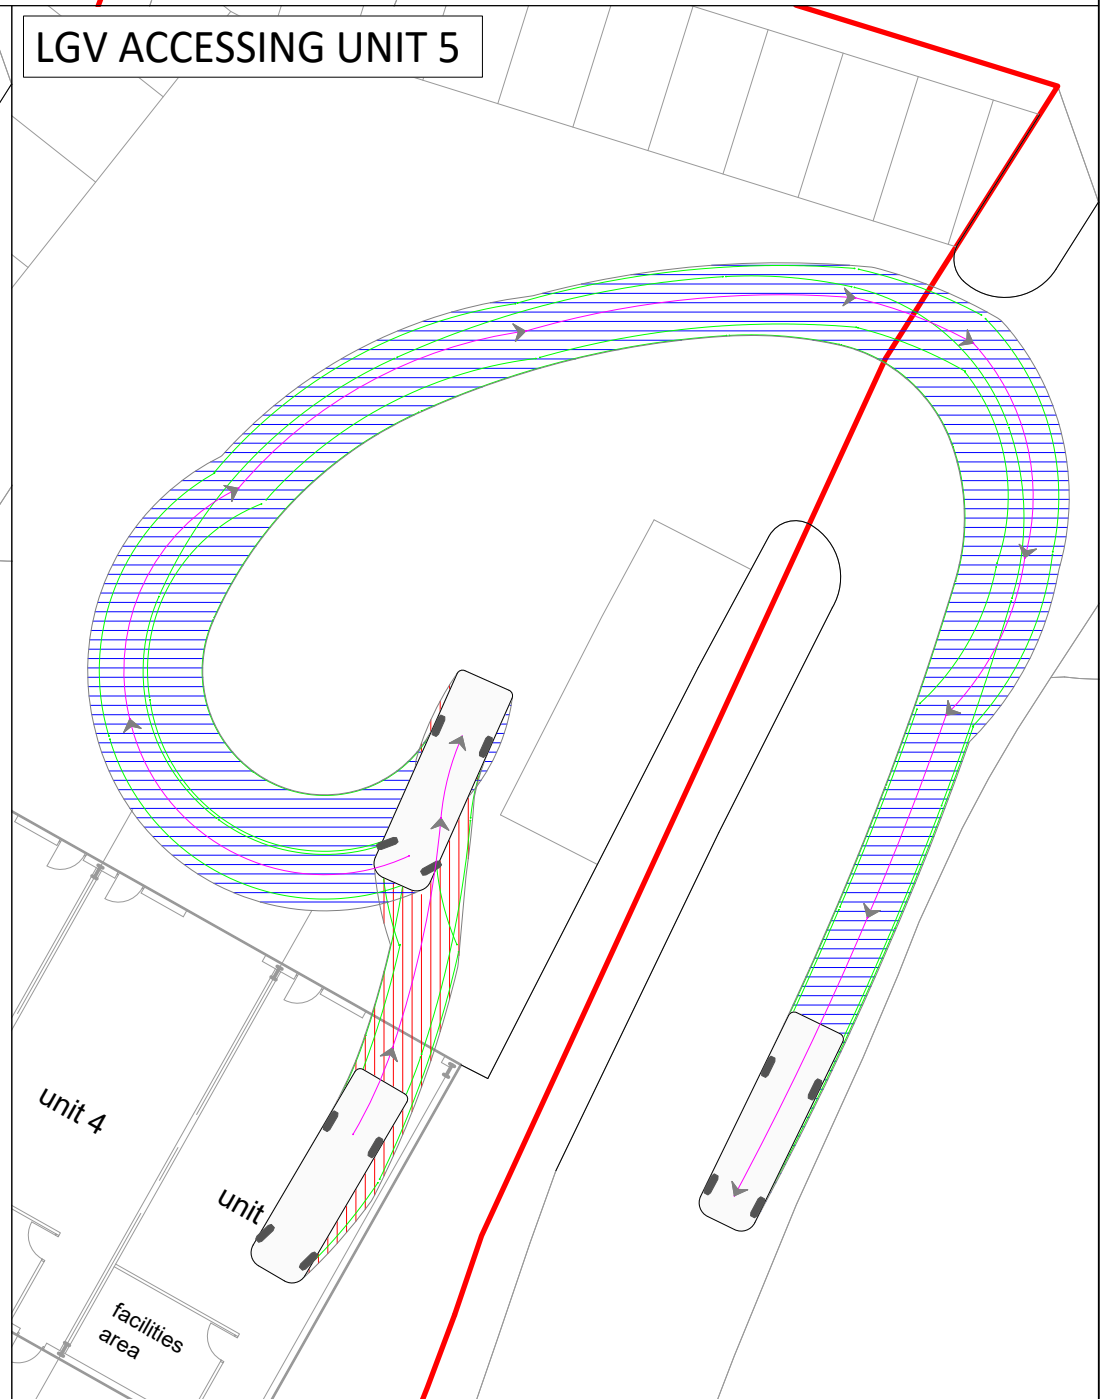
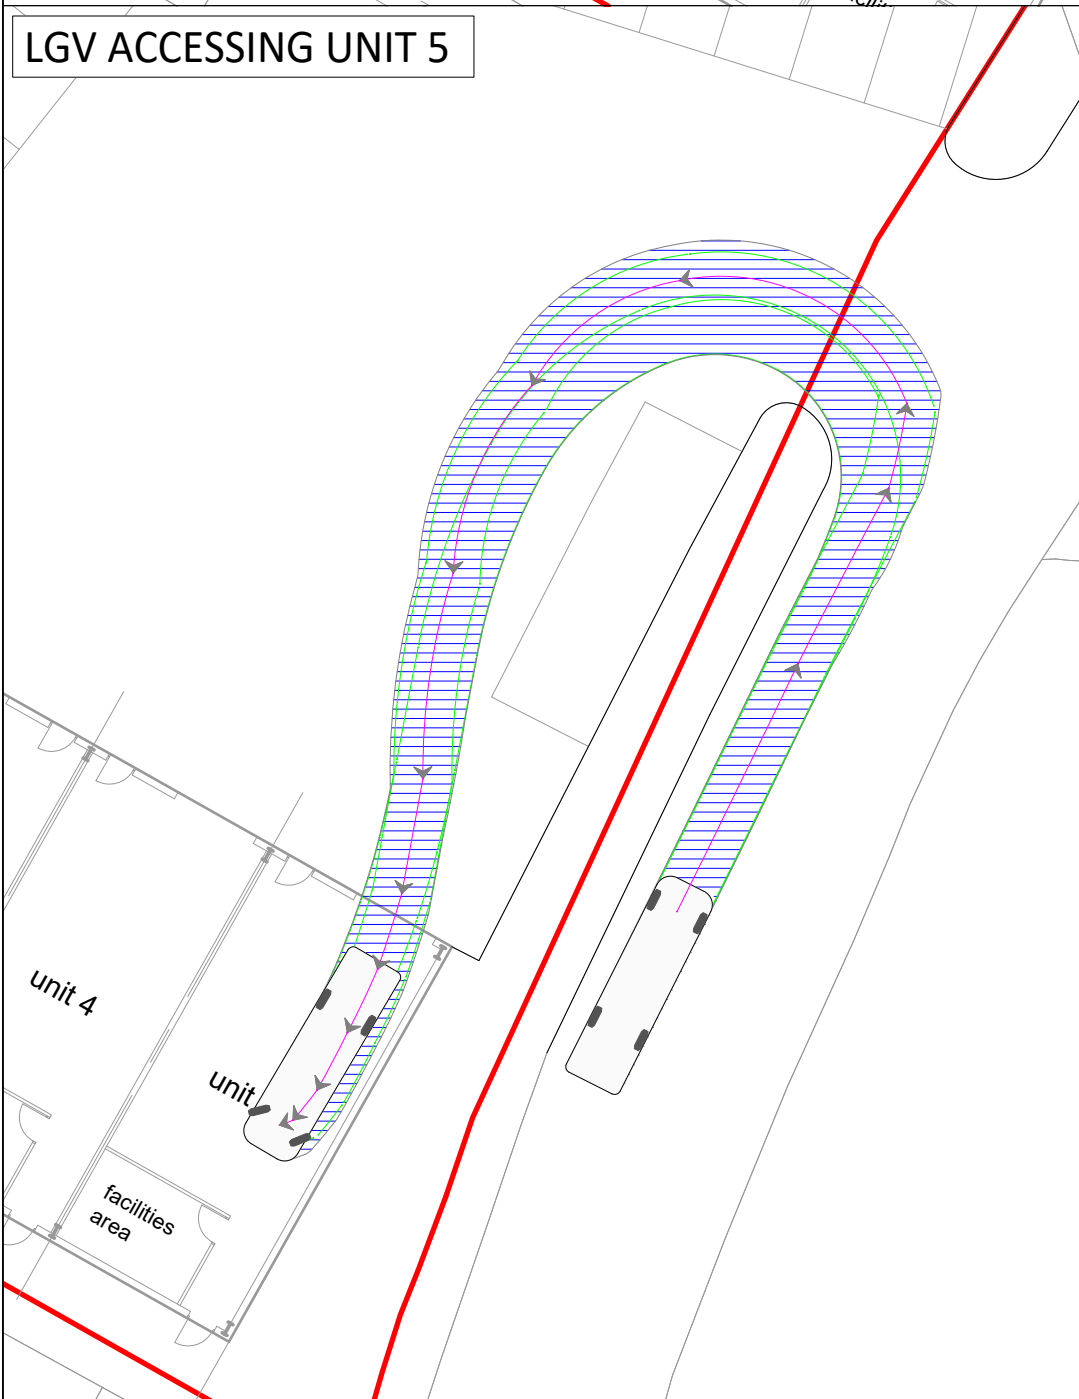


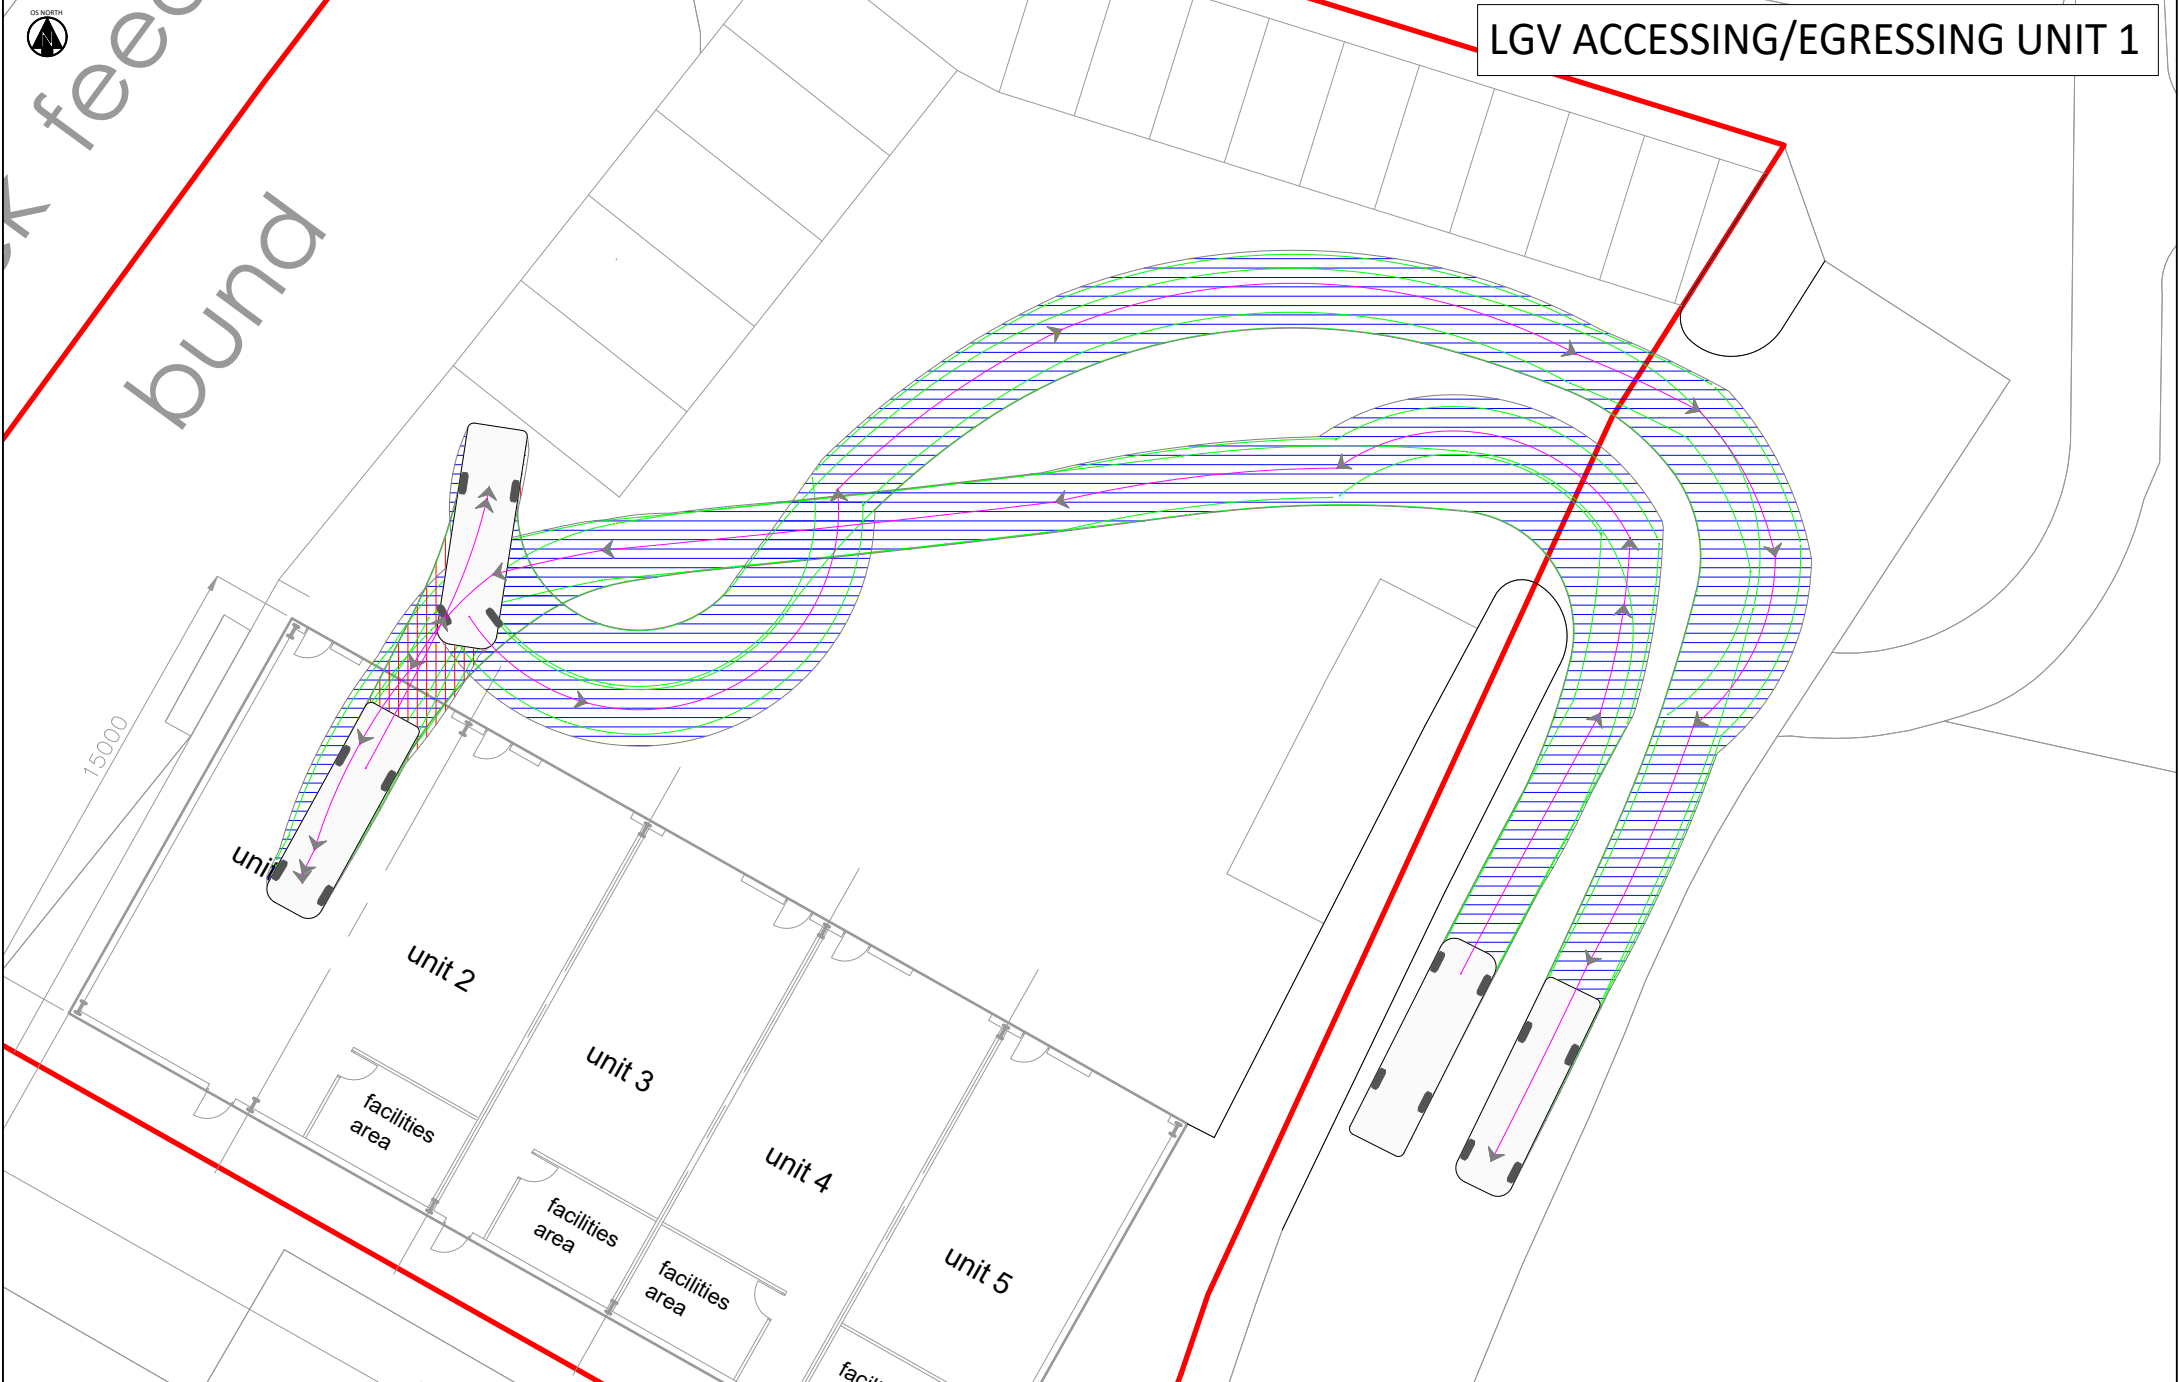

SCALE BAR

SCALE BAR (1:250)

NOTES

2012 Mercedes Sprinter XL

Width : 1.99 meters
Track : 1.95
Lock to Lock Time : 6.0
Steering Angle : 41.0

FORWARD

REVERSE

Tyre Tracks

Vehicle body tracks

Direction of travel

REVISIONS

Rev	Date	Description	By	App
P01	29/07/24	First Issue	AC	DC

Apex
TRANSPORT PLANNING

CLOCKWISE
BRUNEL HOUSE
CARDIFF
CF24 0HA
t: 02920 619 361
e: cardiff@apextp.co.uk

RUNWAY EAST
101 VICTORIA STREET
BRISTOL
BS1 6PU
t: 0117 427 0414
e: bristol@apextp.co.uk

CLIENT
GJP

PROJECT
NORTH BANK ROAD, PORT TALBOT

TITLE
SWEPT PATH ANALYSIS OF LGV
ACCESSING/EGRESSING UNITS 1 AND 5

PROJECT NO. C24-120	SCALE @ A3 1:250
STATUS DESCRIPTION INFORMATION	STATUS S2
DRAWING NO. C24120-ATP-DR-TP-0002	