


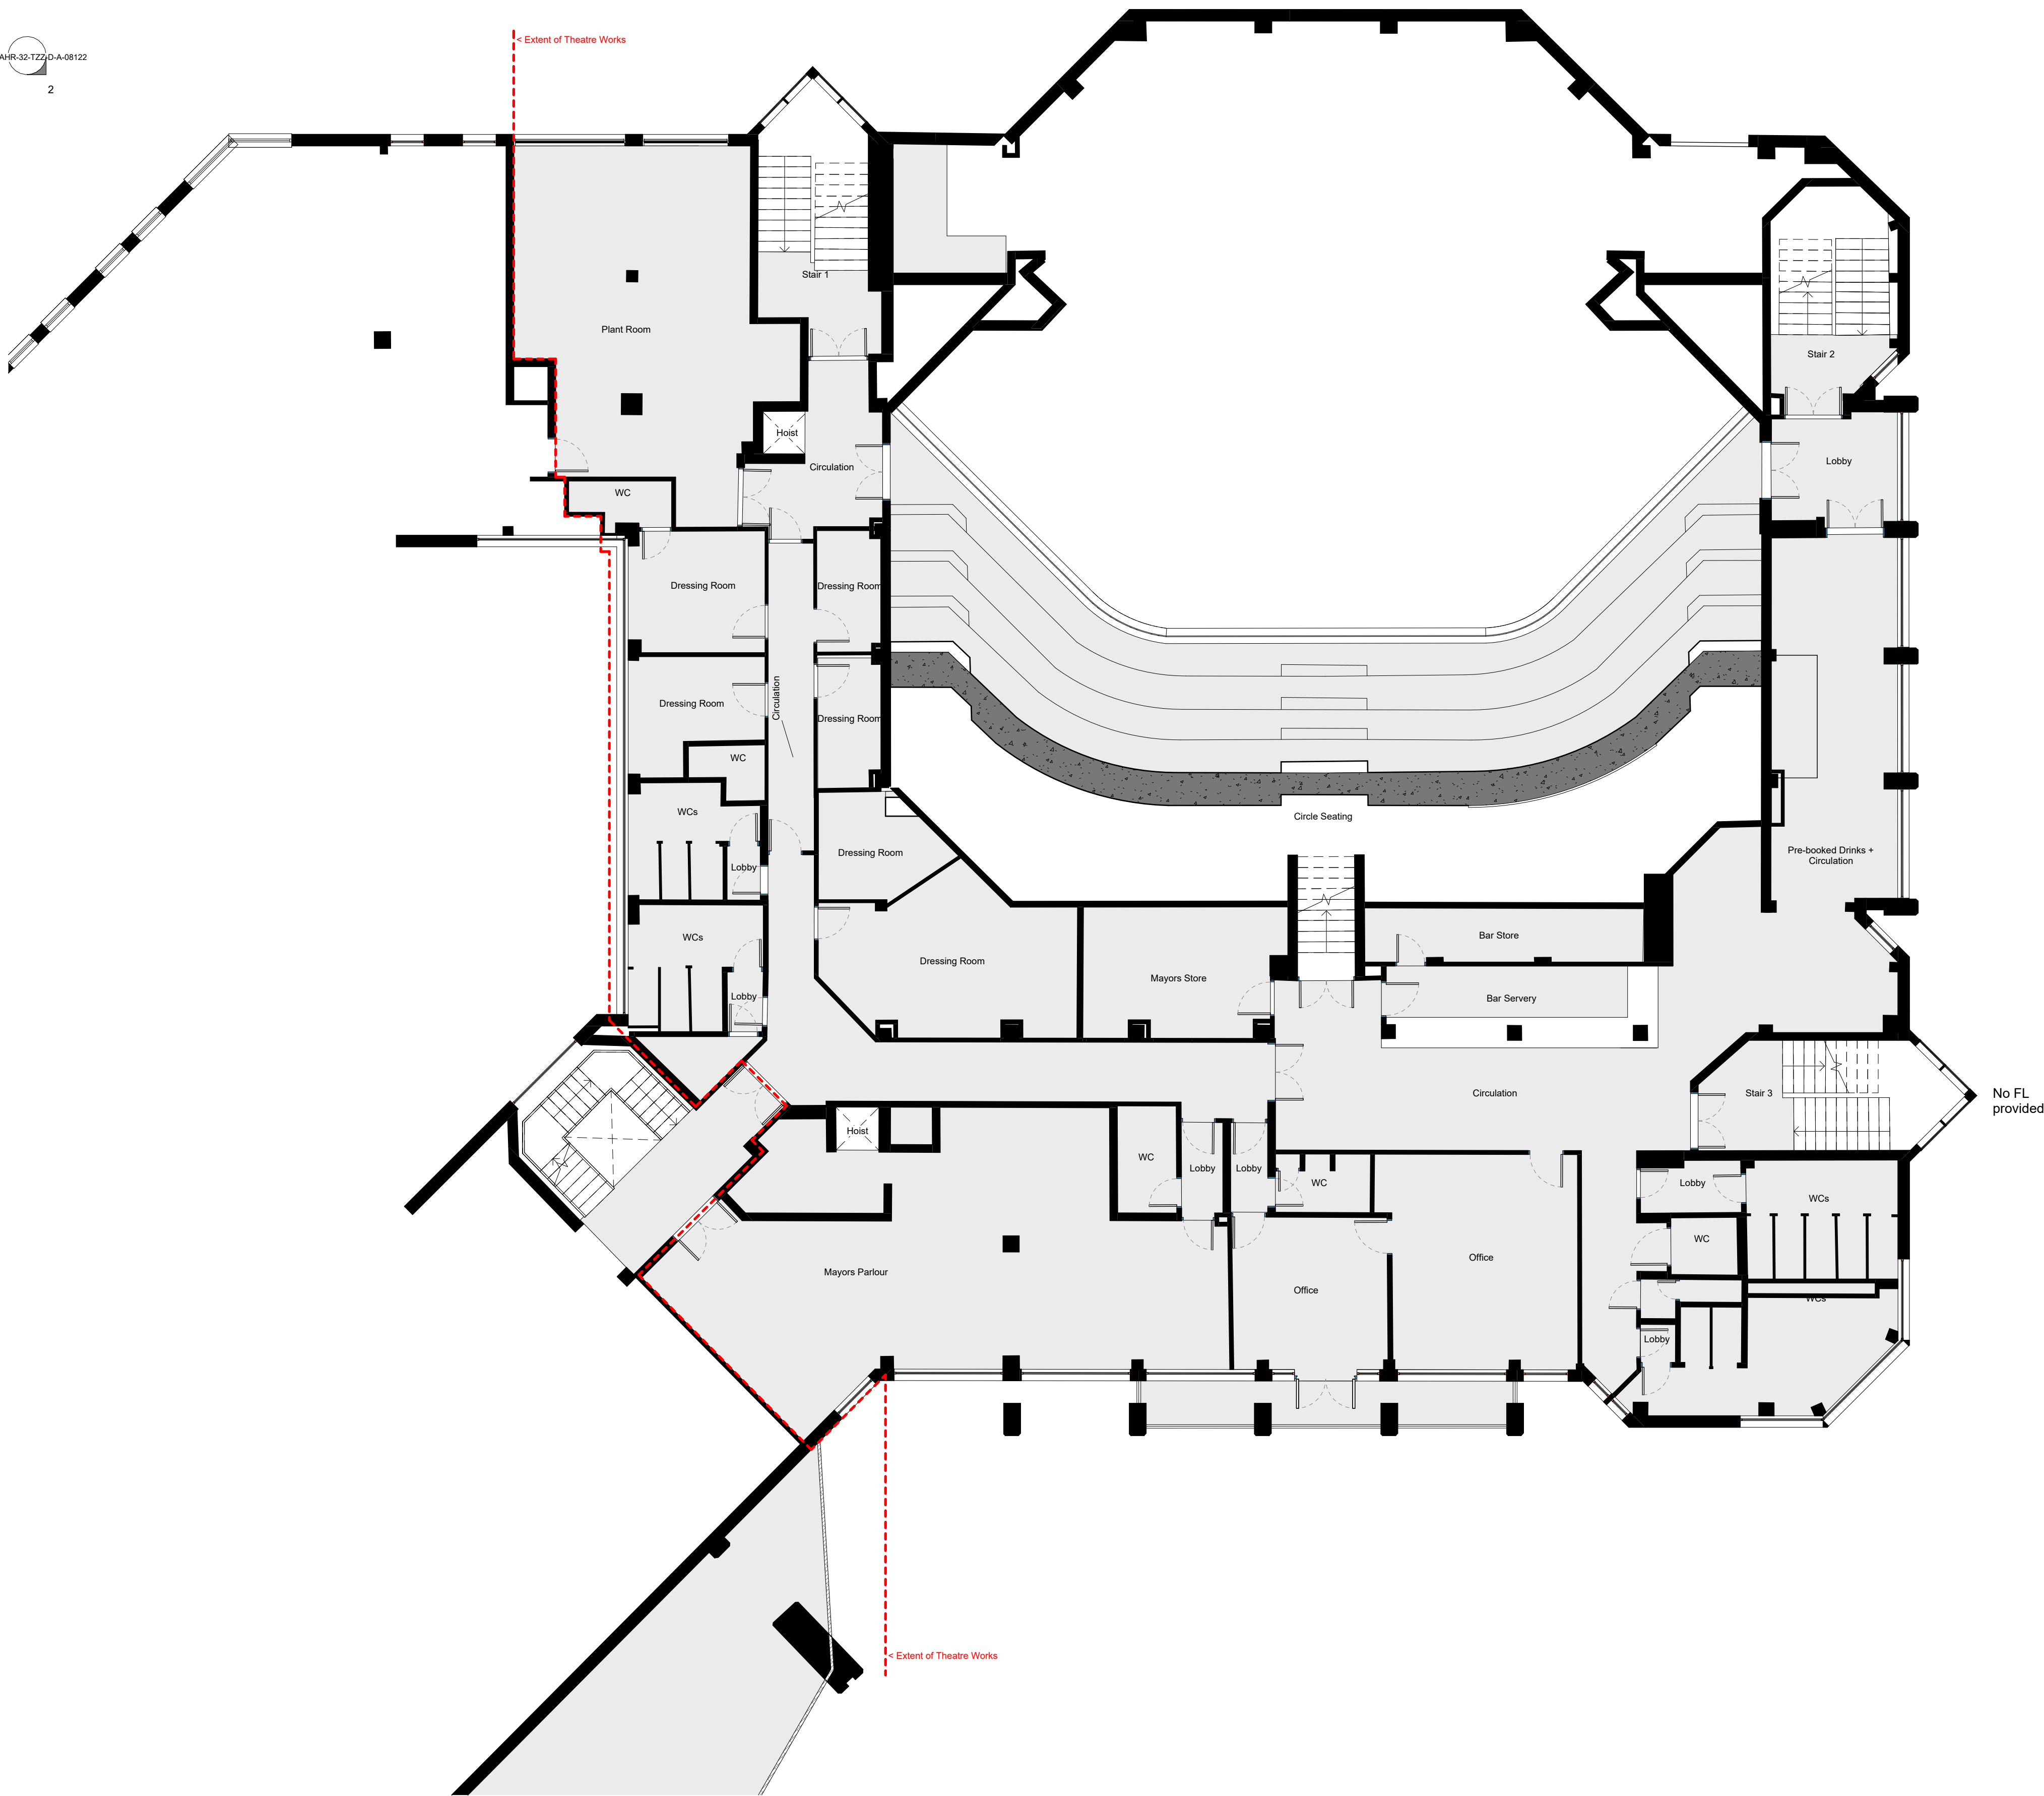

P01	(S4) Planning Issue	17.10.24	TW	TW
Rev	Description	Date	Dr	App
original by	date created	by	by	by
Author	08/27/24			Approver



T +44(0)117 9299146
E bristol@ahr.co.uk
www.ahr.co.uk

client name	Morgan Sindall
project	Princess Royal Theatre
drawing	Planning - Existing - First Floor
computer file	1/10.32.11/DEM_Profile_Folder_redactor/lin_wesden/Documents/Revit File/Use/FirstFloor/2024/08/27/24-AHR-32-TZZ-D-A-08122.rvt
plot date	
project number	2022.00734.000
scale	1 : 100 @A1
drawing number	26CC03-AHR-31-T01-D-A-08111
rev	P01
issue status	S3

This drawing is to be read in conjunction with all related drawings. All dimensions must be checked and verified on site before commencing any work or producing shop drawings. The originator should be notified immediately of any discrepancy. This drawing is copyright and remains the property of AHR.