


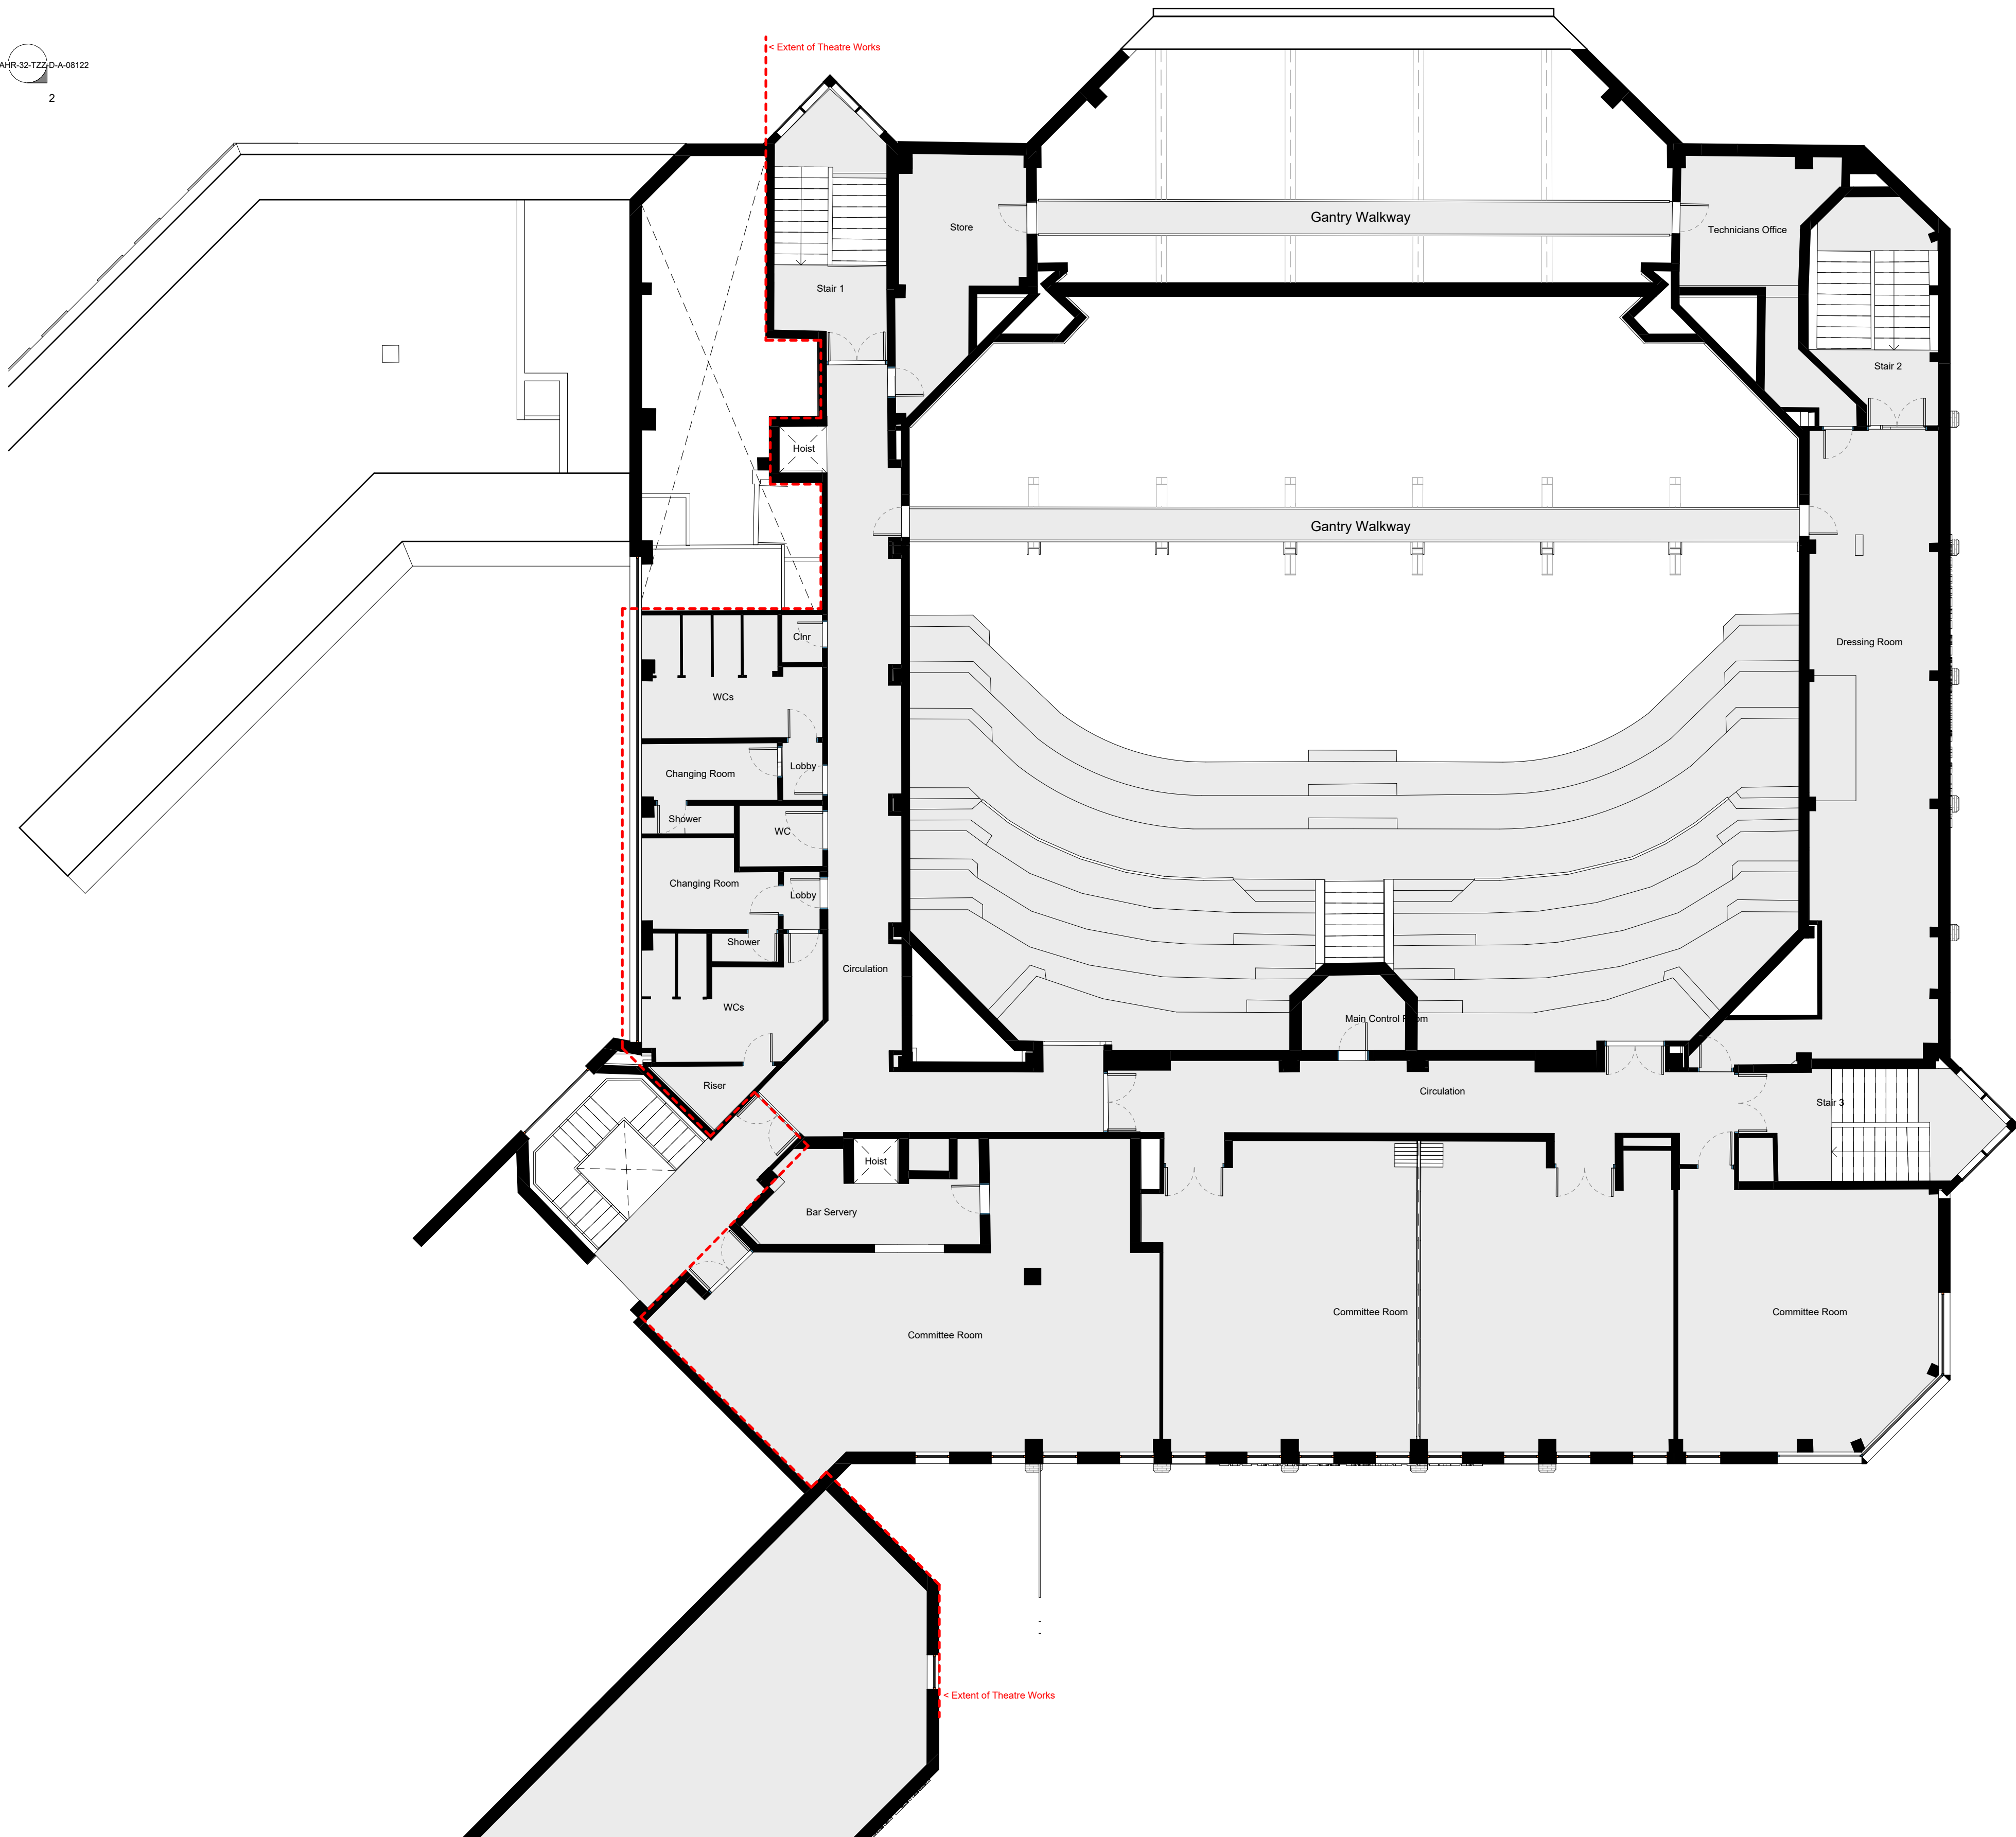

P01	(S4) Planning Issue	17.10.24	TW	TW
Rev	Description	Date	Dr	App
original by		date created	by	by
Author		08/27/24	approved by	Approver



T +44(0)117 9299146
E bristol@ahr.co.uk
www.ahr.co.uk

client name			
Morgan Sindall			
project			
Princess Royal Theatre			
drawing			
Planning - Existing - Second Floor			
computer file		plot date	
\\10.32.1.110EM_Profile_Folder_redactor\m_wesden\Documents\Revit_Files\Use_Files\Revit_2024\08122\03-AHR-22-TZZ-A-A-2024_ArchModel_3m_wesden.rvt			
project number		scale	
2022.00734.000		1 : 100 @A1	
drawing number		rev	
26CC03-AHR-31-T02-D-A-08112		P01 S3	

This drawing is to be read in conjunction with all related drawings. All dimensions must be checked and verified on site before commencing any work or producing shop drawings. The originator should be notified immediately of any discrepancy. This drawing is copyright and remains the property of AHR.