


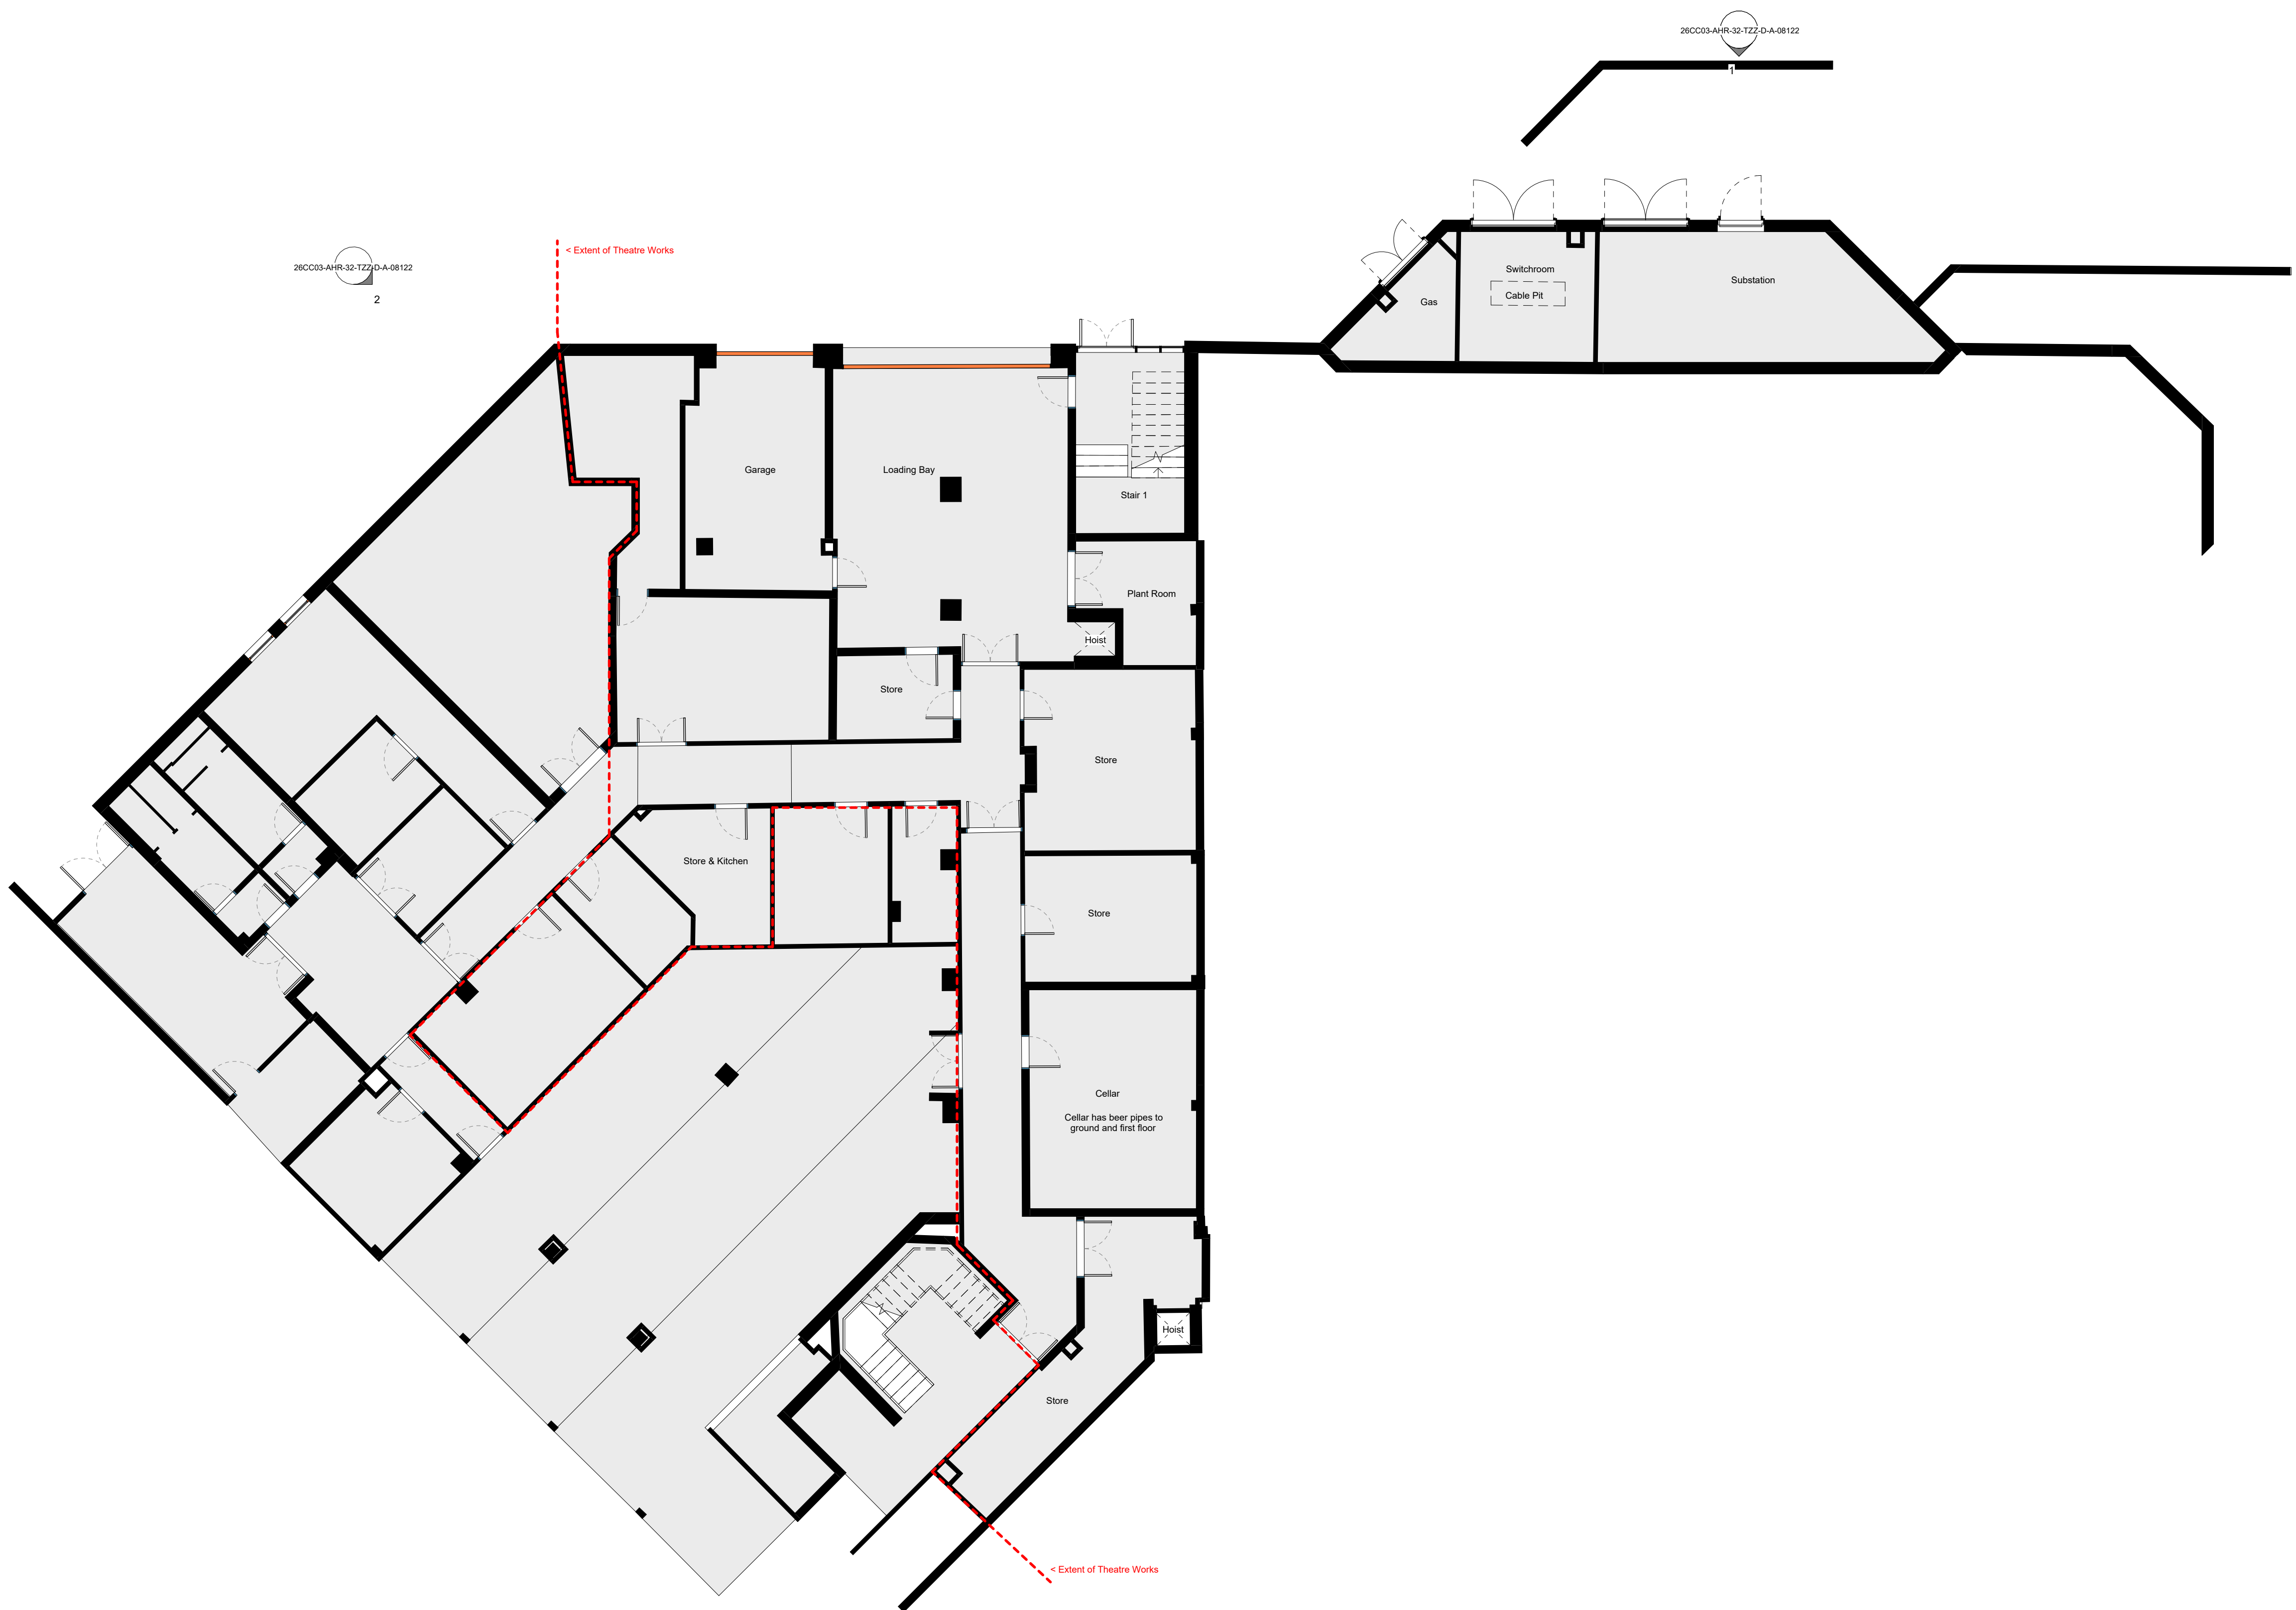

AHR

AHR Architects Ltd
Vintny Building
Wine Street
Bristol
BS1 2BD
United Kingdom

T +44(0)117 9299146
E bristol@ahr.co.uk
www.ahr.co.uk

client name Morgan Sindall	
project Princess Royal Theatre	
drawing Planning - Existing - Basement	
computer file \\10.32.1.110\DEM_Profile_Folder_redirection\seeden\Documents\RevIt ArchModel\RevIt\2026003\AHR-22-27-MS-A-2000 ArchModel_see.weeden\	plot date
project number 2022.00734.000	scale 1 : 100 @A1
drawing number 26CC03-AHR-31-TB1-D-A-08109	rev S3 issue status S3
This drawing is to be read in conjunction with all related drawings. All dimensions must be checked and verified on site before commencing any work or producing shop drawings. This drawing should be notified immediately of any discrepancy. This drawing is copyrighted and remains the property of AHR.	