



SCALE 1 : 100

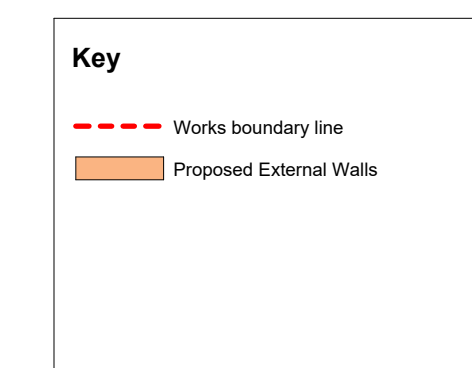

P01	(S4) Planning Issue	17.10.24	TW	TW
Rev	Description	Date	Dr by	App by
original by Author		date created 08/22/24	approved by	Approved

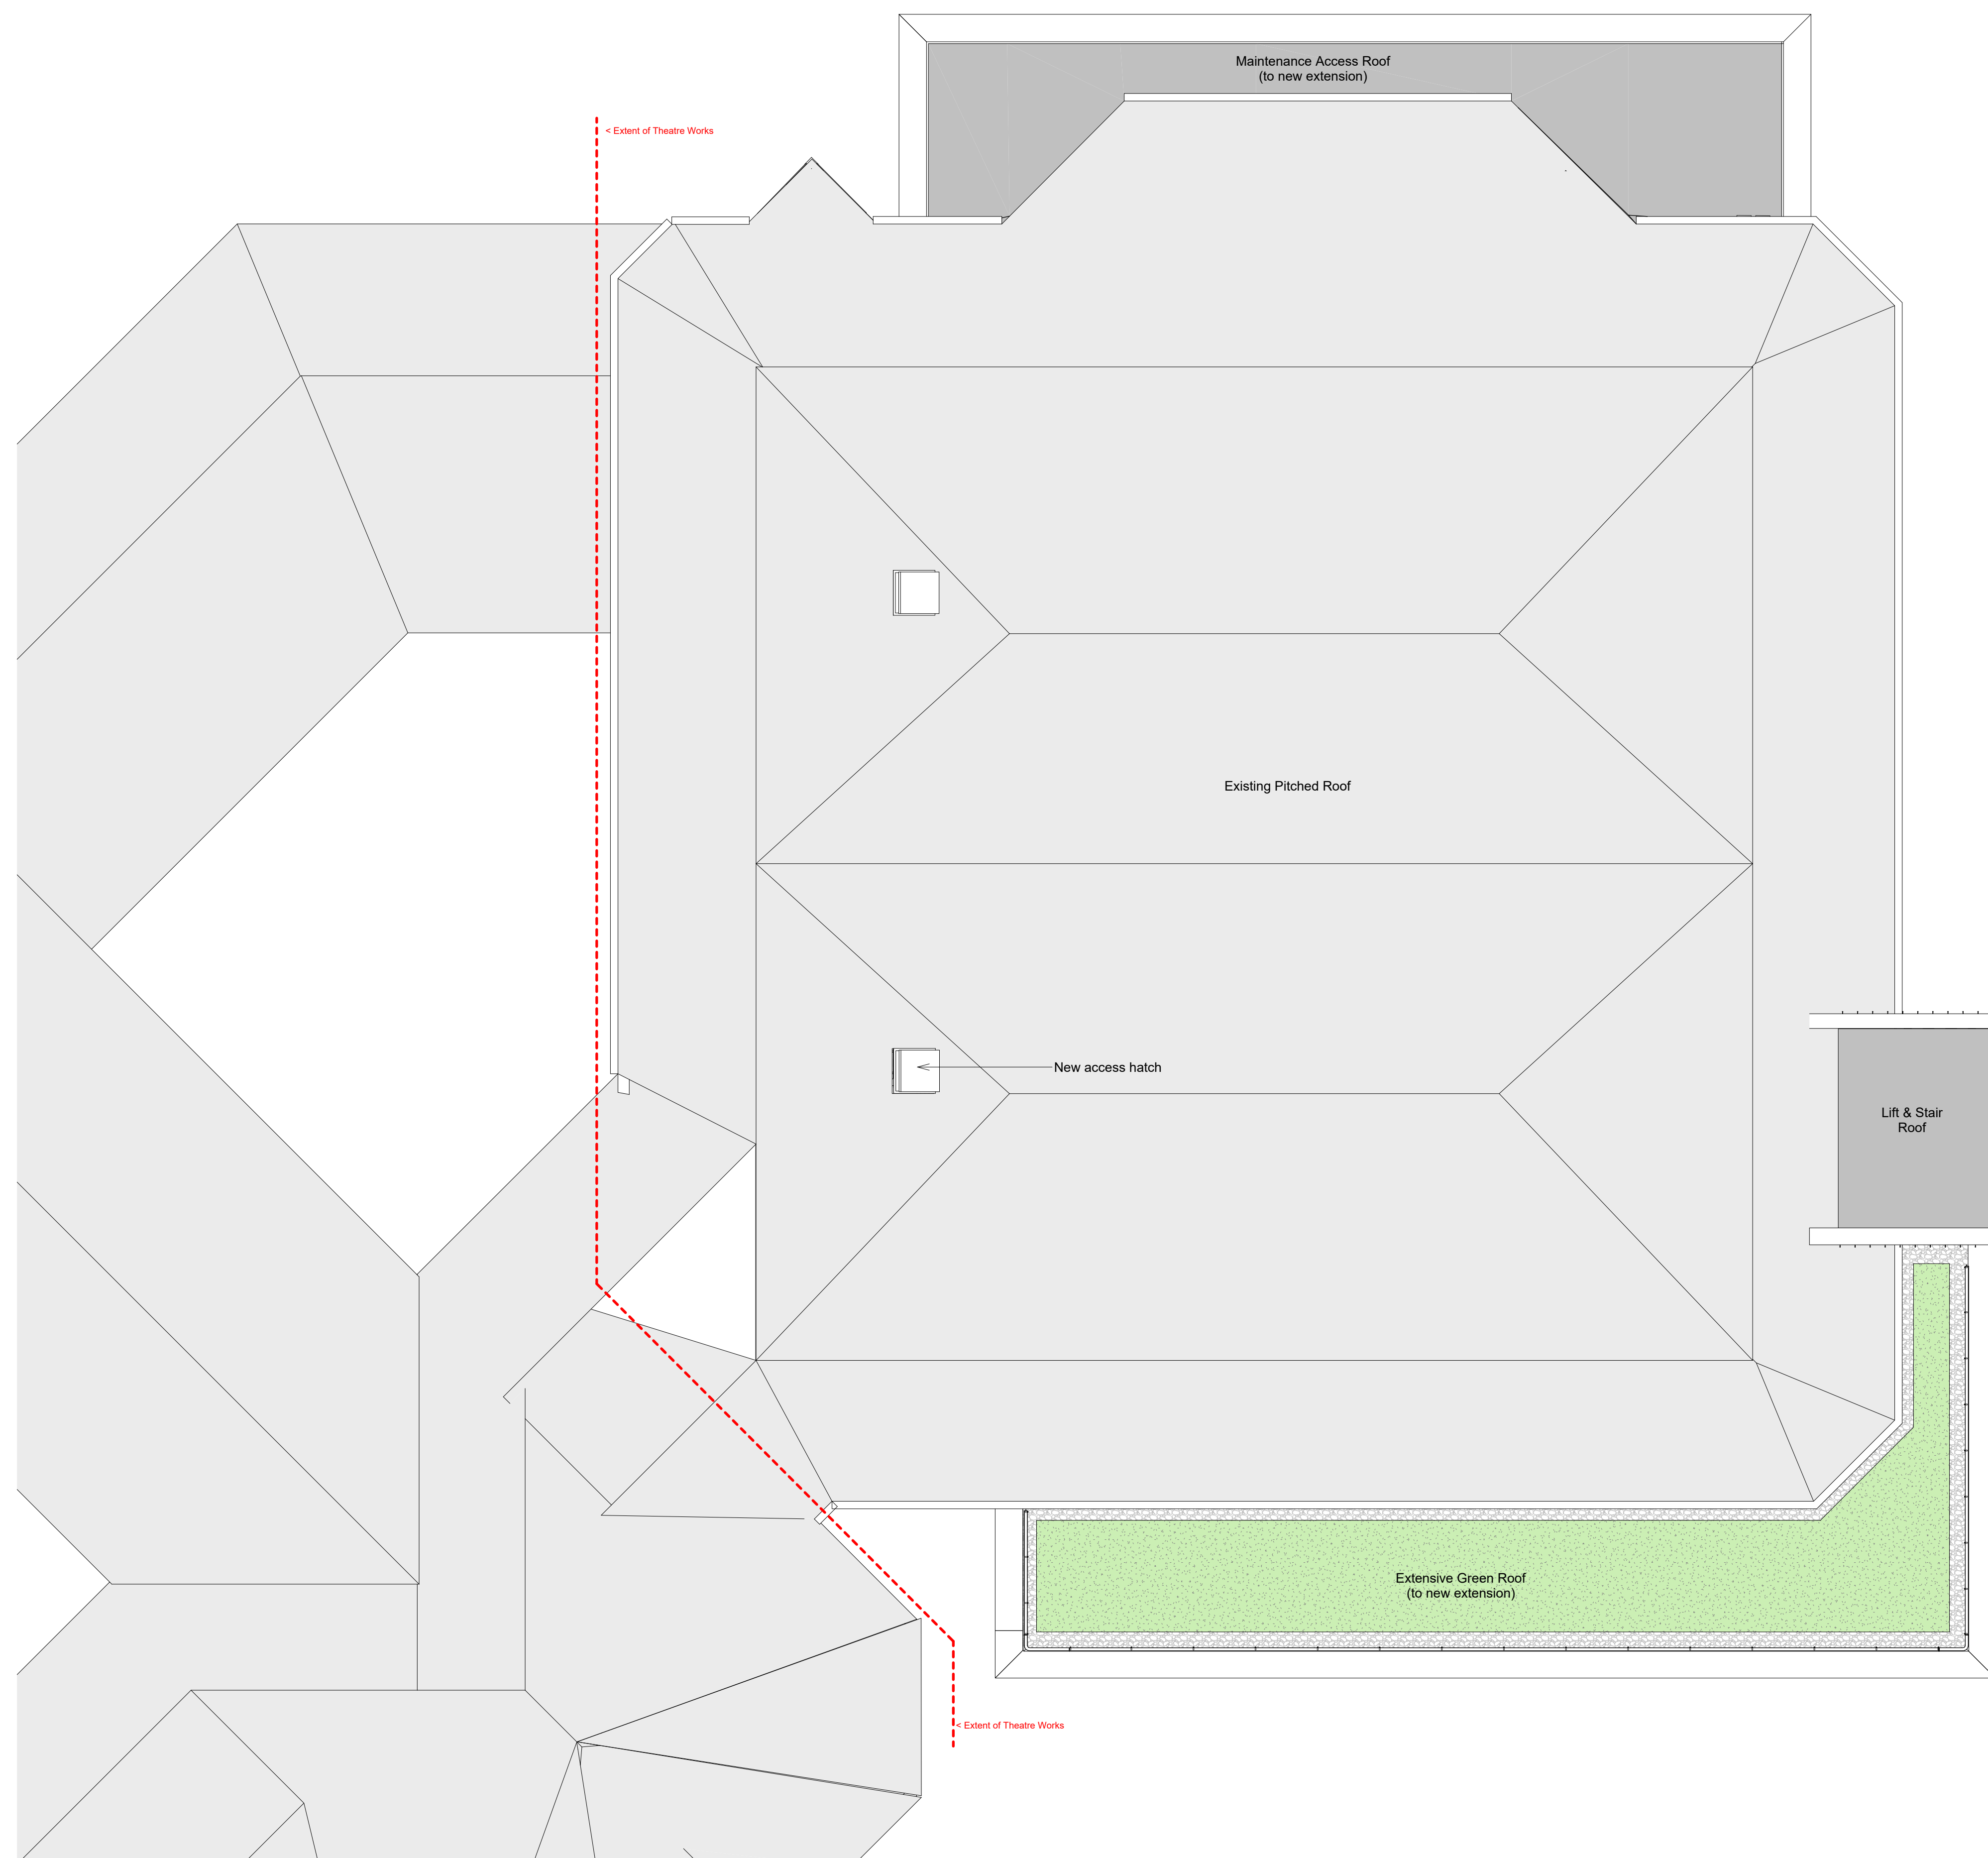

AHR Architects Ltd
Vintry Building
Wine Street
Bristol
BS1 2BD
United Kingdom

T +44(0)117 9299146
E bristol@ahr.co.uk
www.ahr.co.uk

client name			
Morgan Sindall			
project			
Princess Royal Theatre			
drawing			
Planning - Proposed - Roof			
computer file	project date		
\\10.32.11\DEM_Prolife_Folder_redaction\in-weeden\Documents\Revit Files\Local File\Revit_2016\26C03-AHR-ZZ-ZZ-M3-A-2000.dwg *in-weeden*			
project number	scale		
2022.00734.000	1 : 100	@A	
drawing number	rev	issue stat	
26C03-AHR-31-TR1-D-A-08213	P01	S3	

This drawing is to be read in conjunction with all related drawings. All dimensions must be checked and verified on site before commencing any work or producing shop drawings. The originator should be notified immediately of any discrepancy. This drawing is copyright and remains the property of AHR.