



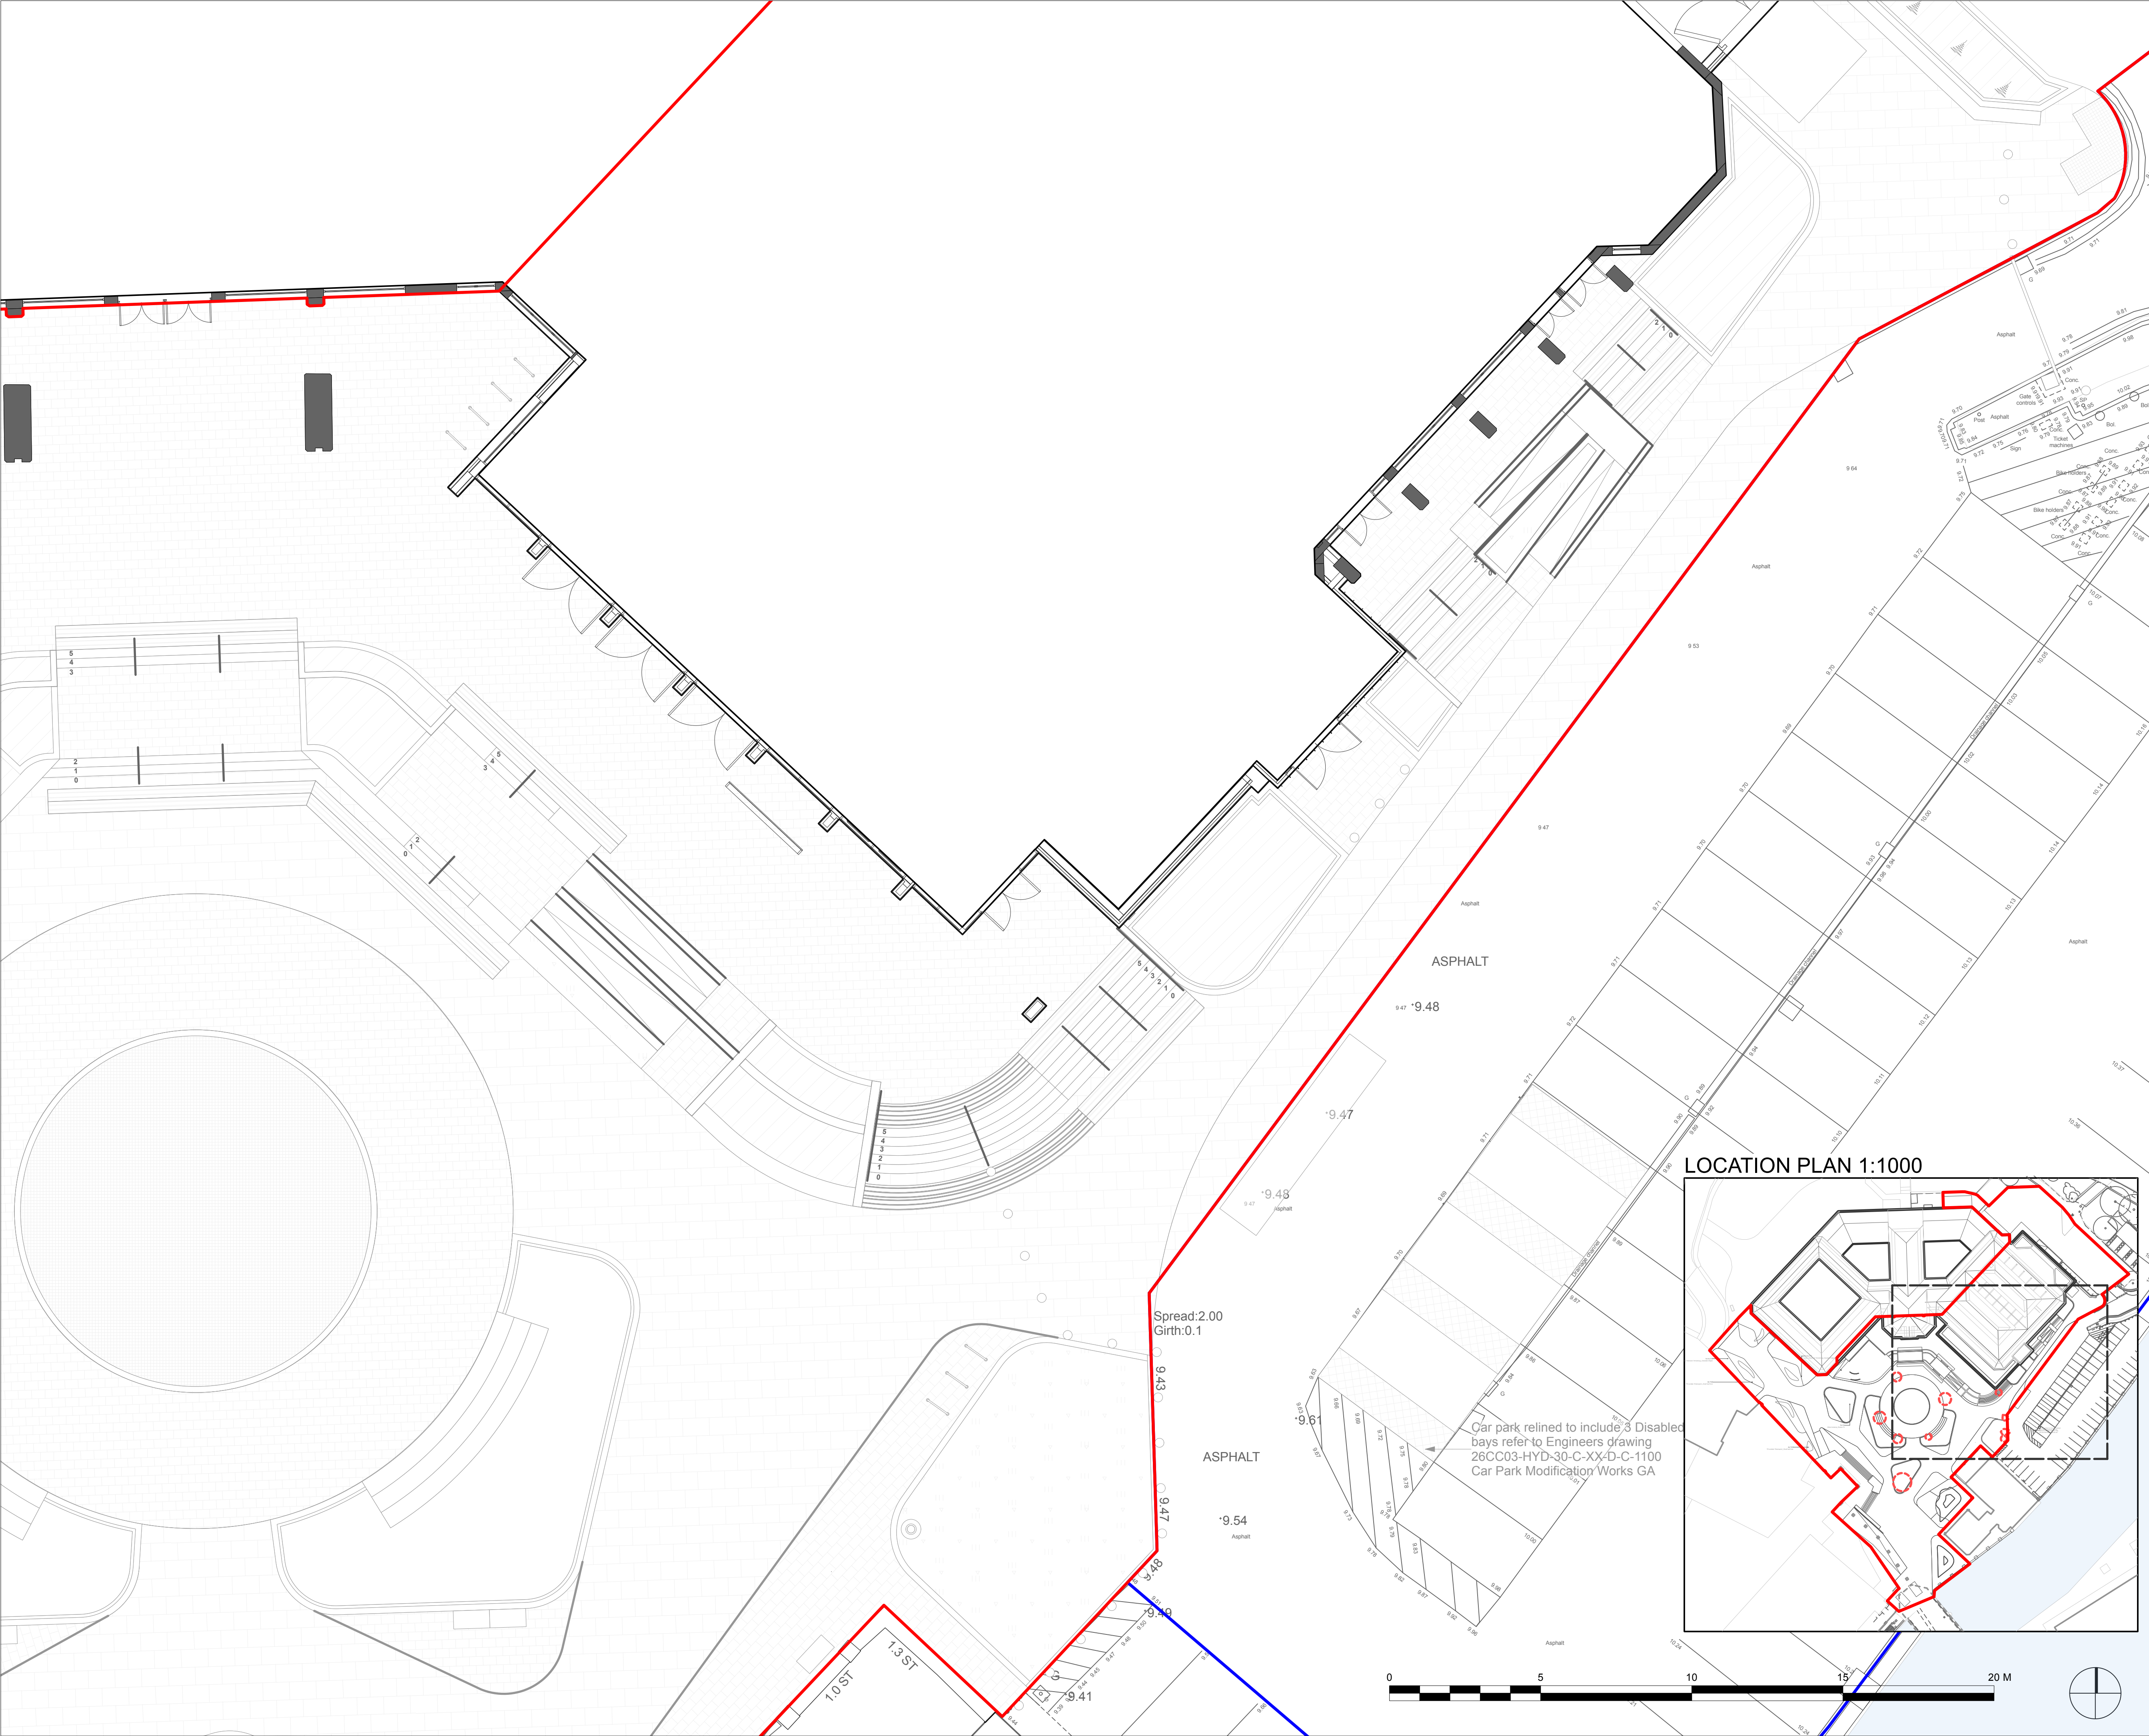

Key

- Redline Boundary
- Construction area / access in wider applicant ownership

LOCATION PLAN 1:1000

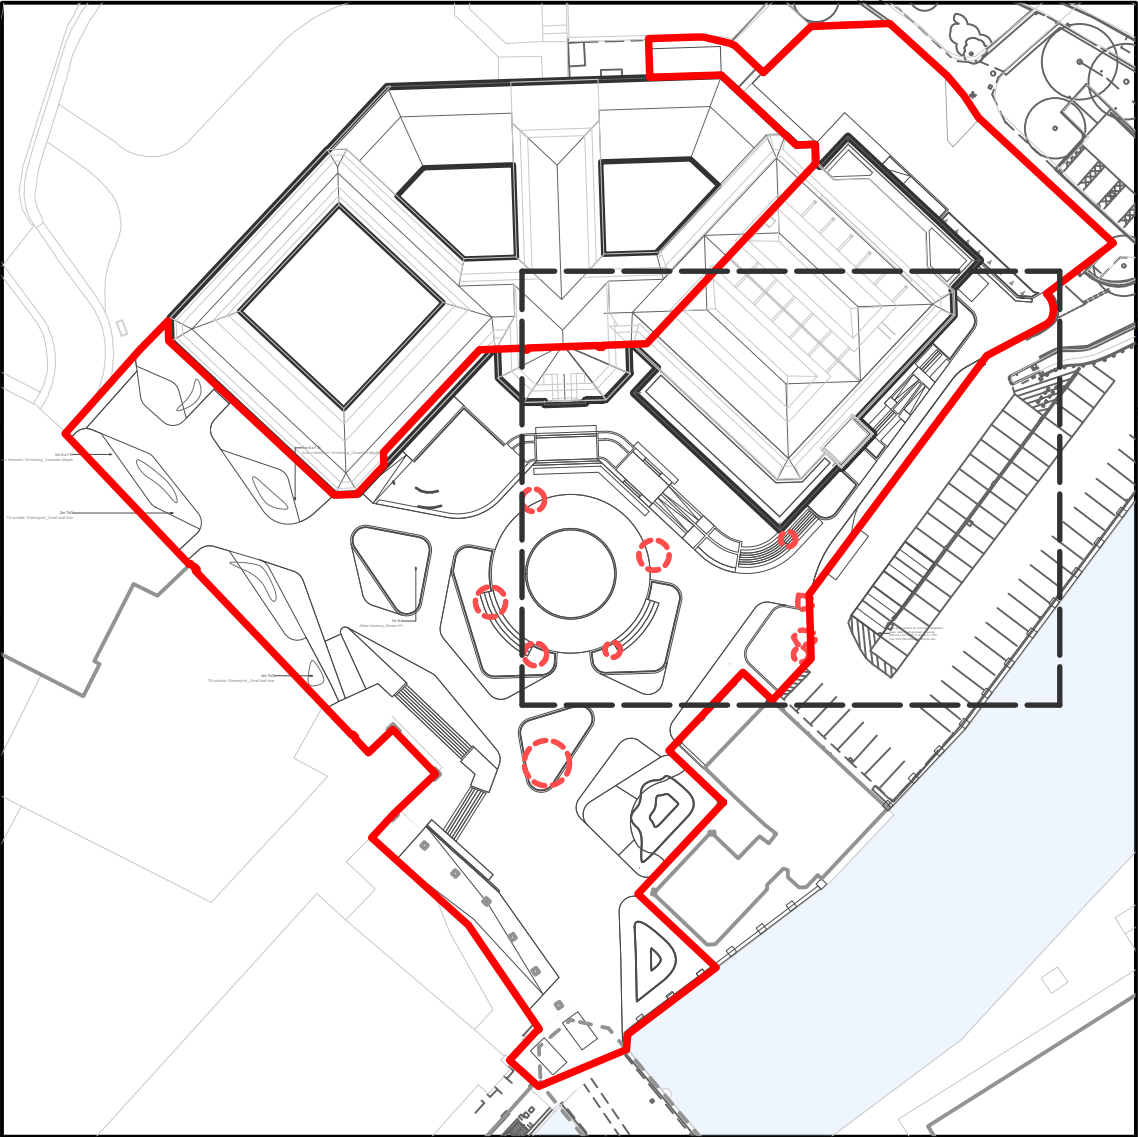

NOTES:

NOT FOR SITE PURPOSES: This drawing is a general arrangement plan only and is not intended for site purposes.

SCALE: Do not scale from this drawing.

SETTING OUT: All setting out, levels, dimensions to be agreed on site. Do not use the information on this drawing without checking all dimensions on site. Any discrepancies between drawings, specifications and site works are to be reported to The Urbanists. Order of construction and setting out is to be agreed on site.

CHECK: This drawing must be the latest revision, read in conjunction with all other drawings, details, specifications and schedules. All dimensions are in millimetres unless otherwise stated. Where and contradiction or uncertainty arises between the drawings and/or the schedule of works, it is the contractor's responsibility to seek verification from The Urbanists before proceeding. No claims will be met by The Urbanists, where the contractor continues work in absence of such confirmation.

No.	Date	By	Revision Notes
P02	13/09/2024	WA	Title block updates
P03	26/09/2024	WA	Stage 3 issue
P04	15/10/2024	WA	Planning Issue

PROJECT STATUS:

S3 (SUITABLE FOR REVIEW)

theurbanists

Client Morgan Sindall

Project Port Talbot LUF - Princess Theatre & Riverside

Title PRT Red Line Boundary 1 of 4

Project ID	26CC03	Organiser	URB	Volume	XX	Level	XX	Type	DR	Role	LA	Class.	Dwg	Rev	Status	
														00101	P04	S3

Drawn WA Date 21/10/2024 Checked MJ Scale 1:100@A1

The Urbanists - The Creative Quarter - 8A Morgan Arcade - Cardiff - CF10 1AF
T: 029 2023 6133 E: info@theurbanists.net W: www.theurbanists.net
© This drawing is copyright and may not be reproduced in whole or part without written authority.