


- Existing sculpture base
- Bench concrete with timber slats**
Product: Metrolinia Bench 600 or acceptable equivalent
Manufacturer: Marshalls or acceptable equivalent
Unit size: L1200x W600x H450mm
Colour: Calisto & Iroko timber
Finish: Fine picked
Fixing: Surface mounted and secured with M12 stud bar pins
- Bin**
Product: Geo litter bin integrated ash and & gum or acceptable equivalent
Manufacturer: Marshalls or acceptable equivalent
Unit size: W735x H500mm
Colour: White aluminium RAL 9006
Fixing: Sub surface mount
- Play rock/boulder**
Product: Playground boulders
Manufacturer: Playquip or acceptable equivalent
Unit size: Varies
Material: Natural stone
- Stepping Stump**
Product: Stepping logs or acceptable equivalent
Manufacturer: Playquip or acceptable equivalent
Unit size (approx.): D250-350x H250-350mm
Material: chestnut wood
Finish: peeled, sanded and oiled
Fixing: Loose
- Log Trail**
Product: Balance beam
Manufacturer: Copper beech play or acceptable equivalent
Unit size (approx.): L3000x H300mm
Fixing: Fixed or Loose
- Railing to planter**
Product: Geo handrail Single
Manufacturer: Marshalls or acceptable equivalent
Unit size: D76.1x H946mm
Colour: Stainless steel
- Free standing railing**
Product: Geo handrail Single
Manufacturer: Marshalls or acceptable equivalent
Unit size: D76.1x H946mm
Colour: Stainless steel

- Key**
- Redline Boundary**
- PT1 Feature Paving**
Product: Natural stone topped Concrete block paving
Manufacturer: Marshalls or acceptable equivalent
Unit size:
W300 x 200 x 80mm thick & W200 x 100 x 80mm thick
Colour: 20% Charcoal, 55%Light, 25% Mid grey
Finish: Textured
Bond: Stretcher, sand joints
- PT2 Paving**
Product: Natural stone topped Concrete block paving
Manufacturer: Marshalls or acceptable equivalent
Unit size: W600 x L600, 300 & 200 x 80mm
Colour: 50% Charcoal, 25%Light, 25% Mid grey
Finish: Textured
Bond: Stretcher, sand joints
- PT3 Paving**
Product: Permeable Concrete sett paving
Manufacturer: Marshalls or acceptable equivalent
Unit size: W100 x L100, 300 & 200 x 80mm
Colour: Grey
Finish: Textured
- PT3 Ramp**
Product: Tactile barface paving
Manufacturer: Marshalls or acceptable equivalent
Unit size: L600x W600x H50mm
Colour: -
Finish: Standard concrete
- PT4 Steps**
Product: Concrete granite aggregate
Manufacturer: Marshalls or acceptable equivalent
Unit size: L300x W200x H50mm
Colour: Silver
- PT5**
Rain garden edging detail, 100mm aluminium excel edging with 200mm square haunch with nominal fall into rain garden. Profile step to achieve falls and bedding to engineers specification.
- PT6 Flexible Metal Edging laid flush**
Product: Excel Edging / Block work
Manufacturer: Kinley Systems or acceptable equivalent
- Concrete step wing walls and dwarf walls
Product: Architectural concrete / blockwork
Finish - To be confirmed
- Pre-cast Architectural Concrete seating step units
Unit size: L900mm x W600mm x H450mm
Finish: To be confirmed
- +10.00** Proposed Levels
- External Lighting to engineers design
- Security Bollards
- Gate Barrier
- Cycle Stand

NOTE: All site furniture subject to survey for assessment with a view to refurbishment and re-use. Furniture products listed below to be considered if re use is not practical or possible

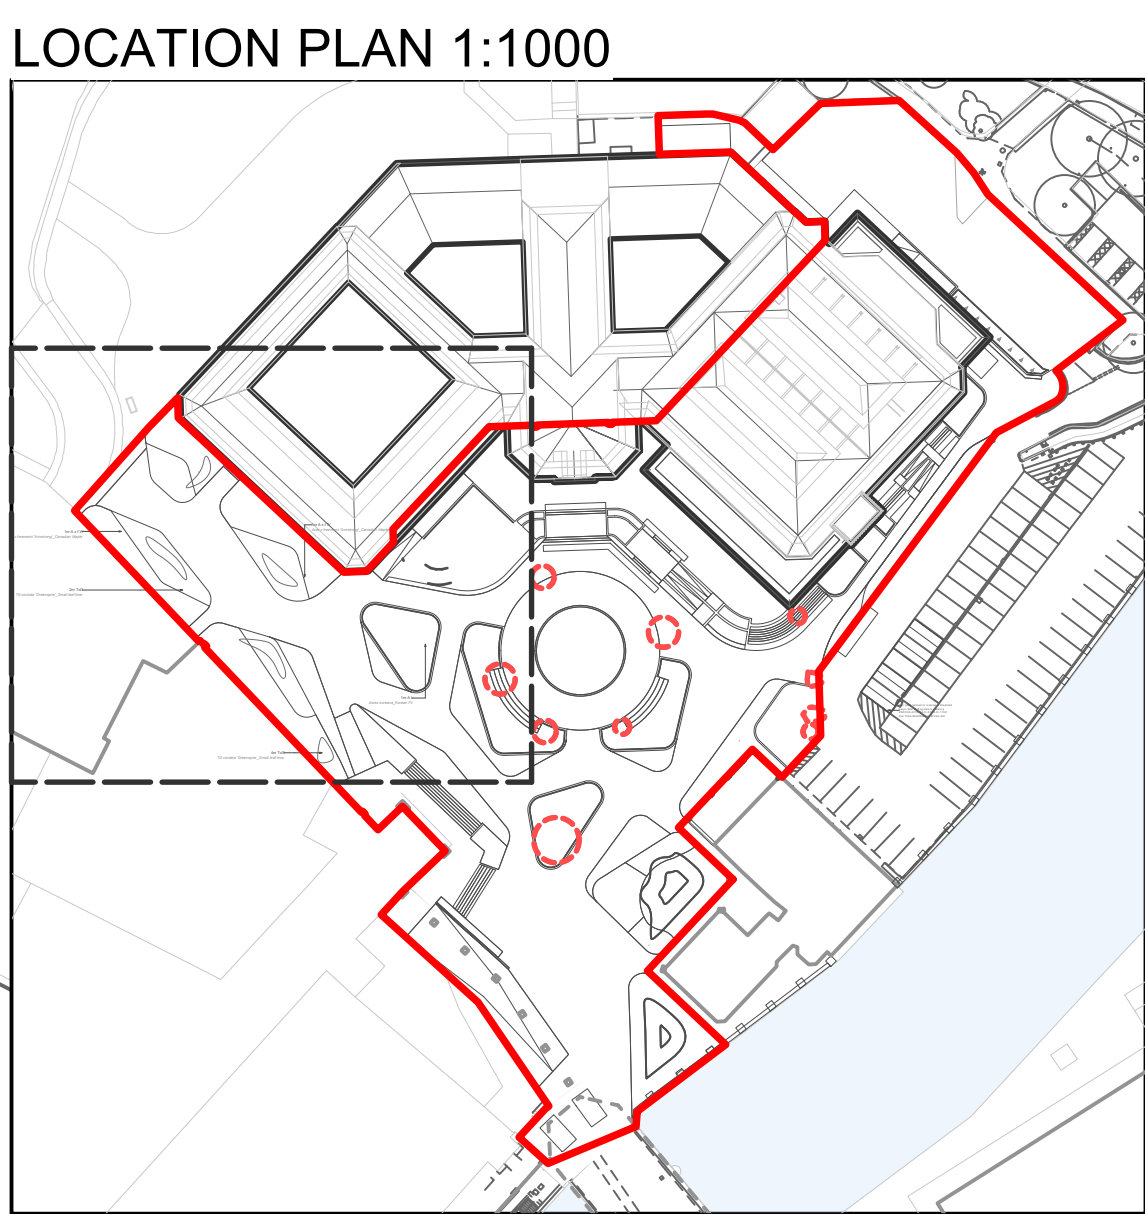

NOTES:

NOT FOR SITE PURPOSES: This drawing is a general arrangement plan only and is not intended for site purposes.

SCALE: Do not scale from this drawing.

SETTING OUT: All setting out, levels, dimensions to be agreed on site. Do not use the information on this drawing without checking all dimensions on site. Any discrepancies between drawings, specifications and site works are to be reported to The Urbanists. Order of construction and setting out is to be agreed on site.

CHECK: This drawing must be the latest revision, read in conjunction with all other drawings, details, specifications and schedules. All dimensions are in millimetres unless otherwise stated. Where and contradiction or uncertainty arises between the drawings and/or the schedule of works, it is the contractor's responsibility to seek verification from The Urbanists before proceeding. No claims will be met by The Urbanists, where the contractor continues work in absence of such confirmation.

No.	Date	By	Revision Notes
P02	13/09/2024	WA	Title block updates
P03	26/09/2024	WA	Stage 3 issue
P04	15/10/2024	WA	Planning Issue

PROJECT STATUS:

S3 (SUITABLE FOR REVIEW)

theurbanists

Client

Morgan Sindall

Project

Port Talbot LUF - Princess Theatre & Riverside

Title

PRT Proposed Hardscape GA 2 of 4

Project ID

Organiser

Volume

Level

Type

Role

Class.

Dwg

Rev

Status

26CC03

URB

XX

XX

DR

LA

XX

00402

P04

S3

Drawn

WA

Date

21/10/2024

Checked

MJ

Scale

1:100@A1

The Urbanists - The Creative Quarter - 8A Morgan Arcade - Cardiff - CF10 1AF

T: 029 2023 6133

E: info@theurbanists.net

W: www.theurbanists.net

© This drawing is copyright and may not be reproduced in whole or part without written authority.