


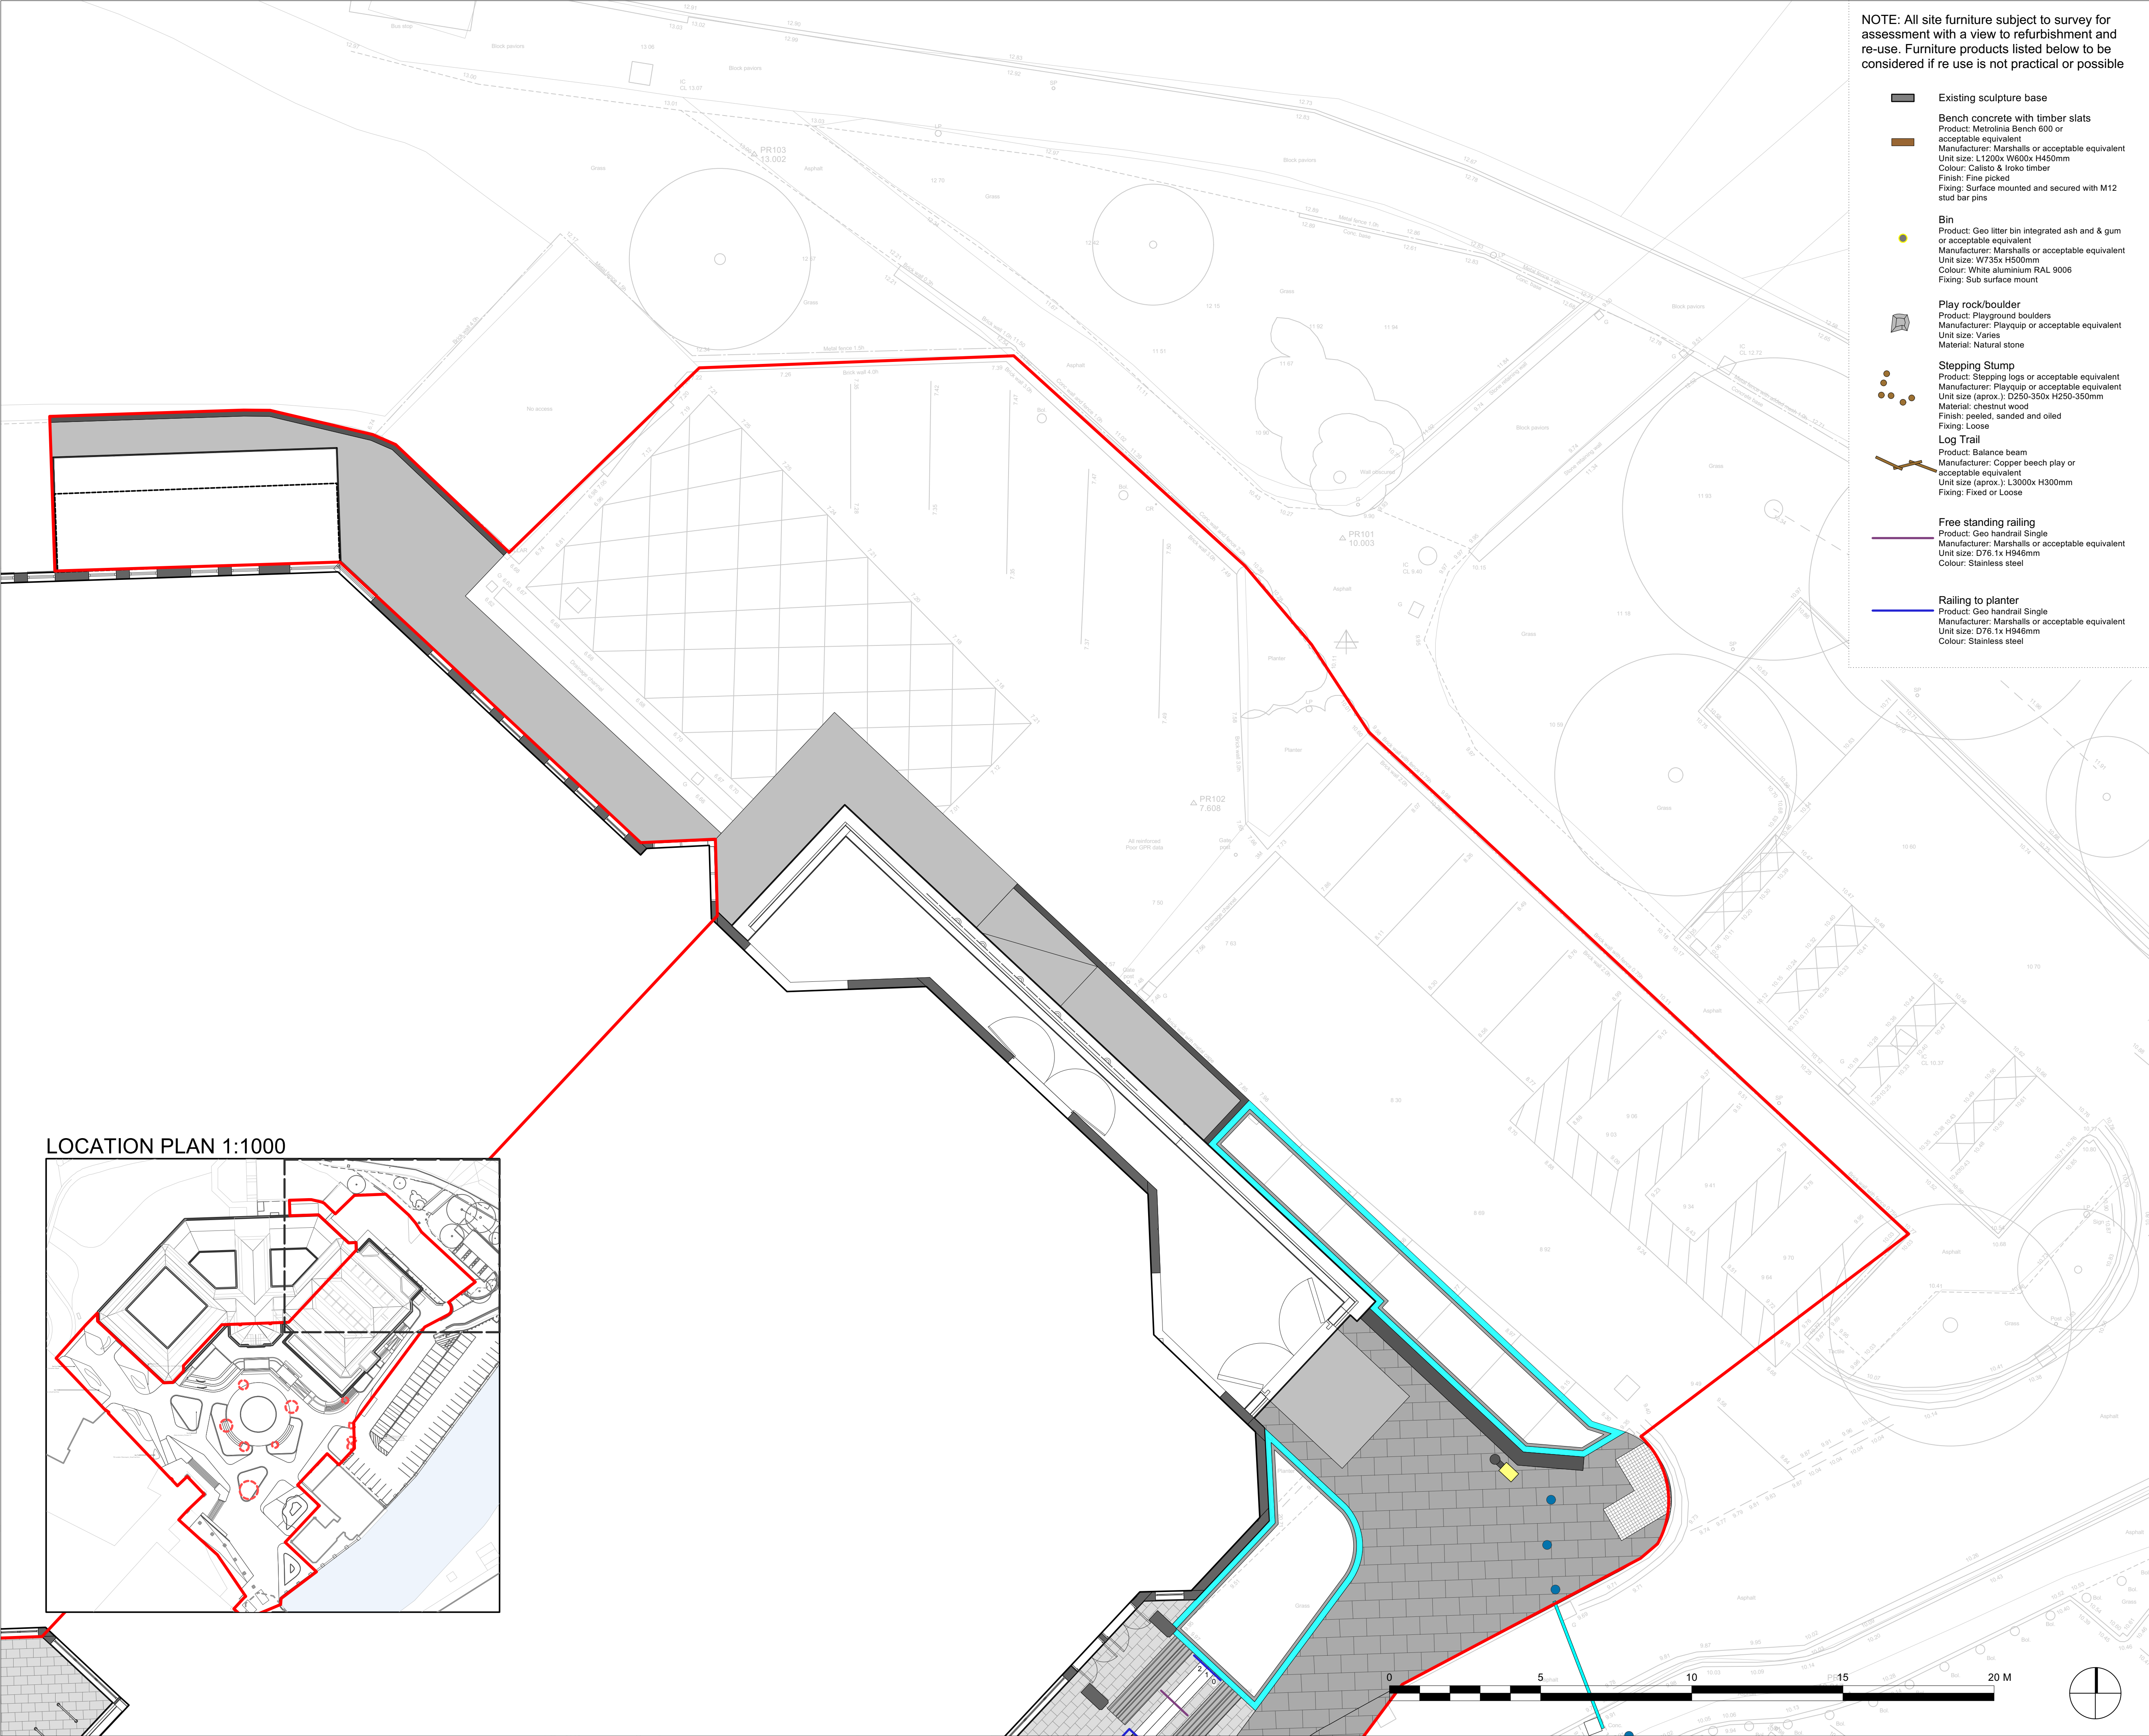

NOTE: All site furniture subject to survey for assessment with a view to refurbishment and re-use. Furniture products listed below to be considered if re use is not practical or possible

- Existing sculpture base**
Bench concrete with timber slats
Product: Metrolinia Bench 600 or acceptable equivalent
Manufacturer: Marshalls or acceptable equivalent
Unit size: L1200x W600x H450mm
Colour: Calisto & Iroko timber
Finish: Fine picked
Fixing: Surface mounted and secured with M12 stud bar pins
- Bin**
Product: Geo litter bin integrated ash & gum or acceptable equivalent
Manufacturer: Marshalls or acceptable equivalent
Unit size: W735x H500mm
Colour: White aluminium RAL 9006
Fixing: Sub surface mount
- Play rock/boulder**
Product: Playground boulders
Manufacturer: Playquip or acceptable equivalent
Unit size: Varies
Material: Natural stone
- Stepping Slump**
Product: Stepping logs or acceptable equivalent
Manufacturer: Playquip or acceptable equivalent
Unit size (approx.): D250-350x H250-350mm
Material: chestnut wood
Finish: peeled, sanded and oiled
Fixing: Loose
- Log Trail**
Product: Balance beam
Manufacturer: Copper beech play or acceptable equivalent
Unit size (approx.): L3000x H300mm
Fixing: Fixed or Loose
- Free standing railing**
Product: Geo handrail Single
Manufacturer: Marshalls or acceptable equivalent
Unit size: D76.1x H946mm
Colour: Stainless steel
- Railing to planter**
Product: Geo handrail Single
Manufacturer: Marshalls or acceptable equivalent
Unit size: D76.1x H946mm
Colour: Stainless steel

Key
Redline Boundary

PT1 Feature Paving
Product: Natural stone topped Concrete block paving
Manufacturer: Marshalls or acceptable equivalent
Unit size: W300 x 200 x 80mm thick & W200 x 100 x 80mm thick
Colour: 20% Charcoal, 55%Light, 25% Mid grey
Finish: Textured
Bond: Stretcher, sand joints

PT2 Paving
Product: Natural stone topped Concrete block paving
Manufacturer: Marshalls or acceptable equivalent
Unit size: W600 x L600, 300 & 200 x 80mm
Colour: 50% Charcoal, 25%Light, 25% Mid grey
Finish: Textured
Bond: Stretcher, sand joints

PT3 Paving
Product: Permeable Concrete sett paving
Manufacturer: Marshalls or acceptable equivalent
Unit size: W100 x L100, 300 & 200 x 80mm
Colour: Grey
Finish: Textured

PT3 Ramp
Product: Tactile surface paving
Manufacturer: Marshalls or acceptable equivalent
Unit size: L600x W600x H50mm
Colour: -
Finish: Standard concrete

PT4 Steps
Product: Concrete granite aggregate
Manufacturer: Marshalls or acceptable equivalent
Unit size: L300x W200x H50mm
Colour: Silver

PT5
Rain garden edging detail, 100mm aluminium excel edging with 200mm square haunch with nominal fall into rain garden. Profile step to achieve falls and bedding to engineers specification.

Concrete step wing walls and dwarf walls
Product: Architectural concrete / blockwork
Finish: To be confirmed

Pre-cast Architectural Concrete seating step units
Unit size: L900mm x W600mm x H450mm
Finish: To be confirmed

+10.00 Proposed Levels

External Lighting to engineers design

Security Bollards

Gate Barrier

Cycle Stand

Refer to: 26CC03-URB-XX-XX-SH-LA-XX-001
PRT Landscape specification

NOTES:
NOT FOR SITE PURPOSES: This drawing is a general arrangement plan only and is not intended for site purposes.
SCALE: Do not scale from this drawing.
SETTING OUT: All setting out levels, dimensions to be agreed on site. Do not use the information on this drawing without checking all dimensions on site. Any discrepancies between drawings, specifications and site works are to be reported to The Urbanists. Order of construction and setting out is to be agreed on site.
CHECK: This drawing must be the latest revision, read in conjunction with all other drawings, details, specifications and schedules. All dimensions are in millimetres unless otherwise stated. Where and contradiction or uncertainty arises between the drawings and/or the schedule of works, it is the contractor's responsibility to seek verification from The Urbanists before proceeding. No claims will be met by The Urbanists, where the contractor continues work in absence of such confirmation.

No.	Date	By	Revision Notes
P02	13/09/2024	WA	Title block updates
P03	26/09/2024	WA	Stage 3 issue
P04	15/10/2024	WA	Planning Issue

PROJECT STATUS:
S3 (SUITABLE FOR REVIEW)

theurbanists

Client Morgan Sindall

Project Port Talbot LUF - Princess Theatre & Riverside

Title PRT Proposed Hardscape GA 4 of 4

Project ID	Organiser	Volume	Level	Type	Role	Class.	Dwg	Rev	Status
26CC03	URB	XX	XX	DR	LA	XX	00404	P04	S3

Drawn WA Date 17/10/2024 Checked MJ Scale 1:100@A1

The Urbanists - The Creative Quarter - 8A Morgan Arcade - Cardiff - CF10 1AF
T: 029 2023 6133 E: info@theurbanists.net W: www.theurbanists.net
© This drawing is copyright and may not be reproduced in whole or part without written authority.