



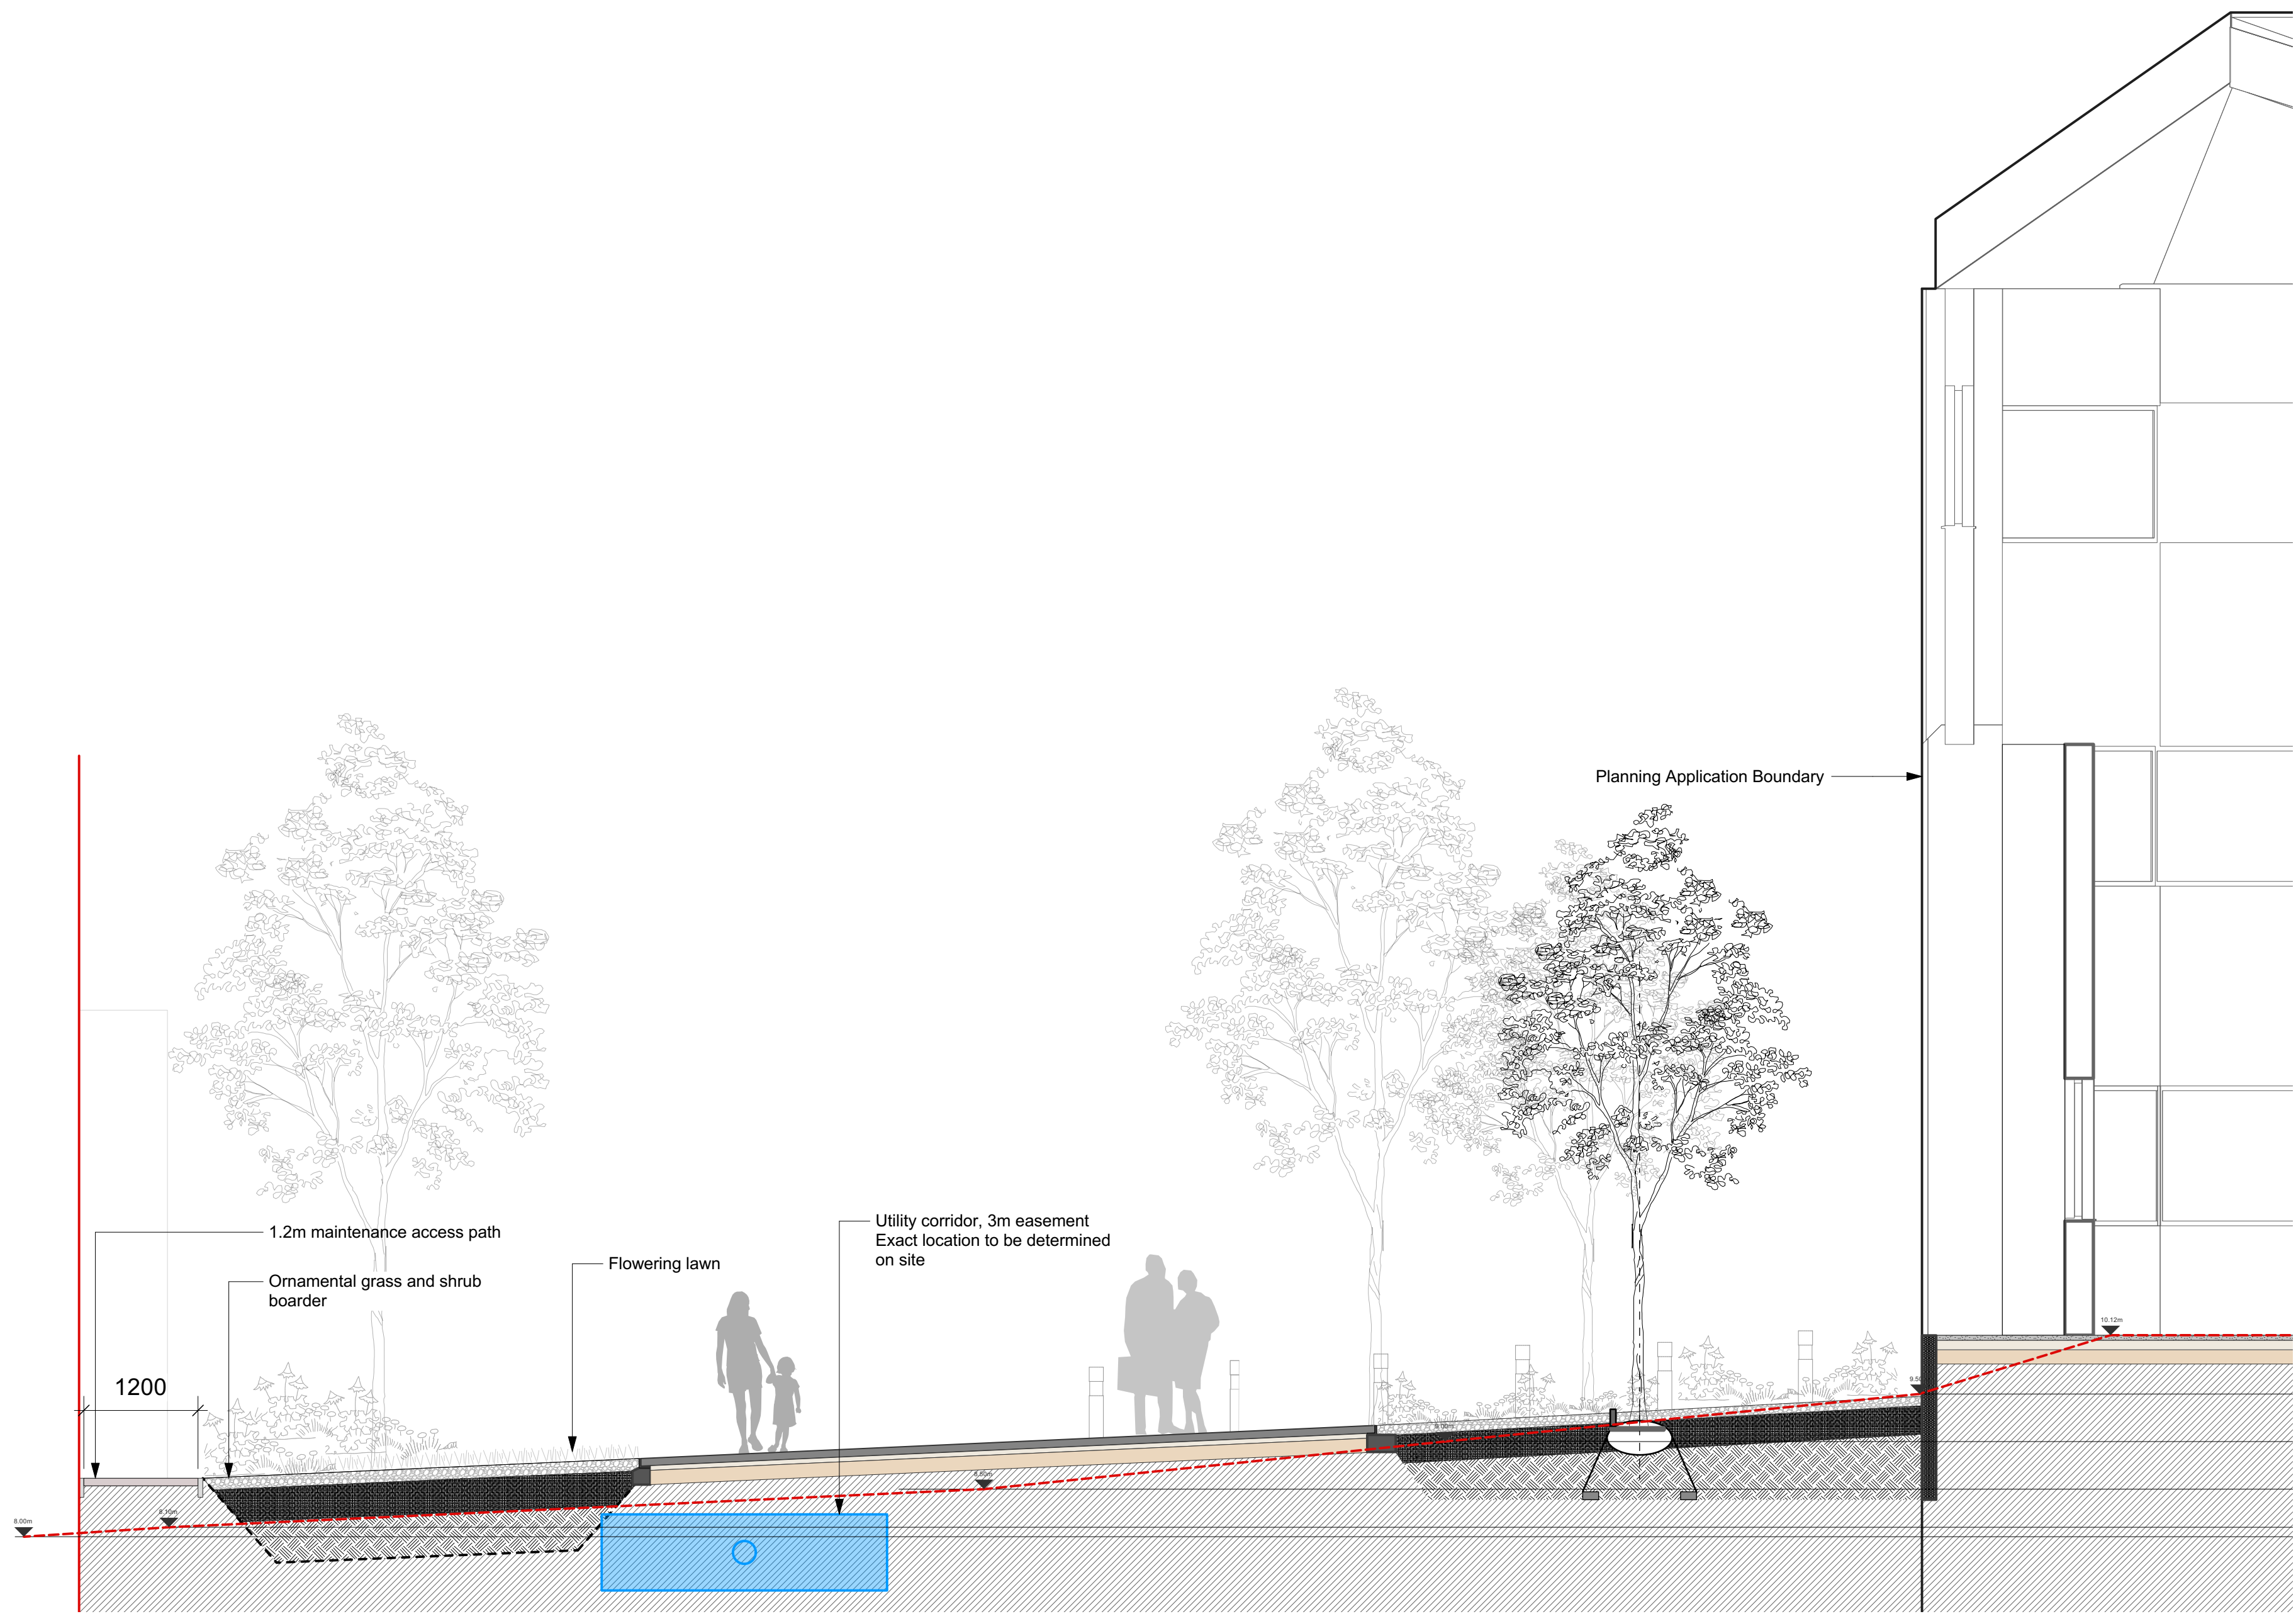

1 **Section AA**
Scale: 1:50

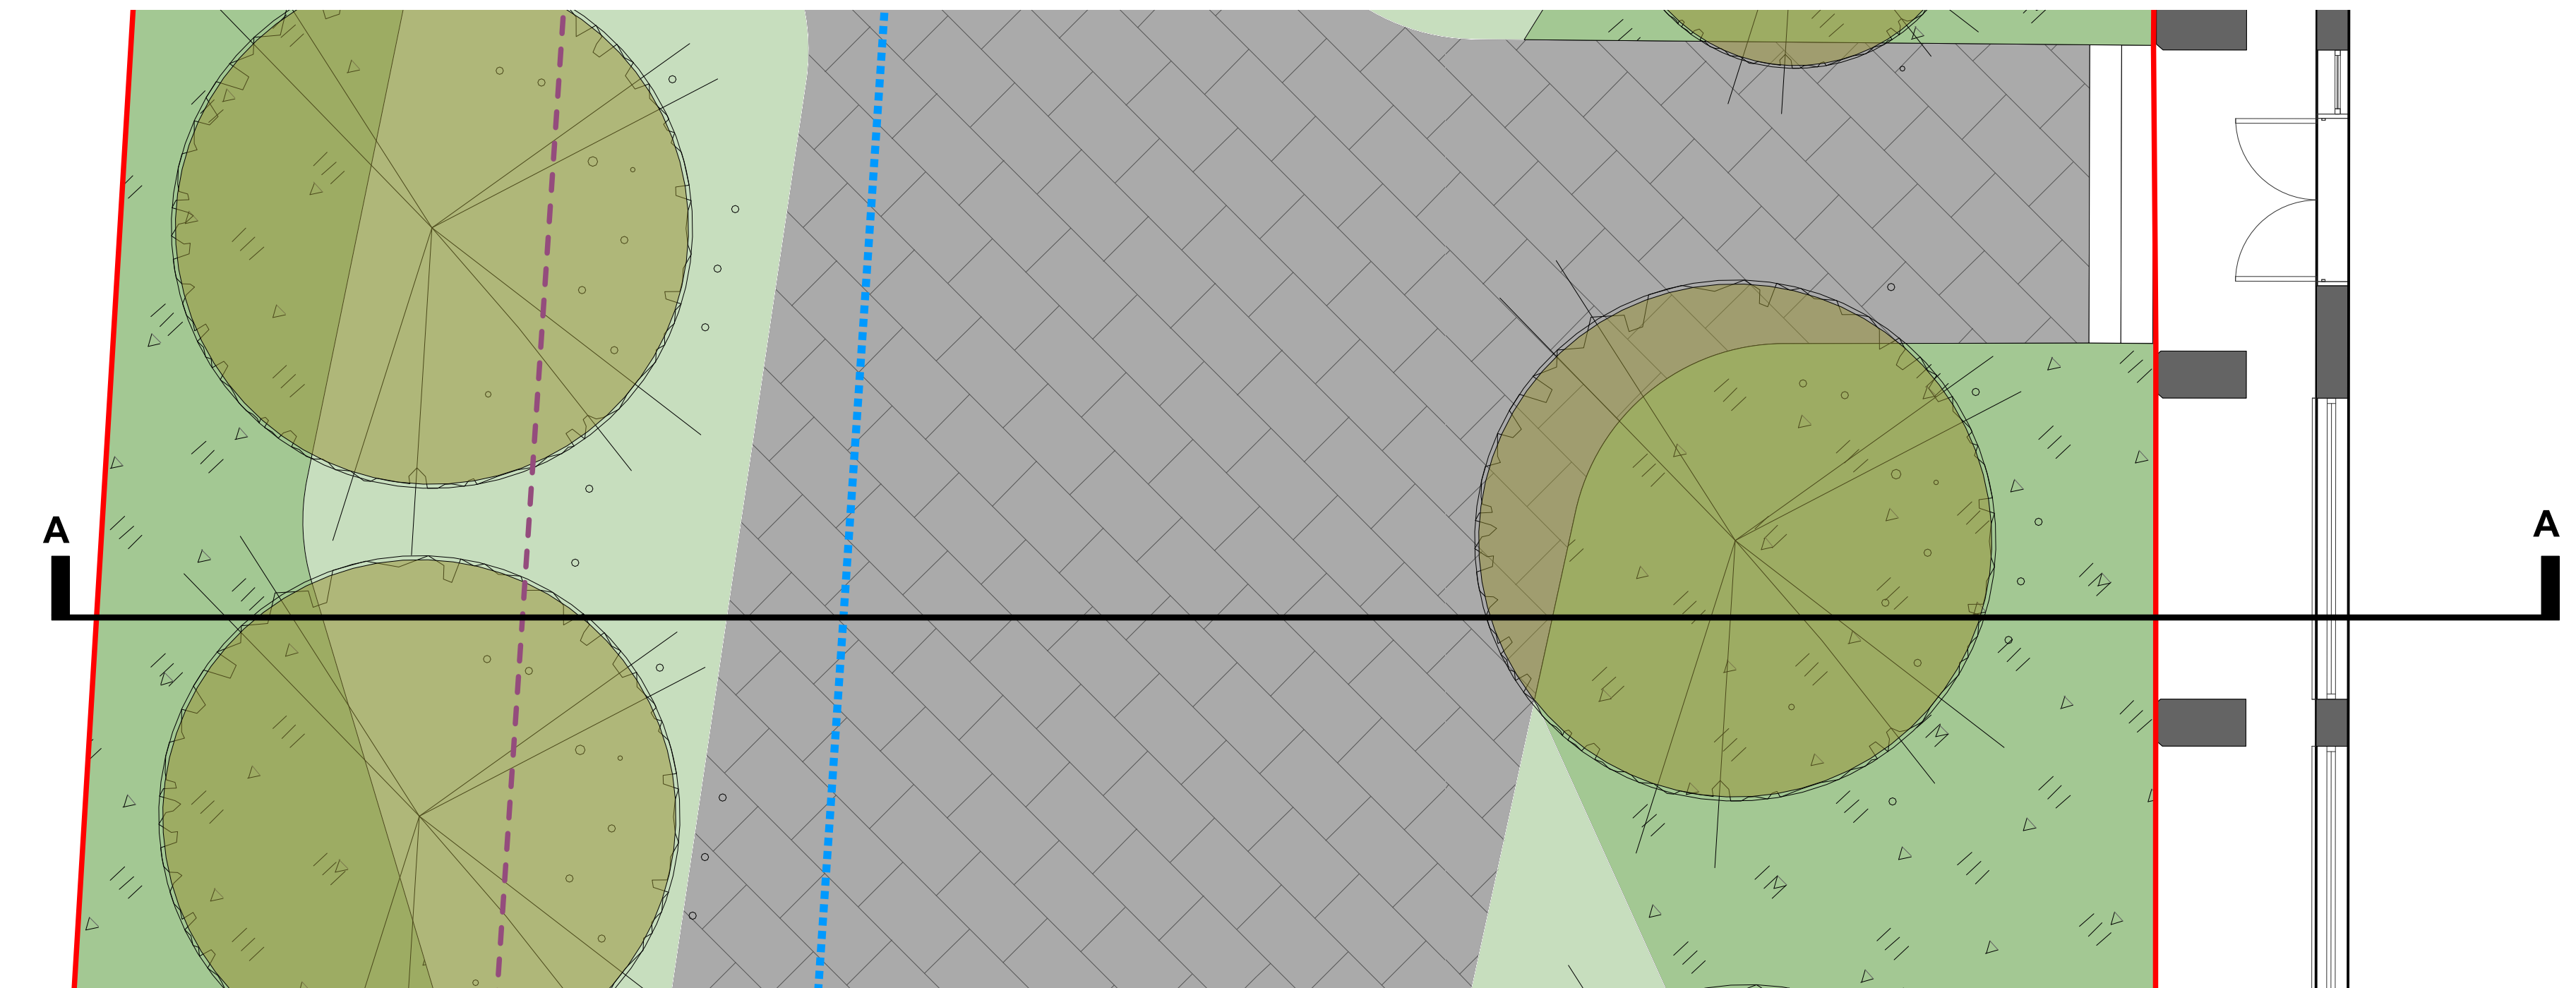

2 **Section AA Plan**
Scale: 1:50

Key

-  Existing ground profile and spot levels -
Refer to engineers existing site levels plan

Note: Proposals finished levels to engineers details

NOTES:

NOT FOR SITE PURPOSES: This drawing is a general arrangement plan only and is not intended for site purposes.

SCALE: Do not scale from this drawing.

SETTING OUT: All setting out, levels, dimensions to be agreed on site. Do not use the information on this drawing without checking all dimensions on site. Any discrepancies between drawings, specifications and site works are to be reported to The Urbanists. Order of construction and setting out is to be agreed on site.

CHECK: This drawing must be the latest revision, read in conjunction with all other drawings, details, specifications and schedules. All dimensions are in millimetres unless otherwise stated. Where and contradiction or uncertainty arises between the drawings and/or the schedule of works, it is the contractor's responsibility to seek verification from The Urbanists before proceeding. No claims will be met by The Urbanists, where the contractor continues work in absence of such confirmation.

No.	Date	By	Revision Notes
P01	15/10/2024	WA	Planning Issue

PROJECT STATUS:
S3 (SUITABLE FOR REVIEW)

theurbanists					
Client	Morgan Sindall				
Project	Port Talbot LUF - Princess Theatre & Riverside				
Title	PRT Cross Sections AA				
Project ID	Organiser	Volume	Level	Type	Role
26CC03	URB	XX	XX	DR	LA
				XX	00601
					P01
					S3
Drawn	WA	Date	17/10/2024	Checked	MJ
					Scale
					1:50@A1
The Urbanists - The Creative Quarter - 8A Morgan Arcade - Cardiff - CF10 1AF					
T: 029 2023 6133 E: info@theurbanists.net W: www.theurbanists.net					
© This drawing is copyright and may not be reproduced in whole or part without written authority.					