



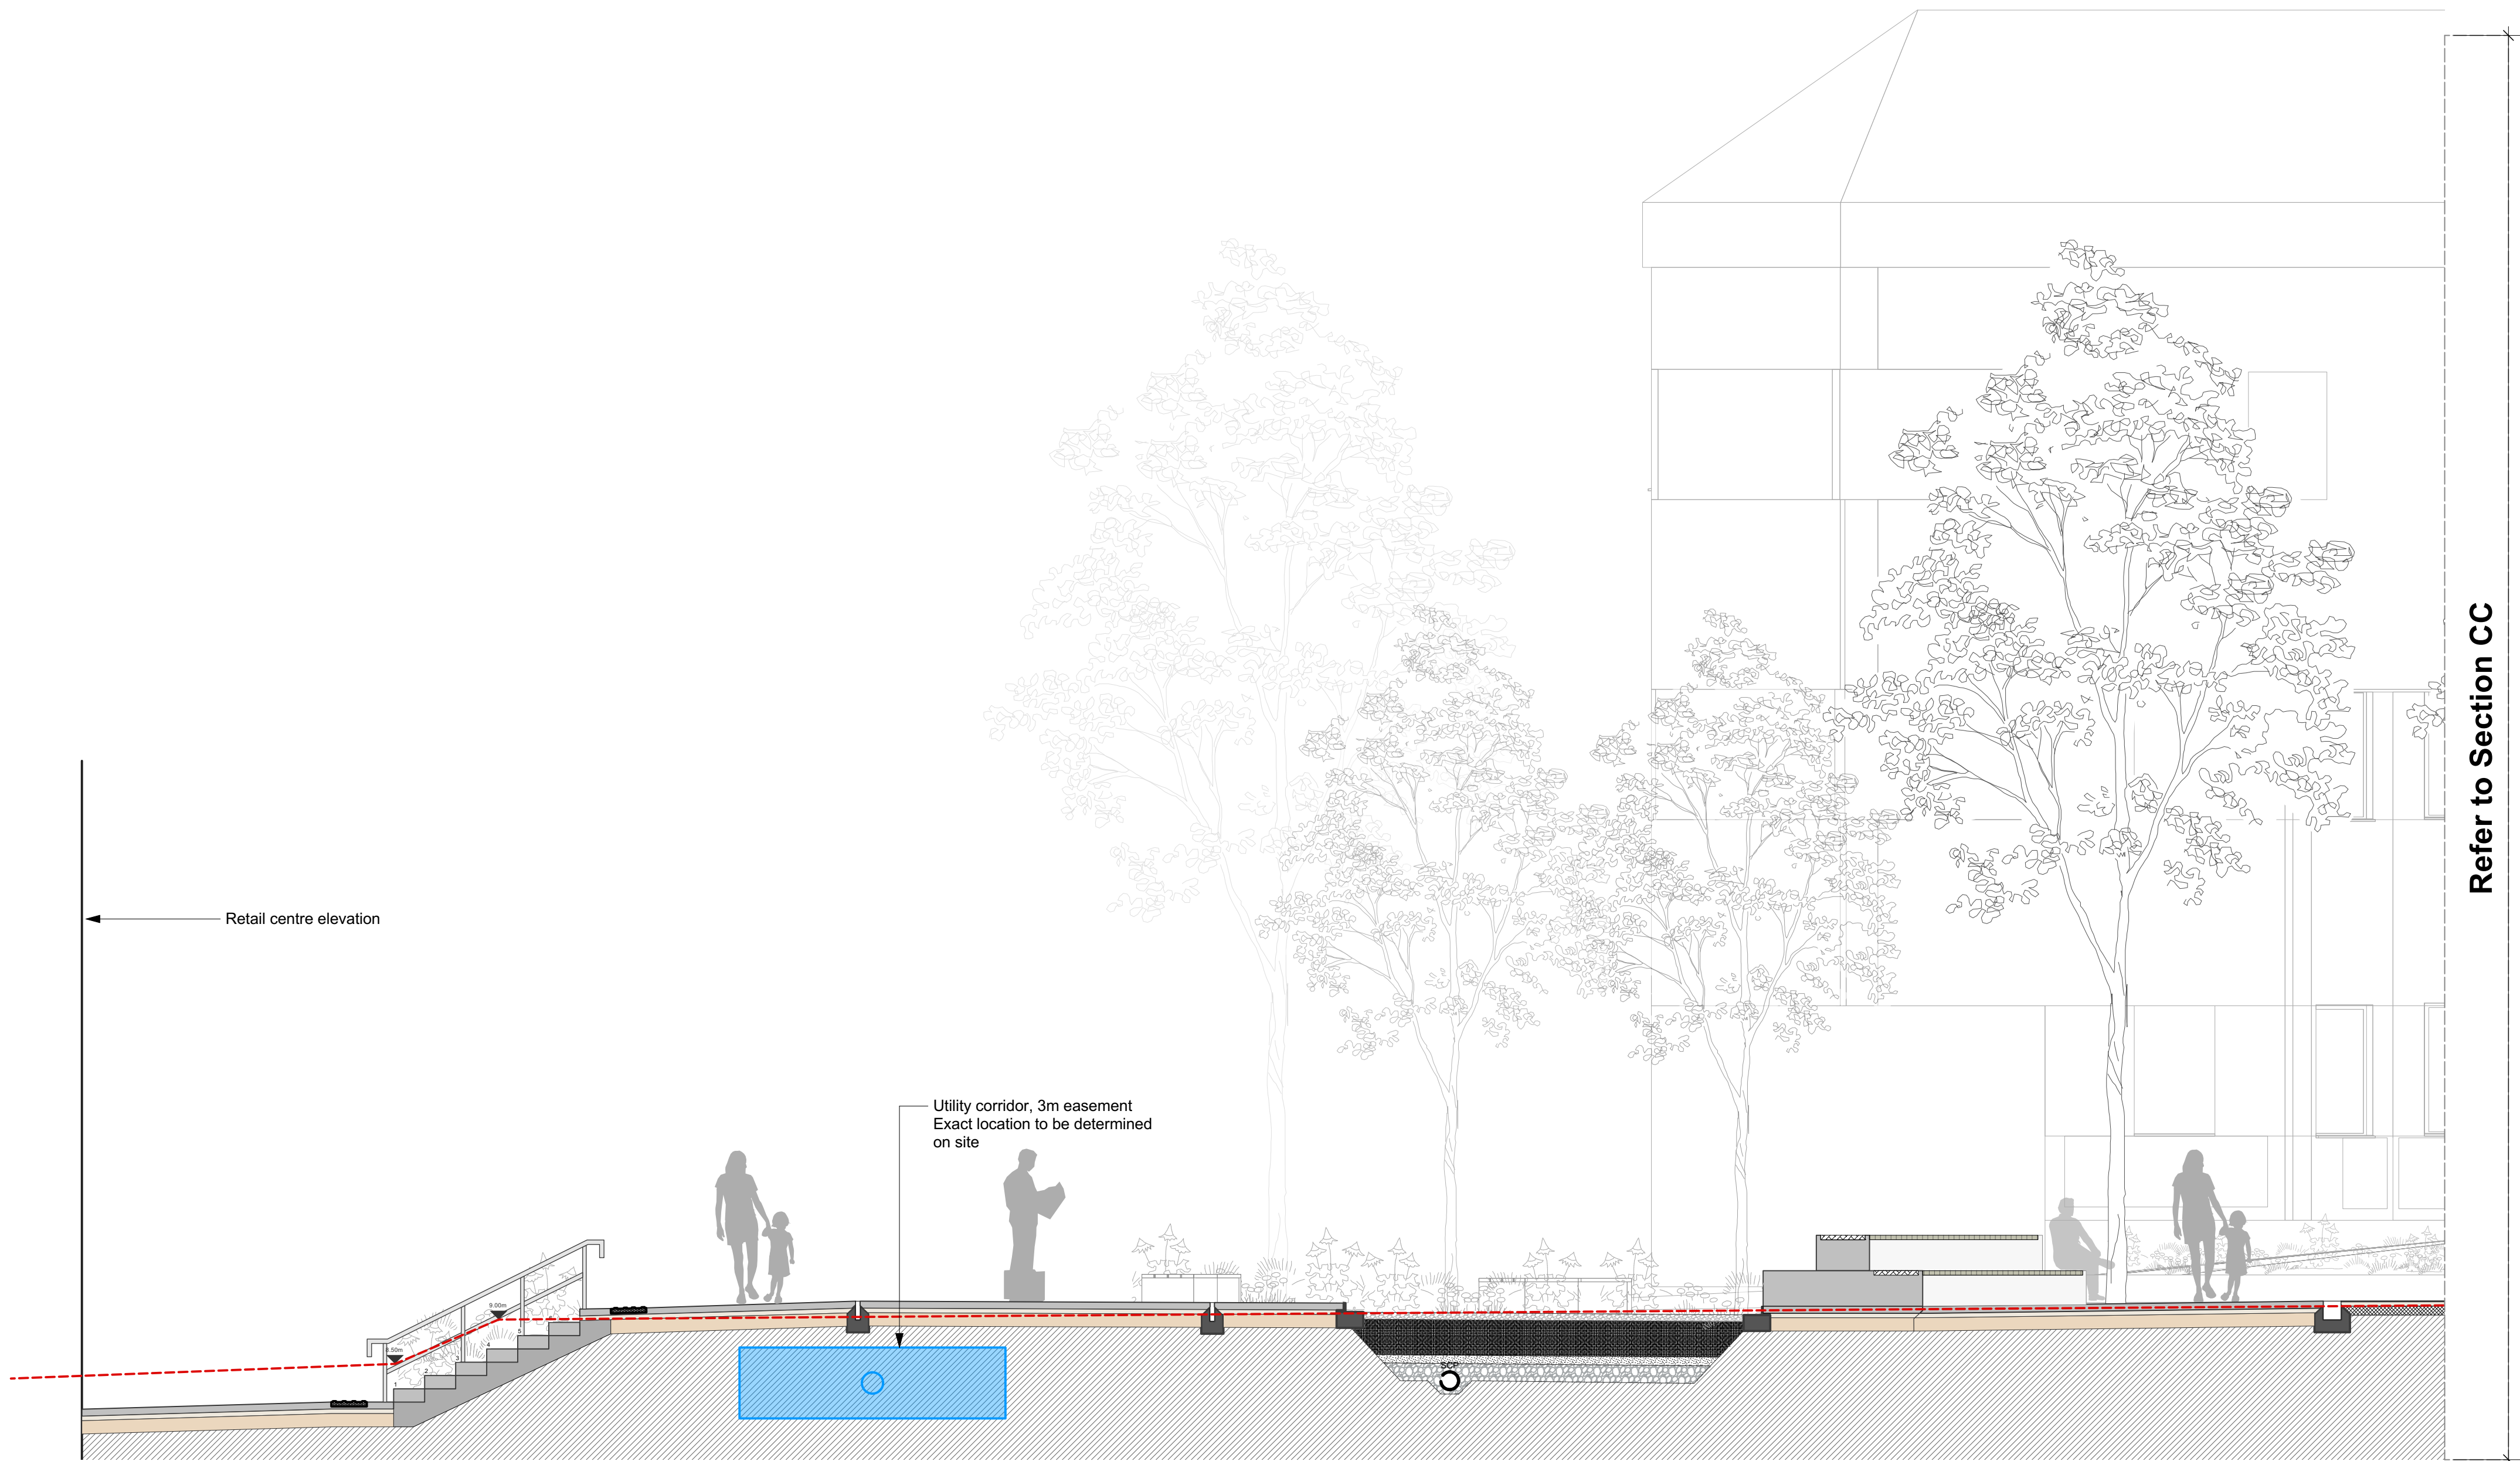

1 Section BB
Scale: 1:50

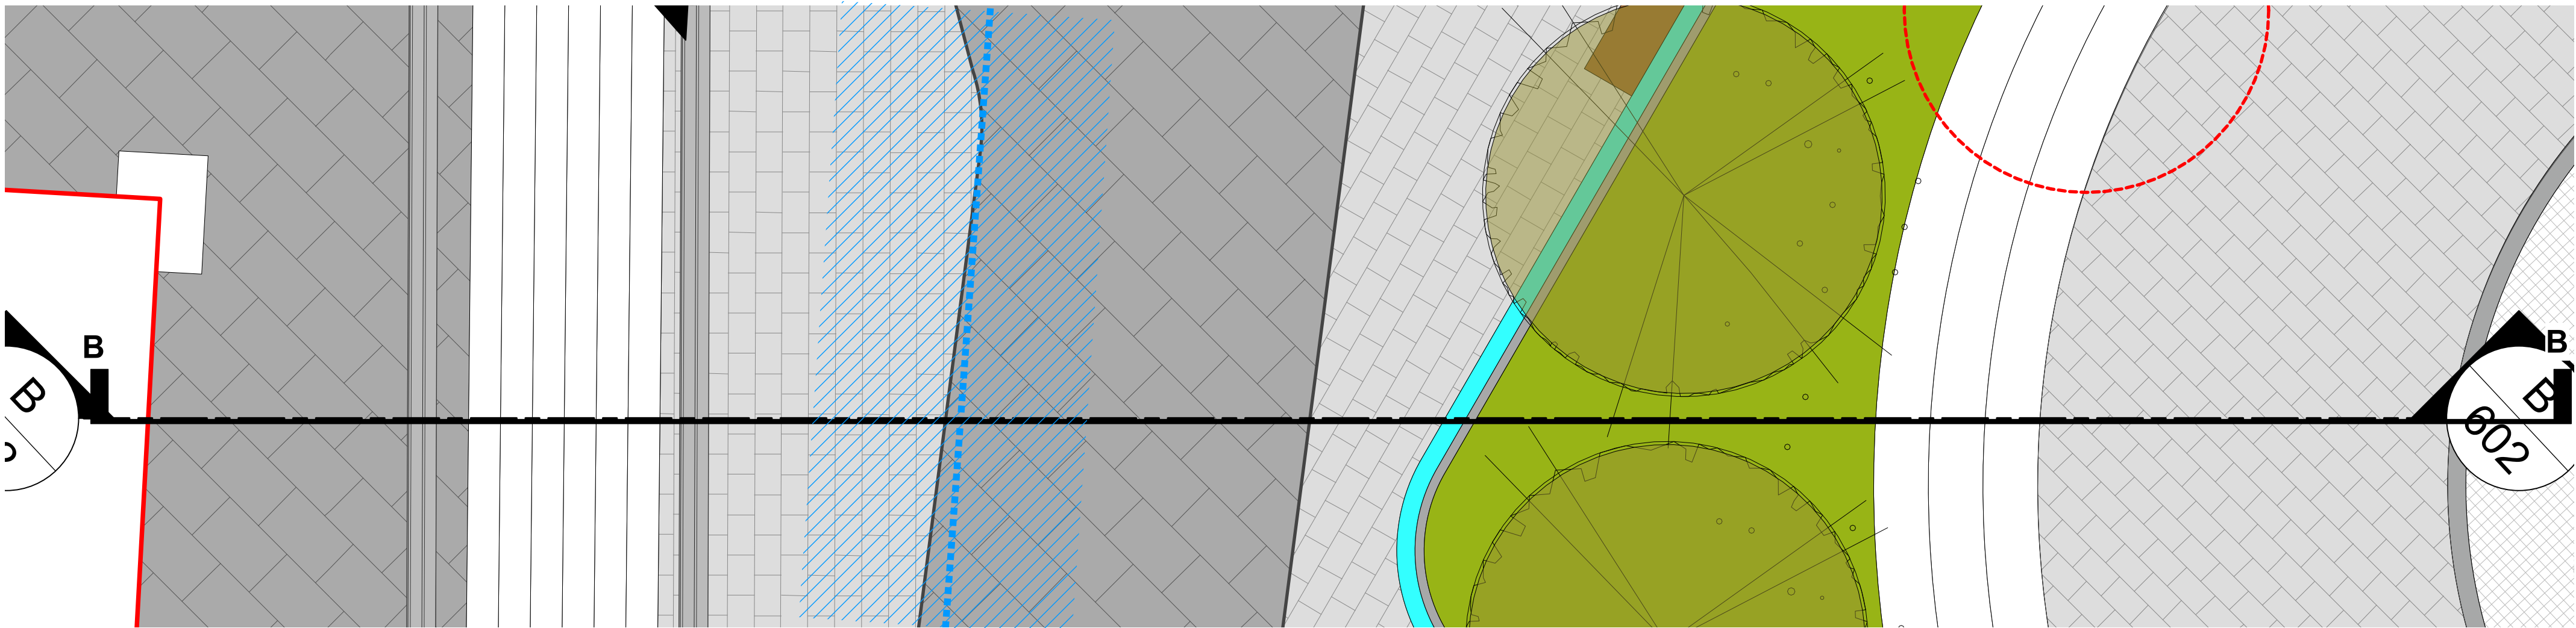

2 Section BB Plan
Scale: 1:50

Key

Existing ground profile and spot levels -
Refer to engineers existing site levels plan

Note: Proposals finished levels to engineers details

NOTES:

NOT FOR SITE PURPOSES: This drawing is a general arrangement plan only and is not intended for site purposes.

SCALE: Do not scale from this drawing.

SETTING OUT: All setting out, levels, dimensions to be agreed on site. Do not use the information on this drawing without checking all dimensions on site. Any discrepancies between drawings, specifications and site works are to be reported to The Urbanists. Order of construction and setting out is to be agreed on site.

CHECK: This drawing must be the latest revision, read in conjunction with all other drawings, details, specifications and schedules. All dimensions are in millimetres unless otherwise stated. Where and contradiction or uncertainty arises between the drawings and/or the schedule of works, it is the contractor's responsibility to seek verification from The Urbanists before proceeding. No claims will be met by The Urbanists, where the contractor continues work in absence of such confirmation.

No.	Date	By	Revision Notes
P01	15/10/2024	WA	Planning Issue

PROJECT STATUS:

S3 (SUITABLE FOR REVIEW)

theurbanists

Client

Morgan Sindall

Project

Port Talbot LUF - Princess Theatre & Riverside

Title

PRT Cross Sections BB

Project ID

26CC03

Organiser

URB

Volume

XX

Level

XX

Role

DR

Class.

LA

Dwg

00602

Rev

P01

Status

S3

Drawn

WA

Date

17/10/2024

Checked

MJ

Scale

1:50@A1

The Urbanists

- The Creative Quarter

- 8A Morgan Arcade

- Cardiff

- CF10 1AF

T: 029 2023 6133

E: info@theurbanists.net

W: www.theurbanists.net

© This drawing is copyright and may not be reproduced in whole or part without written authority.