


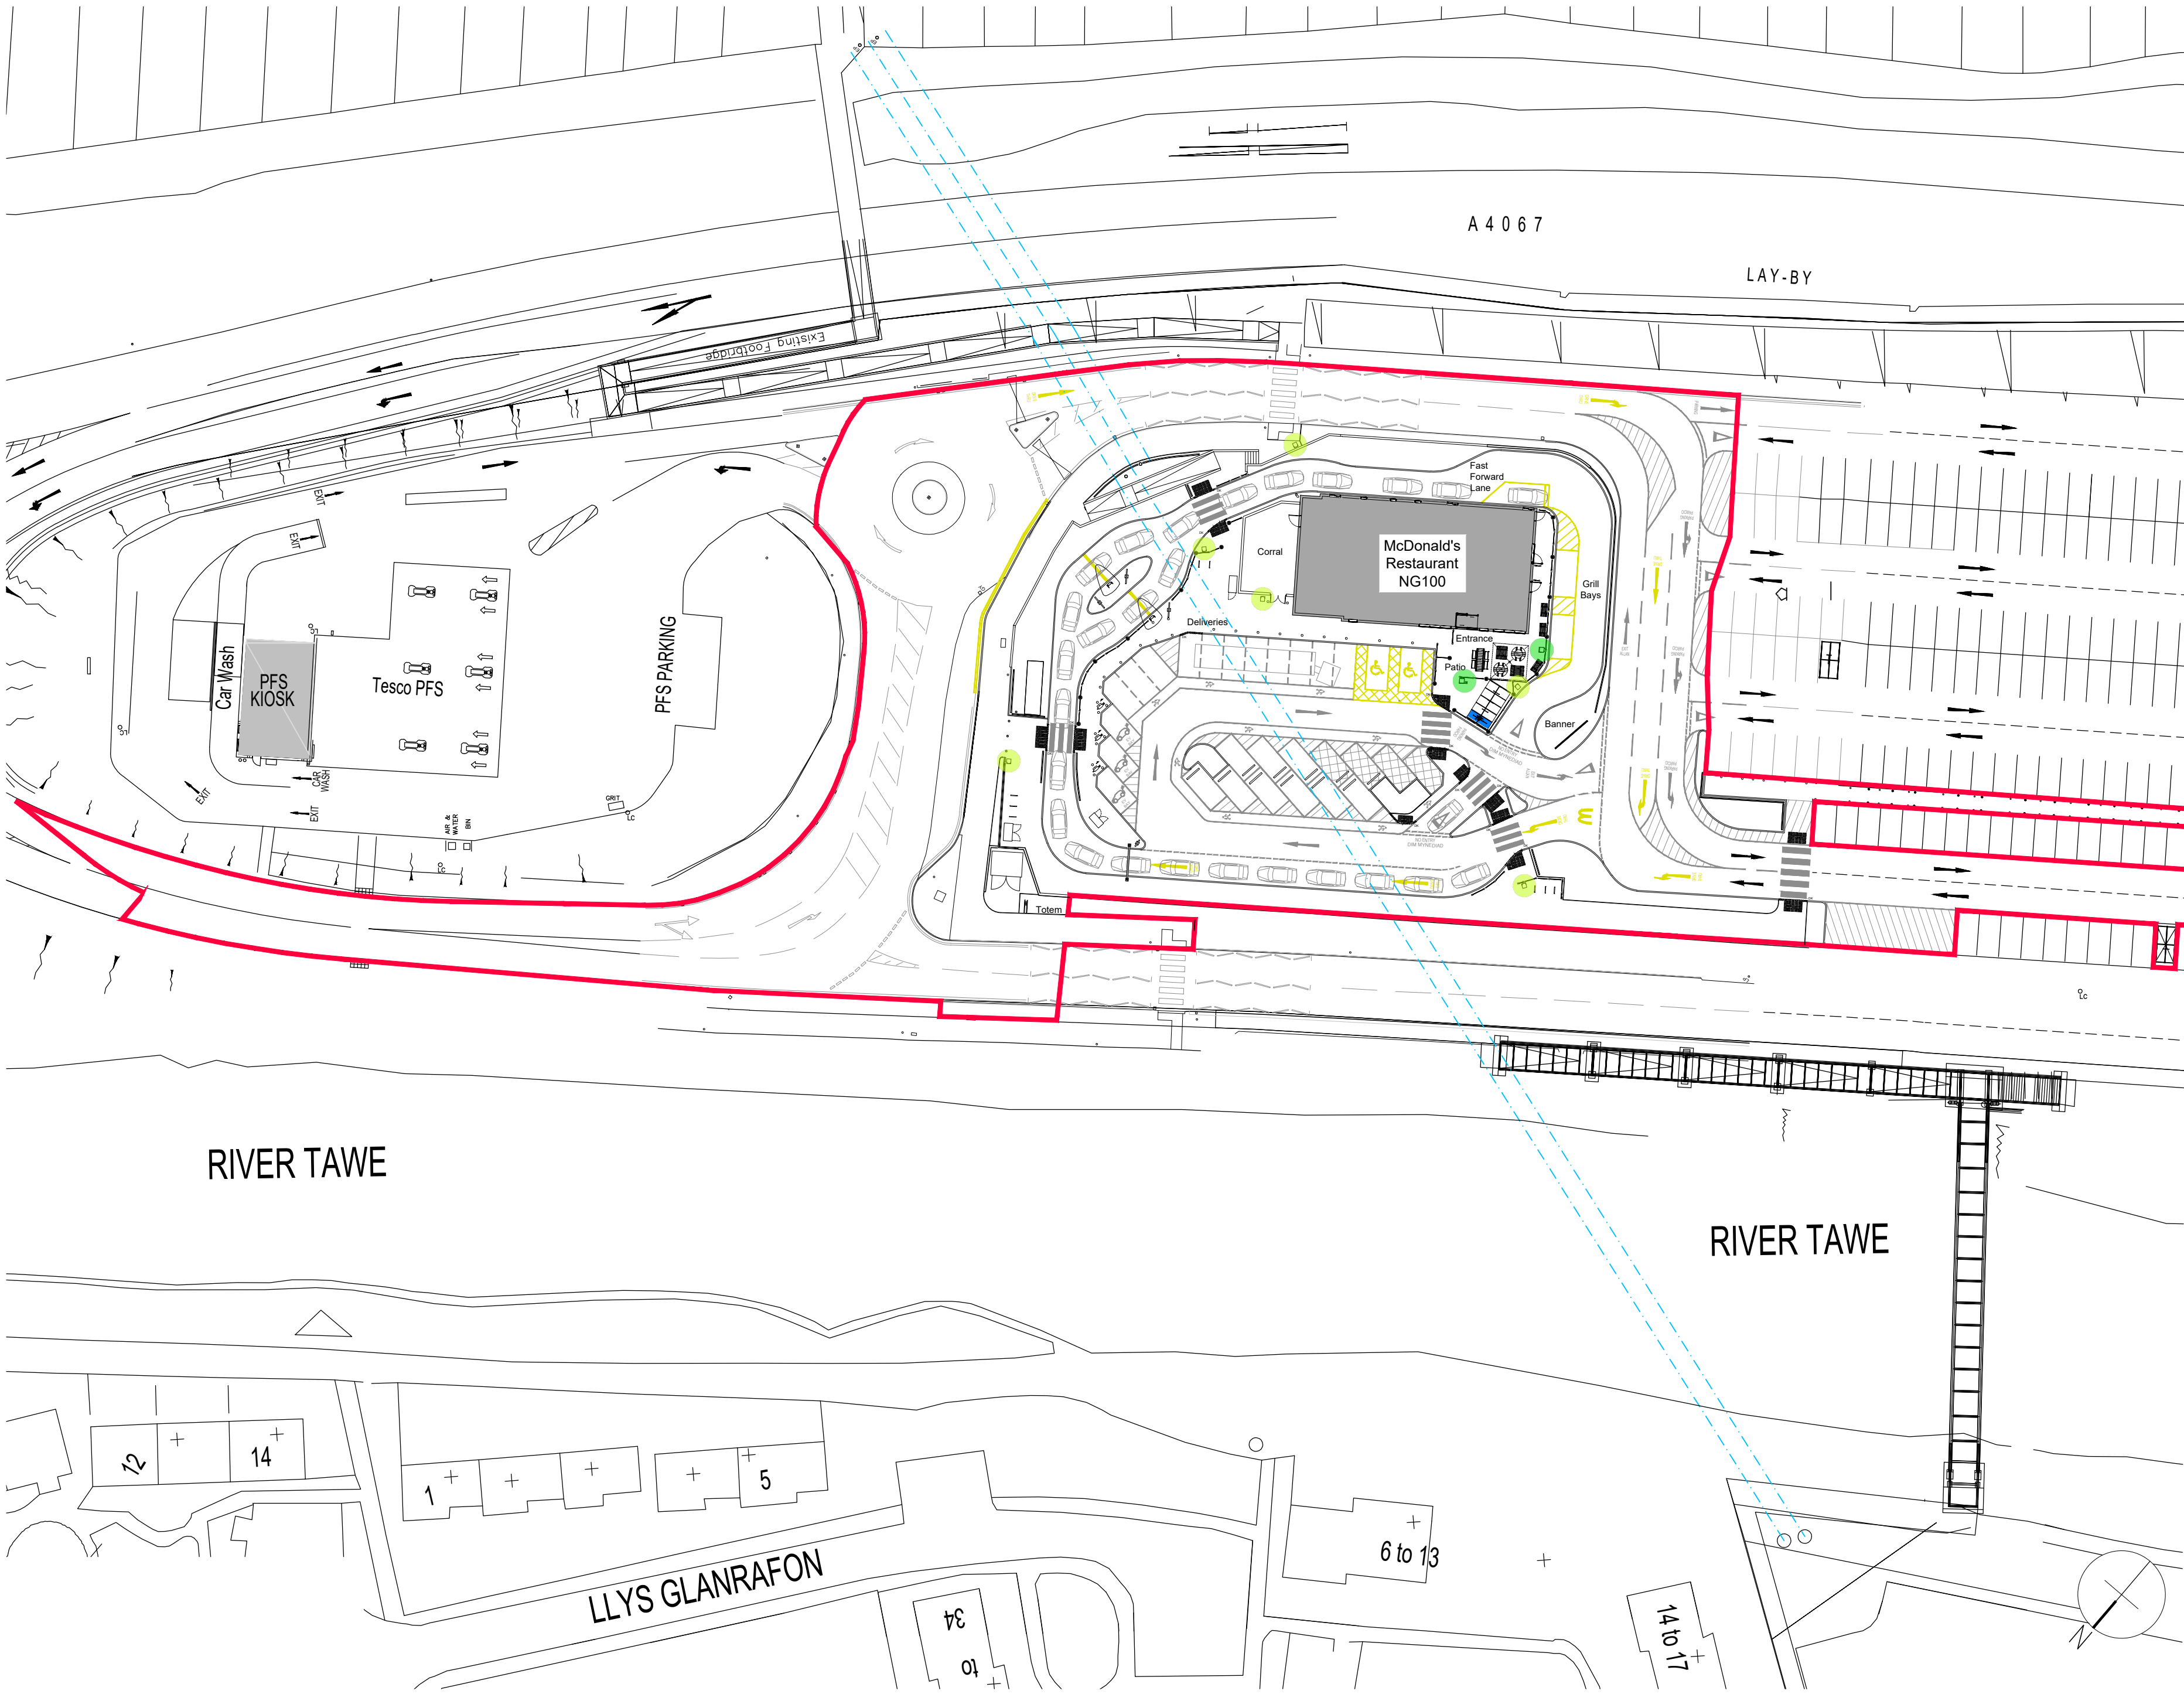

Notes:
All drawings to be read in conjunction with all other drawings as noted on issue sheet.

Application Boundary

-  **Euroline 3 Aubrilam Dust Bin & "Tidy Man" Sticker**
548mm x 650mm x 1400mm high
Italian walnut side panels with vertical wood grain direction; stainless bin flap & electrogalvanised powder coated steel door & top panels RAL 7022
(2No. located within McDonald's patio area)
-  **Glasdon Combo Delta Large Aperture Litter Bin**
530mm x 470mm x 1550mm high.
Durapol bin body & stainless steel internal sack retention system.
Bin body & door colour in black.
(6No. located beyond McDonald's patio area)

B	23.10.24	Bin positions adjusted to latest Planning Officer comments.	DM	-
A	21.10.24	Bin positions adjusted to latest Planning Officer comments.	DM	-
REV.	DATE	DESCRIPTION	BY	CHECKED

GENERAL NOTES:
All works are to be undertaken in accordance with the Building Regulations and the latest British Standards.
All proprietary materials and products are to be used strictly in accordance with the manufacturer's recommendations.
All dimensions to be checked on site prior to construction.
All risks assessed to comply with the designer's responsibility under the Construction (Design Management) Regulations 2015.

PROPOSED DEVELOPMENT AT:
Tesco, Gwyn's Drift, Pontardawe
SWANSEA SA8 3AZ

ON BEHALF OF :-
McDonald's Restaurants Ltd

DRAWING TITLE :-
Site Layout Plan
showing Litter Bin Locations

NG100