


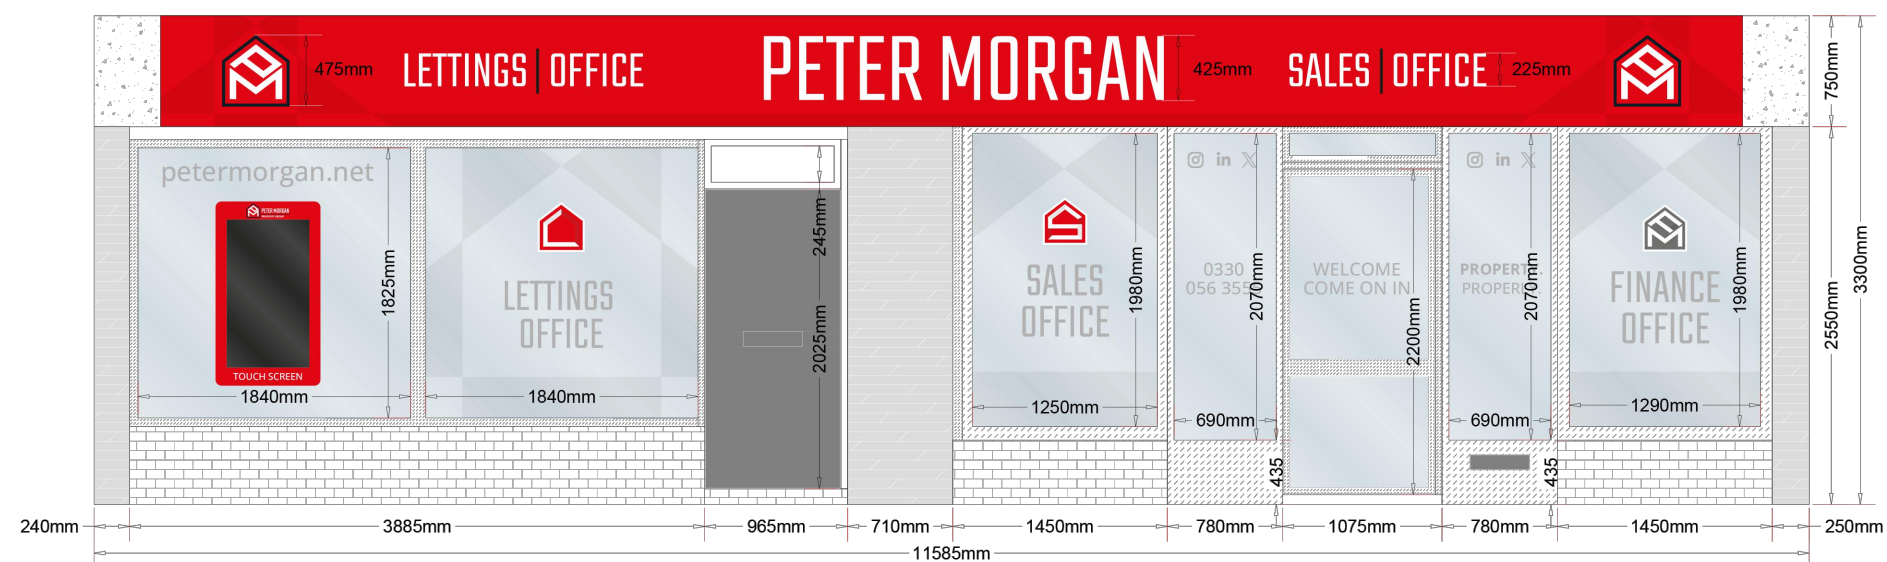

SCALE BAR 1:50
100 500 1m

Morgan's Neath

SIGNAGE

Peter Morgan Estate & Letting Agents Neath

35 Windsor Rd, Neath SA11 1NB

R. LANCASTER

1:50@A3 ©2024

