



- NOTES
1. THIS IS A CAD DRAWING AND SHOULD NOT BE AMENDED BY HAND.
 2. All dimensions in millimeters unless otherwise stated.
 3. Any errors or omissions to be reported to the Designer.

Rev	Date	Details	Dr	Ch	Ap
C	14.08.24	Highway layout amended following site visit	CC	CC	CC
B	23.05.24	Highway layout amended to exclude private Scale added to drawing	CC	CC	CC
A	12.03.24	Carriageway access lane widened to 5.5m and visibility splays increased following LHA comments	CC	CC	CC

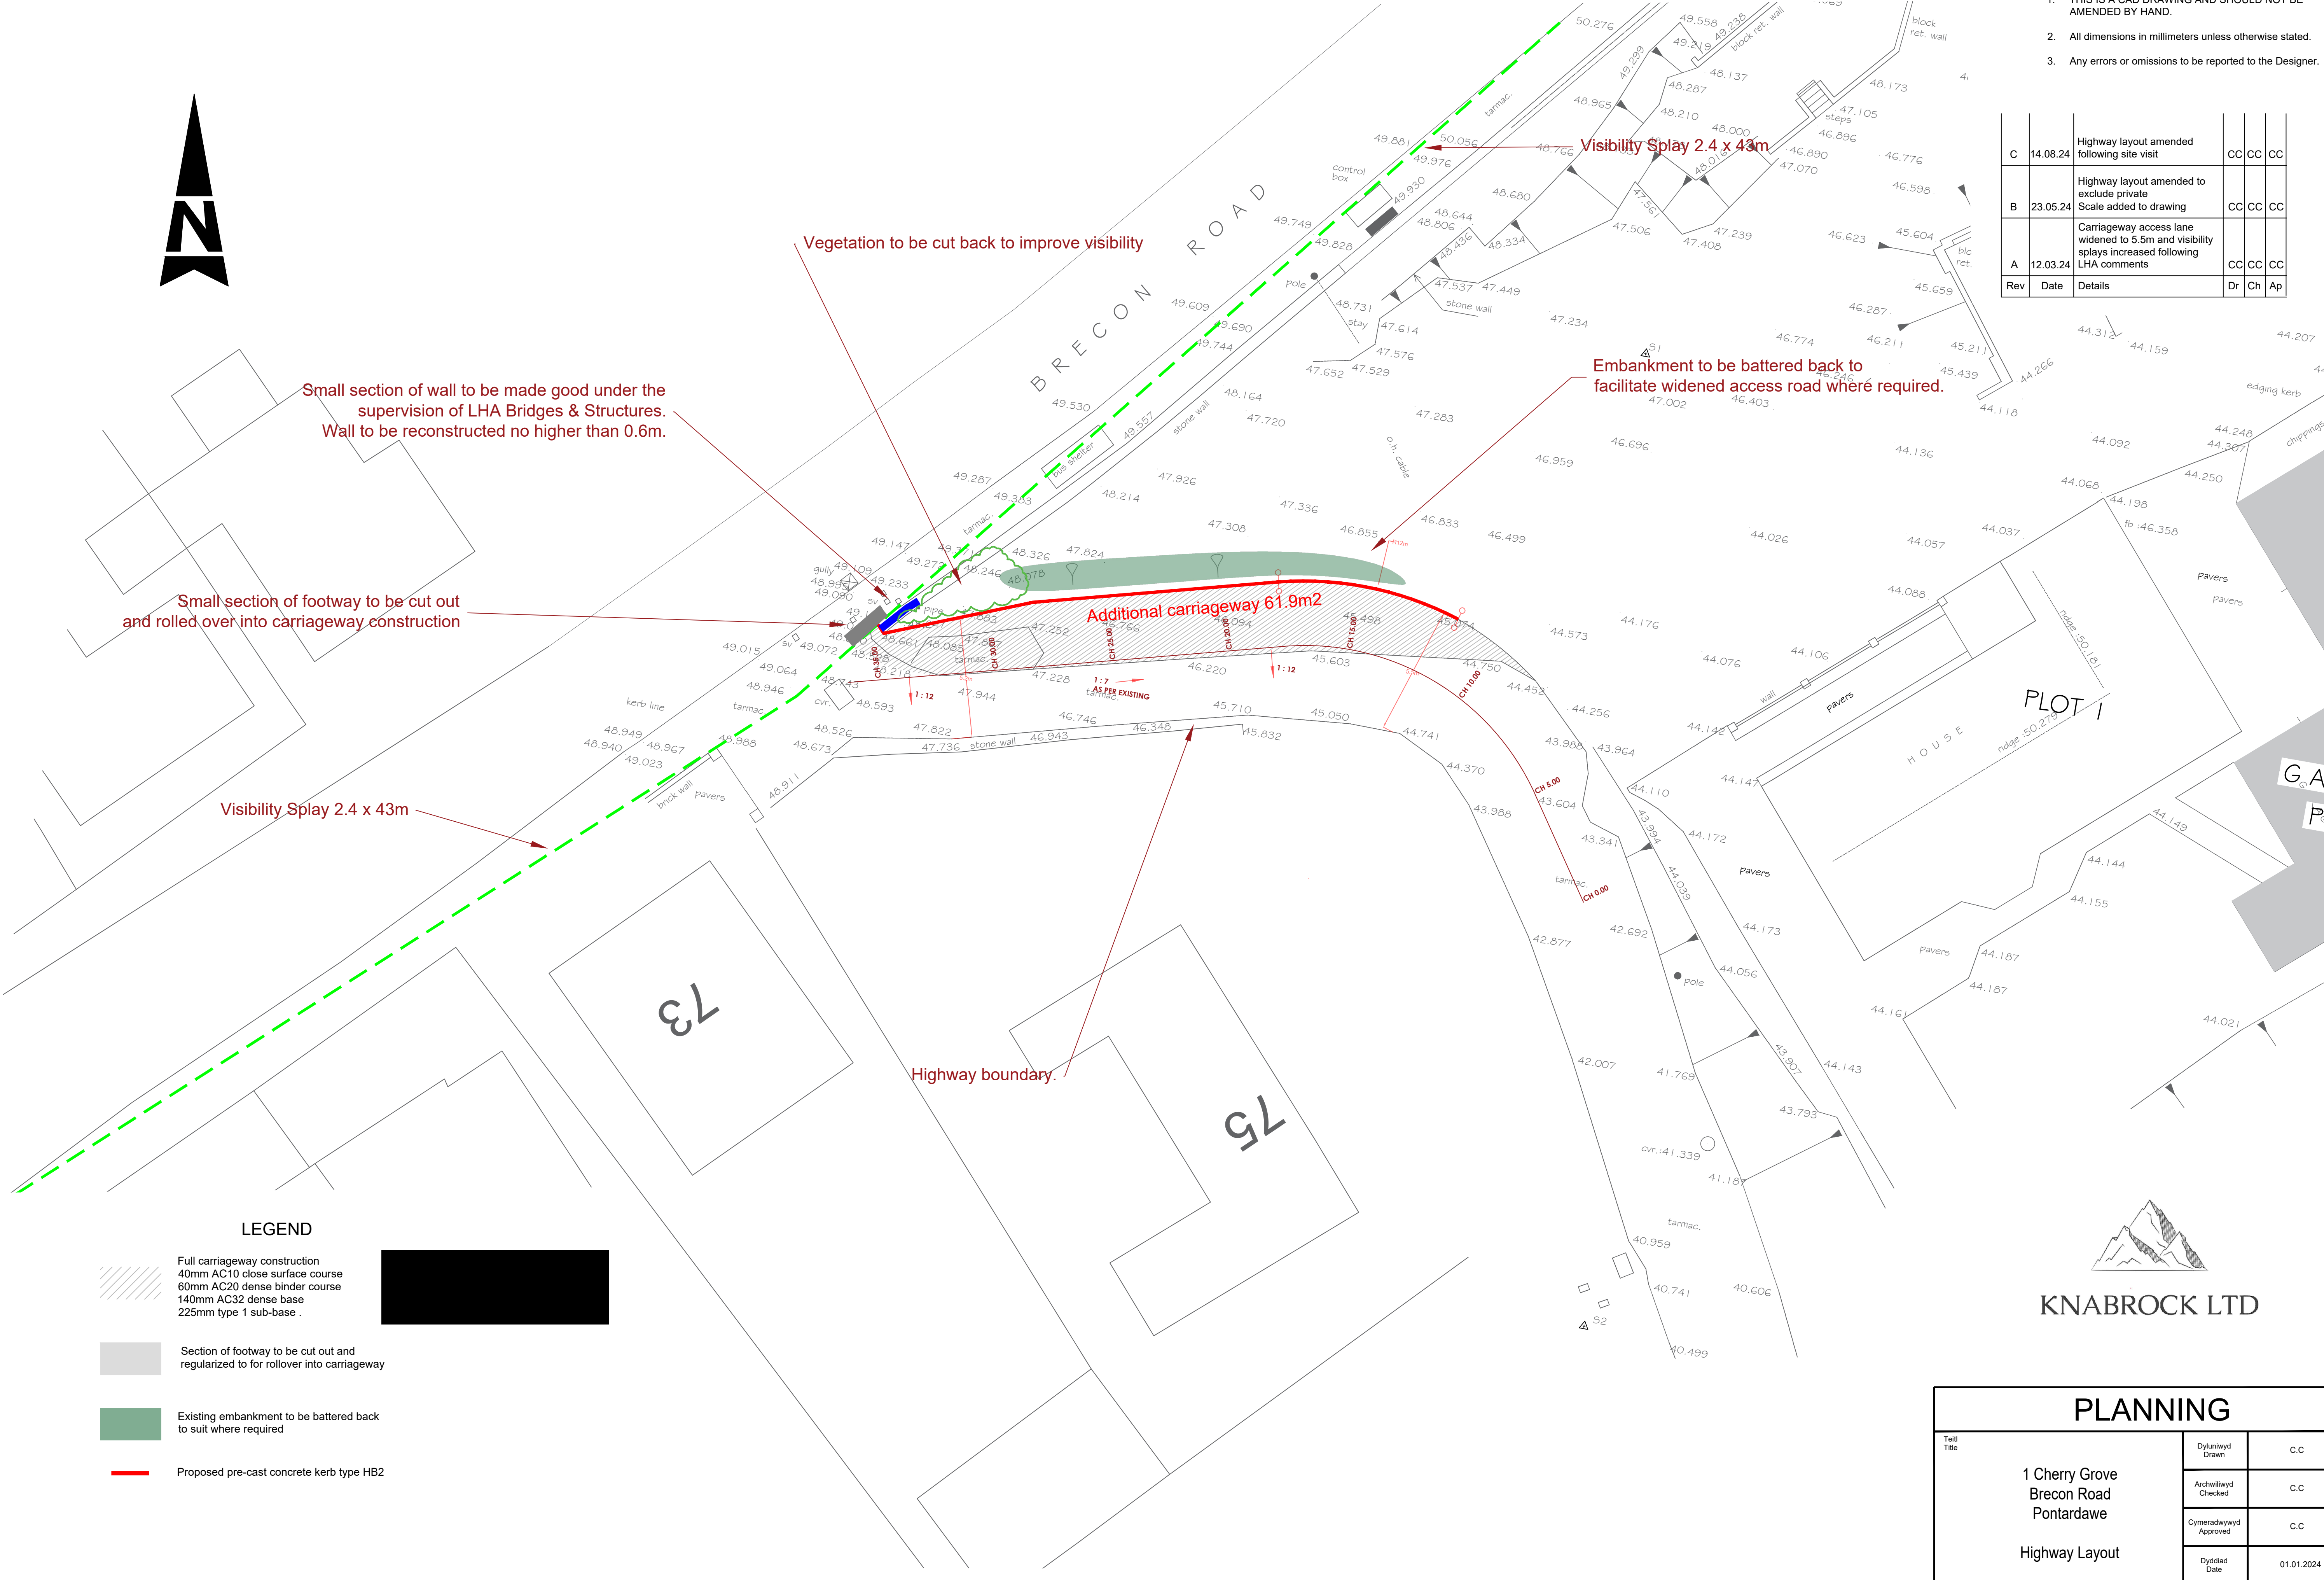

LEGEND

- Full carriageway construction
40mm AC10 close surface course
60mm AC20 dense binder course
140mm AC32 dense base
225mm type 1 sub-base .
- Section of footway to be cut out and regularized to for rollover into carriageway
- Existing embankment to be battered back to suit where required
- Proposed pre-cast concrete kerb type HB2

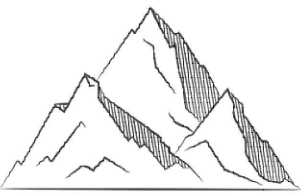

KNABROCK LTD

PLANNING

1 Cherry Grove Brecon Road Pontardawe Highway Layout	Tell Title	Dylunwyd Drawn	C.C
		Archwilwyd Checked	C.C
		Cymeradwyd Approved	C.C
		Dyddiad Date	01.01.2024
Drawing No.	HL_01	Rev. D	Graddfa Scale
			1:125