
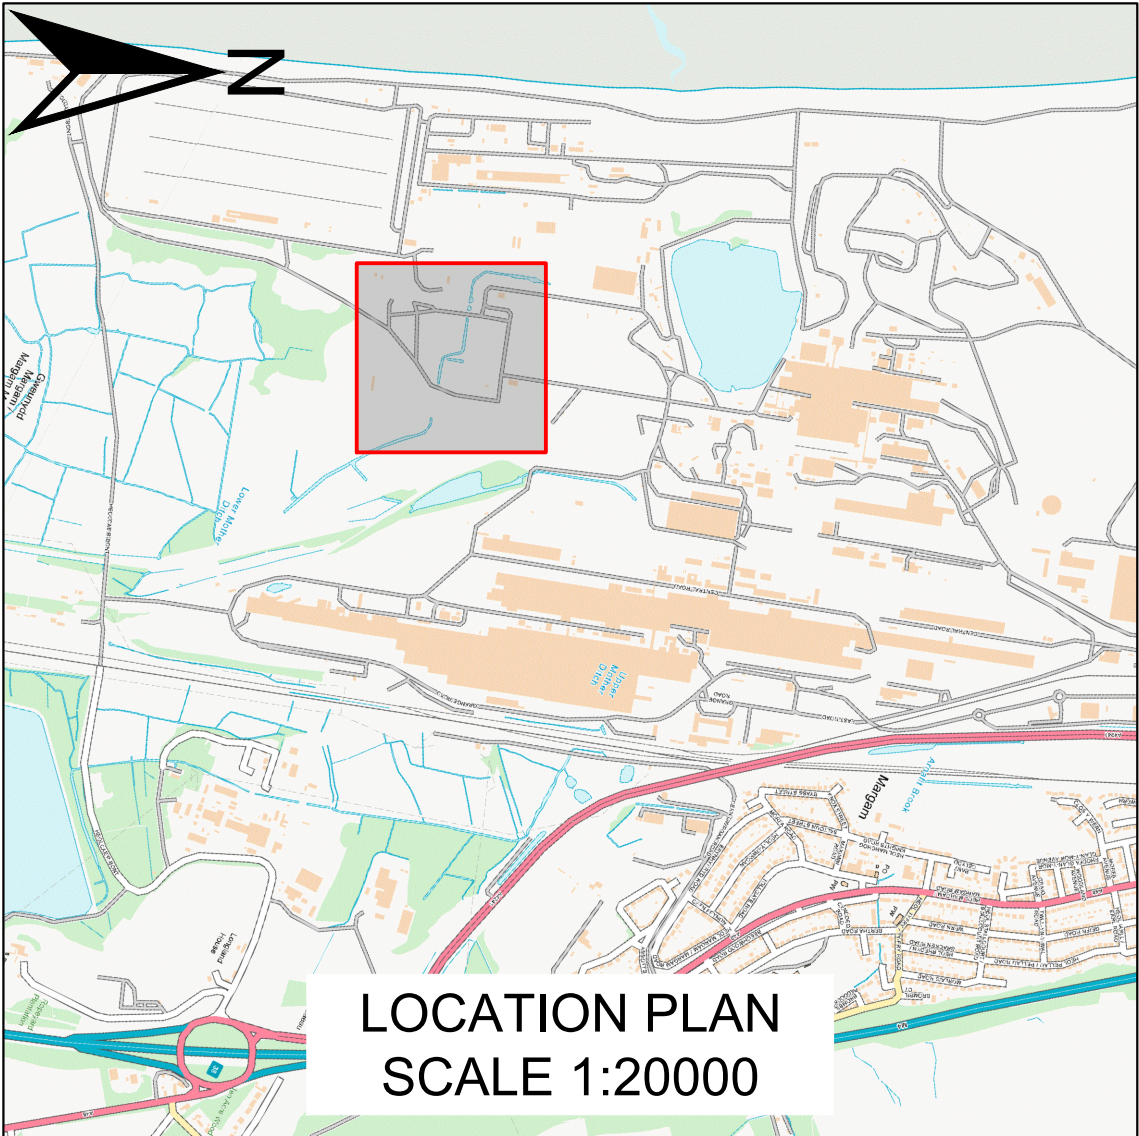
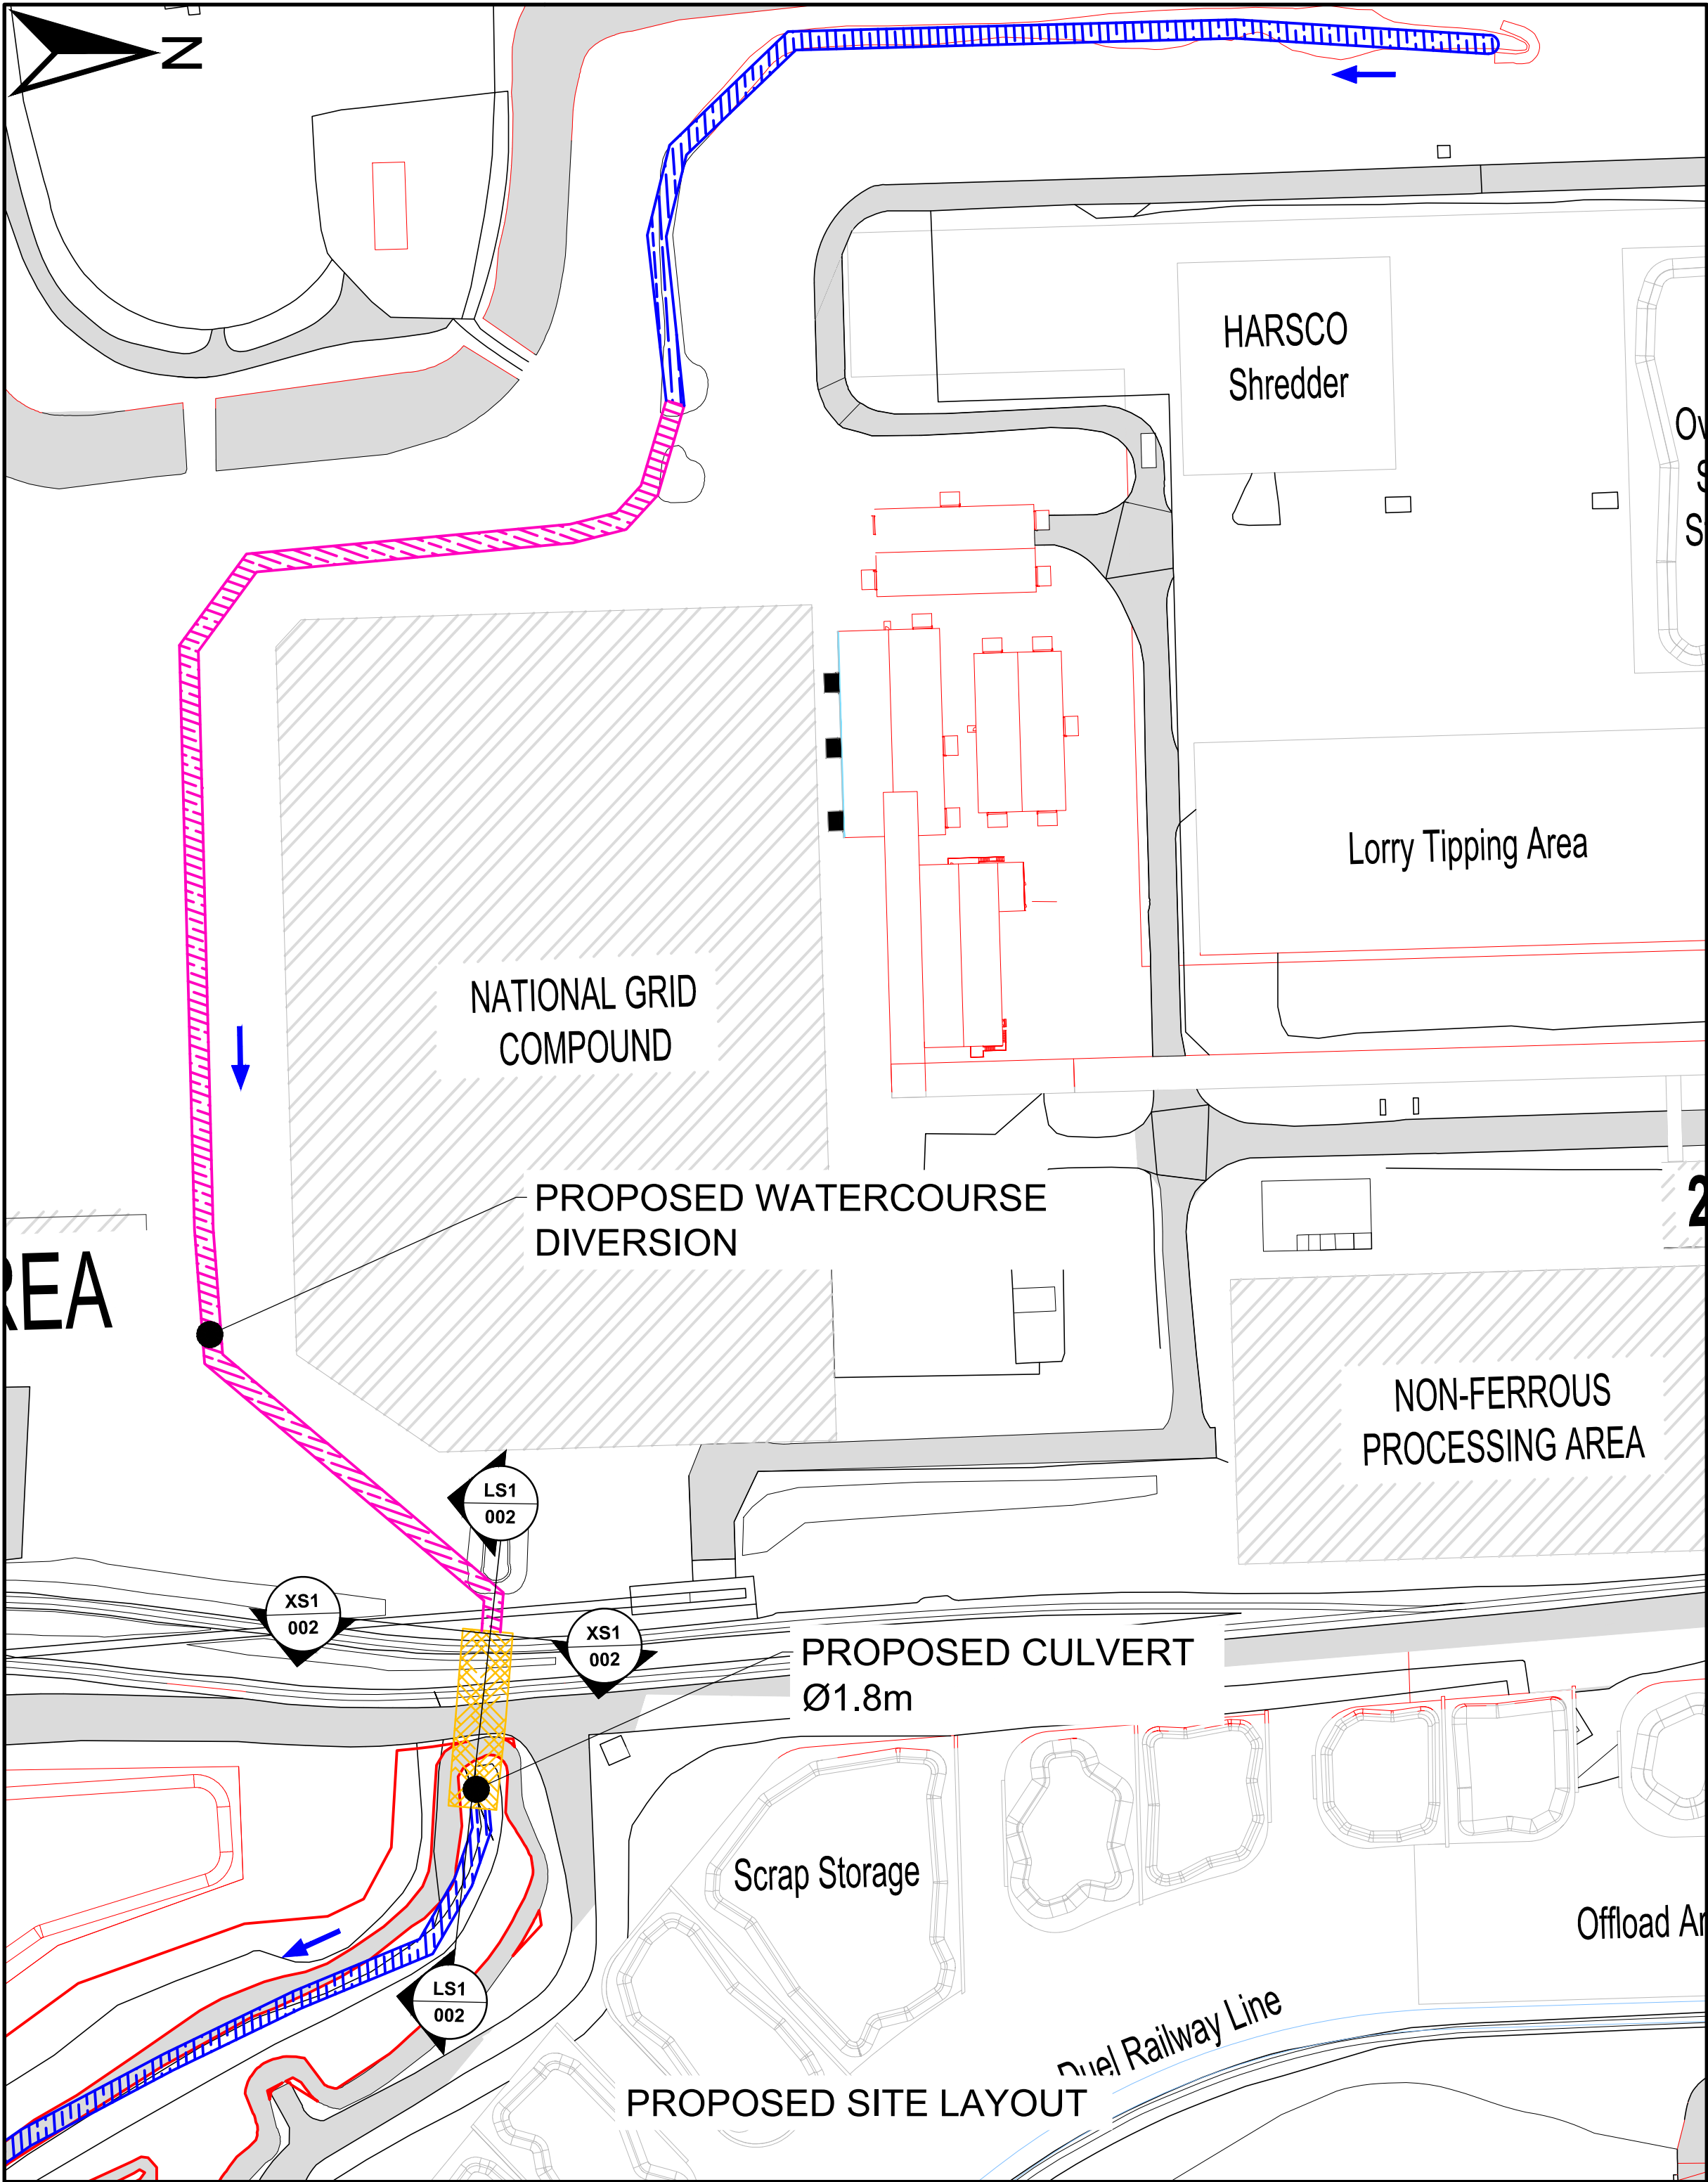


ES Figure 9.12

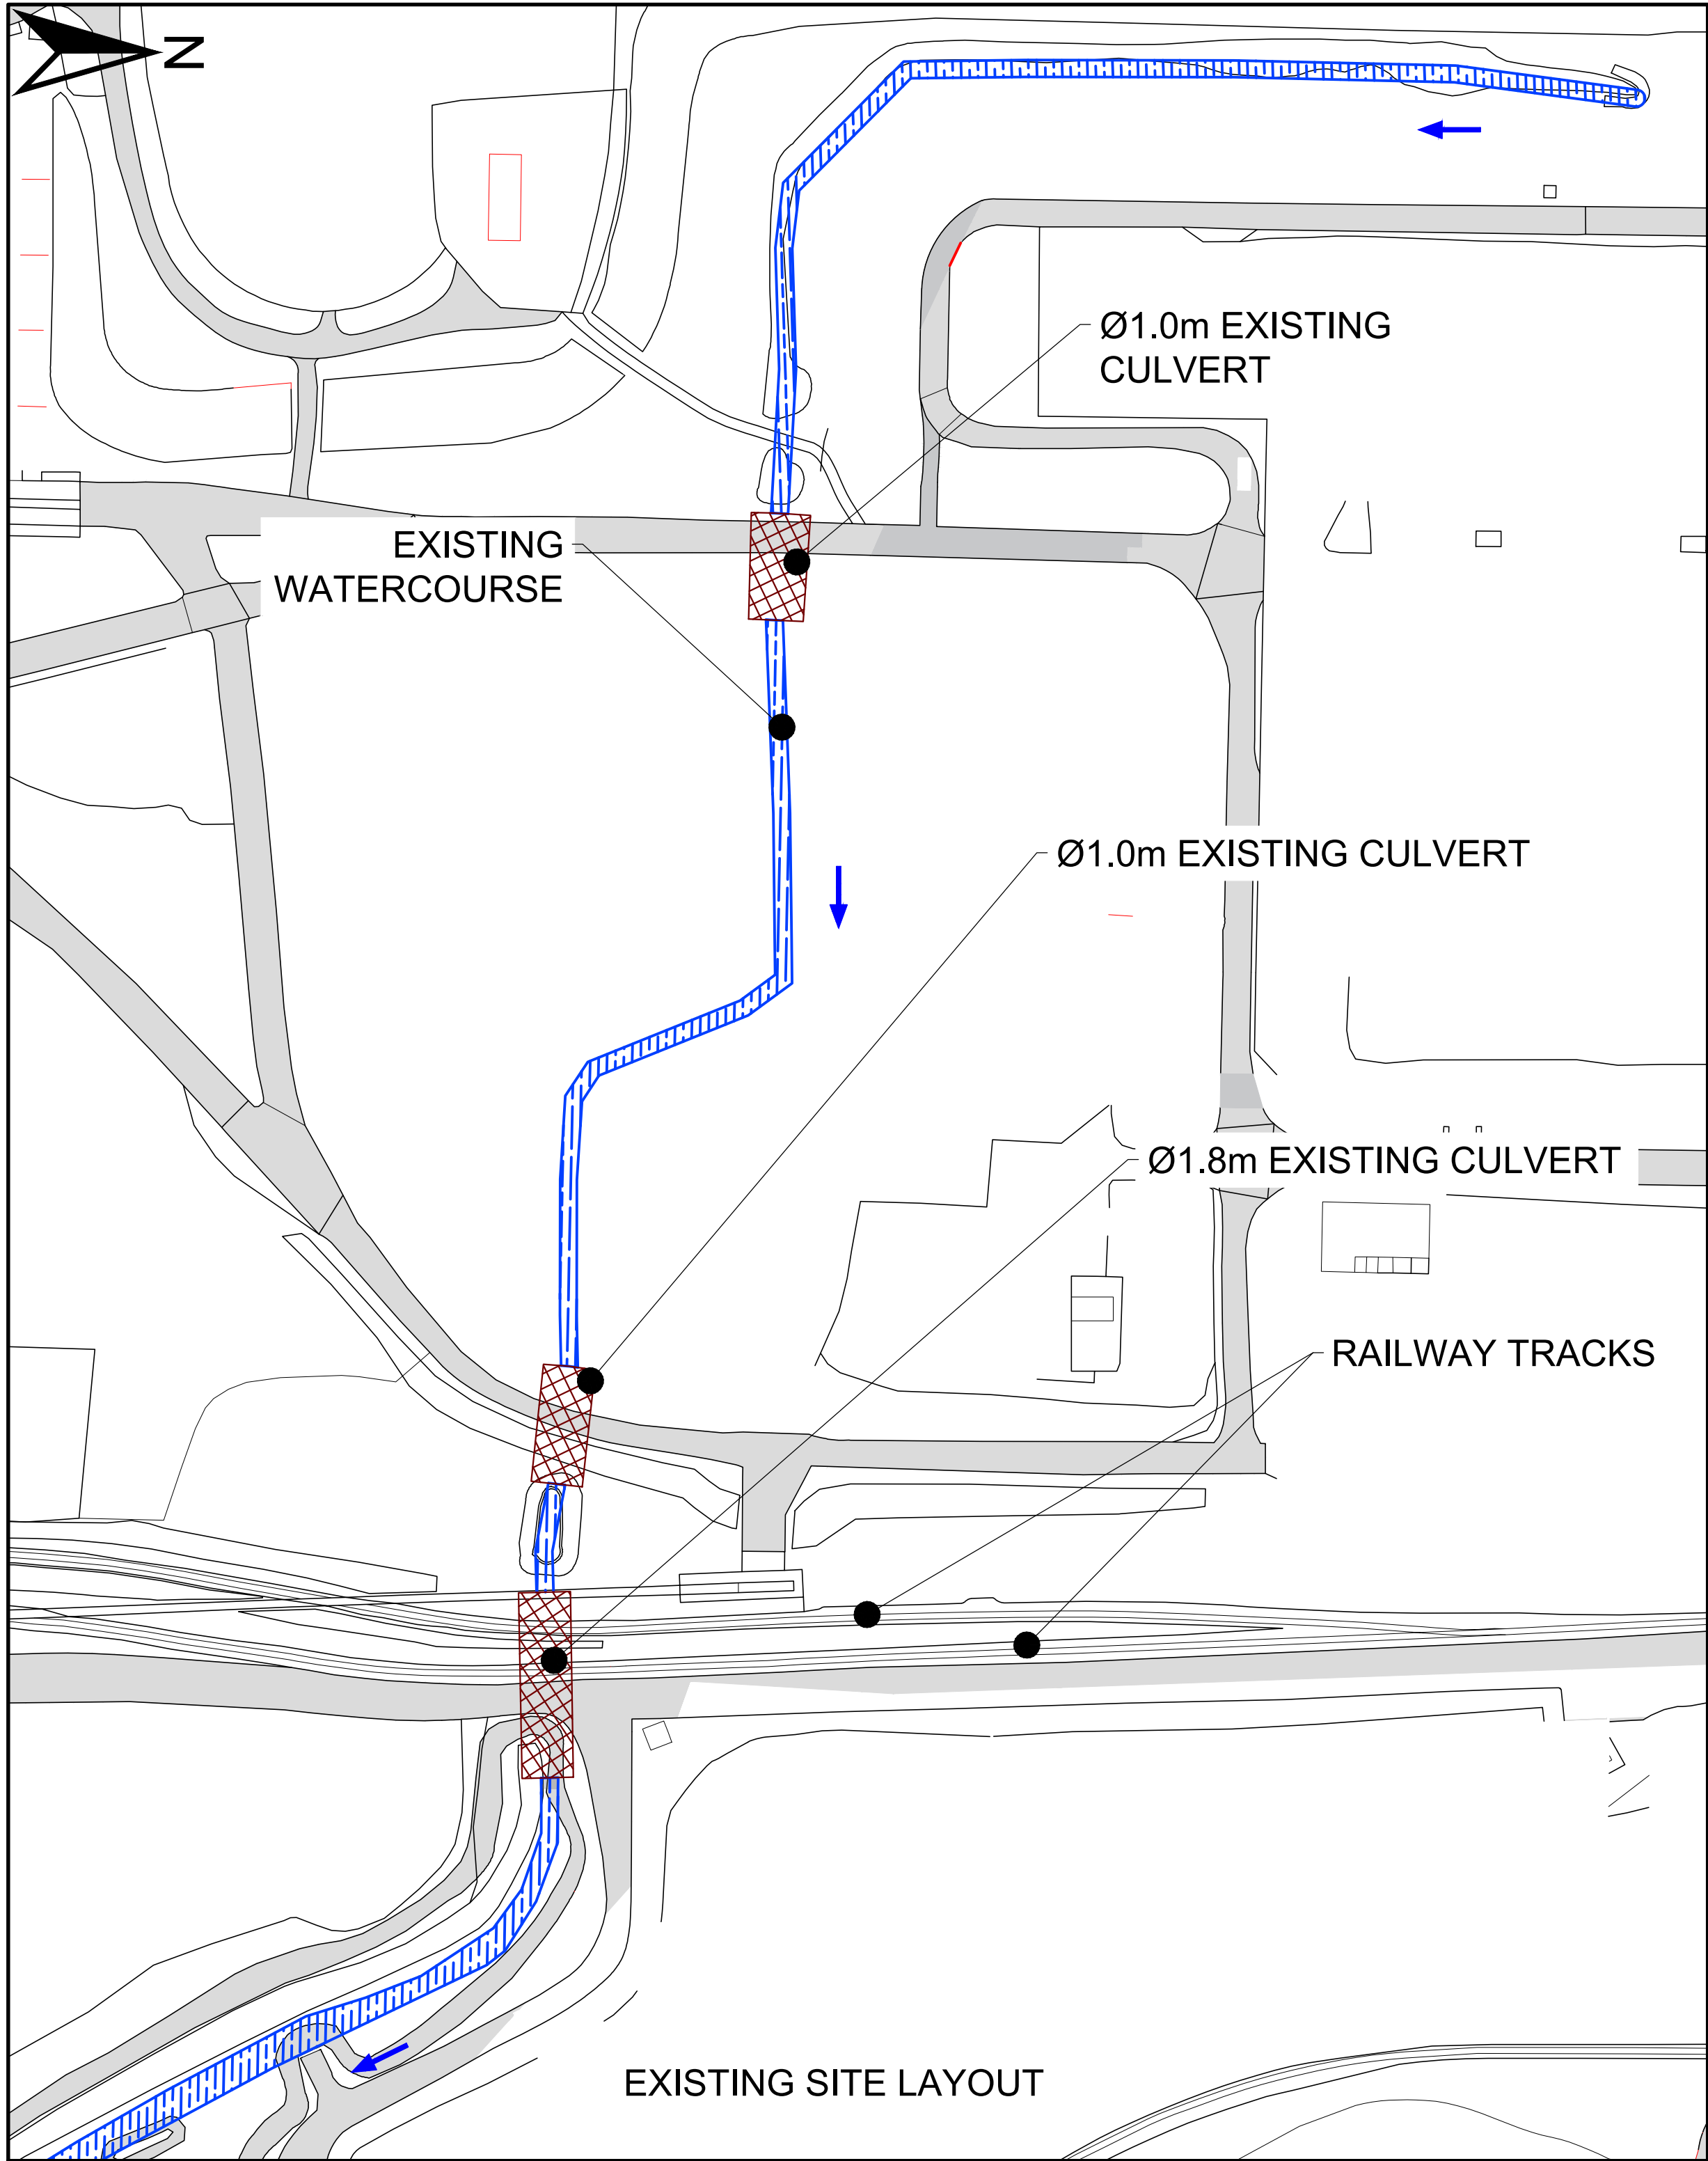

- GENERAL NOTES**
1. ALL DIMENSIONS SHOWN ARE IN METRES UNLESS NOTED OTHERWISE.
 2. ALL COORDINATES ARE IN METRES RELATIVE TO ORDNANCE SURVEY NATIONAL GRID.
 3. DO NOT SCALE FROM THIS DRAWING. ALL DIMENSIONS MUST BE CHECKED/VERIFIED ON SITE.
 4. ANY DISCREPANCIES NOTED ON SITE ARE TO BE REPORTED TO THE SUPERVISOR IMMEDIATELY.
 5. THIS DRAWING IS FOR REFERENCE ONLY AND SHOULD NOT BE USED FOR SETTING OUT PURPOSES.
 6. ALL WORKS IN WATERCOURSE WILL BE CARRIED OUT WITH CARE TO MINIMISE THE RISK OF POLLUTION AND ADHERING TO POLLUTION GUIDELINES.
 7. ALL WORKS AFFECTING FLOOD DEFENCES, MAIN WATERCOURSES AND/OR ORDINARY WATERCOURSE WILL BE SUBJECT TO CONSENT FOR PERMANENT AND TEMPORARY WORKS UNDER THE LAND DRAINAGE ACT 1991.
 8. SUBJECT TO:
 - DETAILED DRAINAGE AND LEVELS DESIGN
 - CULVERT HYDRAULIC AND STRUCTURAL ANALYSIS/DESIGN
 - GEOTECHNICAL ASSESSMENT
 - WATERCOURSE EMBANKMENT SLOPE STABILITY ANALYSIS
 - THE NECESSARY CONSENTS AND APPLICATION APPROVALS
- SITE ADDRESS**
TATA STEEL UK LIMITED (TATA STEEL)
PORT TALBOT
SA13 2NG
UNITED KINGDOM
- DRAWING NOTES**
1. THIS DRAWING IS TO BE READ IN CONJUNCTION WITH:
P&C - OWC002 - EAF PROJECT - TATT3054 - REV A - 14TH JUNE 2024 V0.5
 2. NO SIGNIFICANT CHANGE IN CHANNEL CAPACITY EXPECTED WHEN INSTALLING PROPOSED CULVERTS COMPARED TO THAT OF THE EXISTING CHANNEL.
 3. GROUND LEVELS WERE TAKEN FROM A 3D TOPOGRAPHICAL SURVEY. SEE DRAWING P&C - OWC012 - EAF Project - TATT3054 - Rev A - 14th June 2024 v0.1 FOR FURTHER DETAILS.

LEGEND

- EXISTING ROAD
- FLOW DIRECTION
- PROPOSED SITE COMPOUNDS
- EXISTING CULVERTS
- EXISTING CHANNEL
- PROPOSED CULVERTS
- PROPOSED CHANNEL

50 25 0 25 50 75 100
SCALE 1:1250 (m)

Rev.	Description	Date	Author	Designer	Checker	Approver
P02	CHANNEL DIVERSION UPDATED	06/09/24	ES	FT	JP	GB
P01	FIRST DRAFT	13/06/24	ES	FT	JP	FT

Document Control

Supplier
Kings Chambers
7-8 High Street
NEWPORT
South Wales
NP20 1QU
T: +44 (0)1633 413 514
E: info@jbaconsulting.com
www.jbaconsulting.com
Twitter @JBAConsulting

Project Title
TATA STEEL UK LIMITED (TATA STEEL) - WATERCOURSE DIVERSION

Drawing Title
GENERAL ARRANGEMENT

TATA STEEL

Parent Model
NOT FROM MODEL

Security Classification	Scale
OFFICIAL SENSITIVE	1:1250

Author	Designer	Checker	Approver
E Sherlock	F Tomalin	J Panesar	G Baker

Suitability	Status	Revision
WORK IN PROGRESS	S0	P02

Information Container
P&C - OWC001 - EAF Project - TATT3054 - Rev A - 14th June 2024.dwg

A1 Sheet Size