

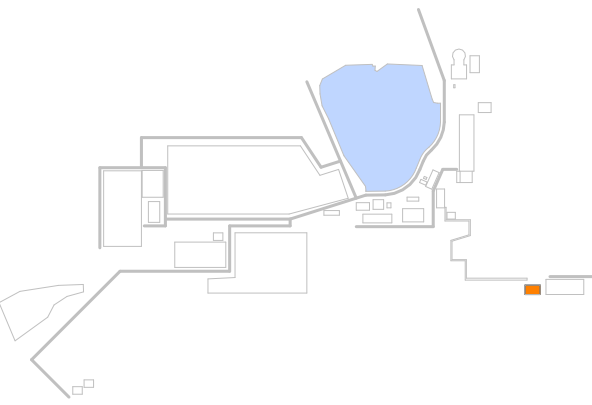
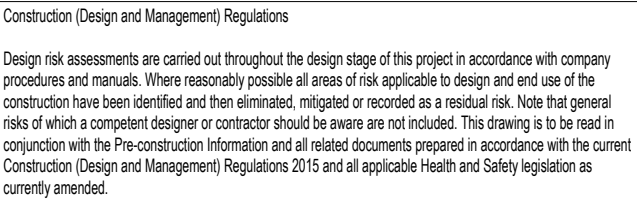
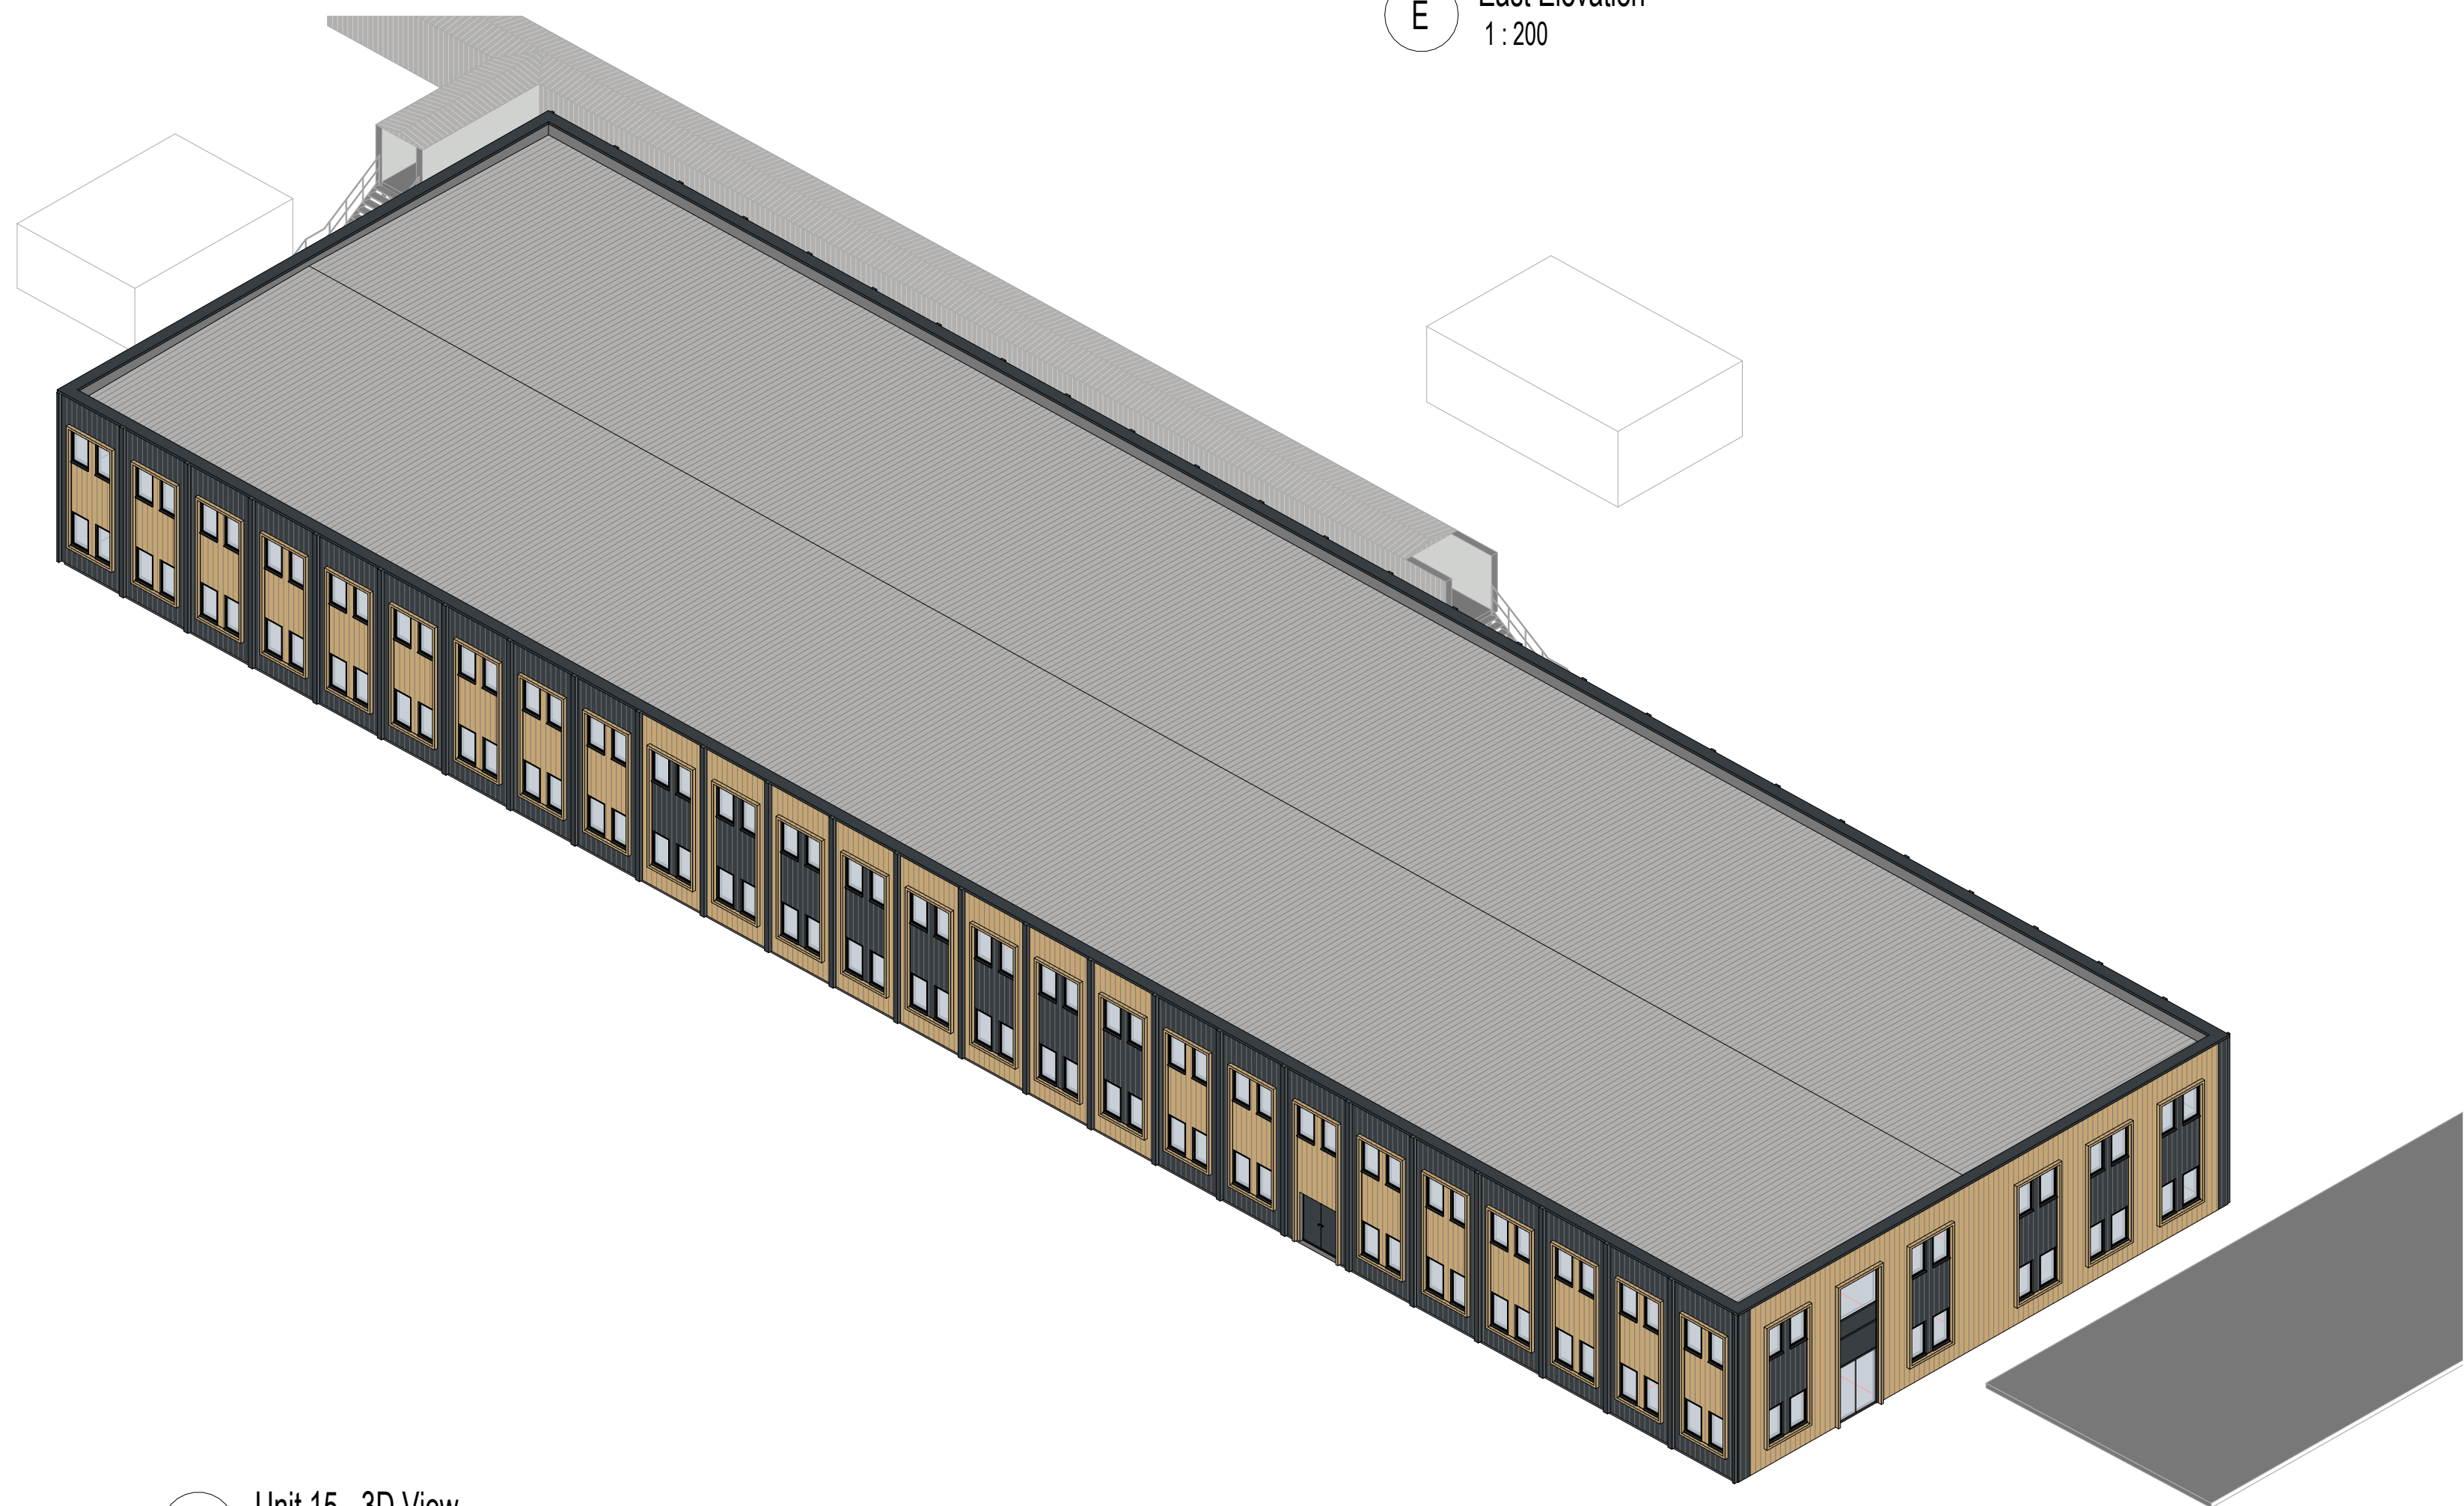


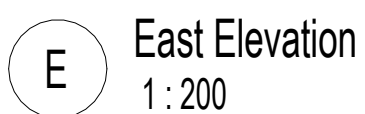

new office facility for operational staff but will also be utilised for members of the construction team working inside the main building.

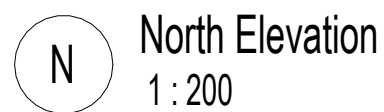

Facade Precedent Image

P04	Updated following NPT comments	15/10/2024
P03	Updated following NPT comments	05/09/2024
P02	Issue to NPT	23/08/2024
P01	Incorporating TUR Comments	15/07/24
P00	Initial Issue	28/06/24
REV DESCRIPTION DRAWN BY CHECKED BY APPROVED BY DATE		
RIBA PLAN OF WORK WORKSTAGE		LEVEL OF MODEL DEFINITION (LoD)
Stage 3 - Spatial Coordination		LoD 3 - Approximate Model
PURPOSE OF ISSUE - SUITABLE FOR ...	STATUS or SUITABILITY	
Planning Submission	Status S2 - Delivery Team Information	



CARDIFF 029 2052 8140
LONDON 0207 138 3560
WREXHAM 01978 357 887
www.lawray.co.uk
CLIENT
Tata Steel UK Ltd.

PROJECT TITLE
EAF PROJECT, PORT TALBOT

DRAWING TITLE
Unit 15 - Changing & Office Block Building -
Proposed GAS

PROJECT No 20007		SCALE @ A1 As indicated	
DRAWING No B51192.2007 4-20(16) BS EN ISO 9650	1192: Project - Originator - Volume - 19650: Project - Originator - Breakdown	Level - Type - Role - Number Function - Form - Discipline - Number Breakdown	REVISION
EAF-LAW-15-X-DR-A-060001		P04	
DO NOT SCALE	<i>Any discrepancy or query concerning this drawing should be referred to the Architect</i>		
	Copyright © LAWRAY LIMITED		
	Registered Office: Greenmeadow Springs, 1 Reg Co. Wyndy, Tongwynlais, CARDIFF CF15 7AB Tel: 03 2274173, VAT Reg No: 134 214676		