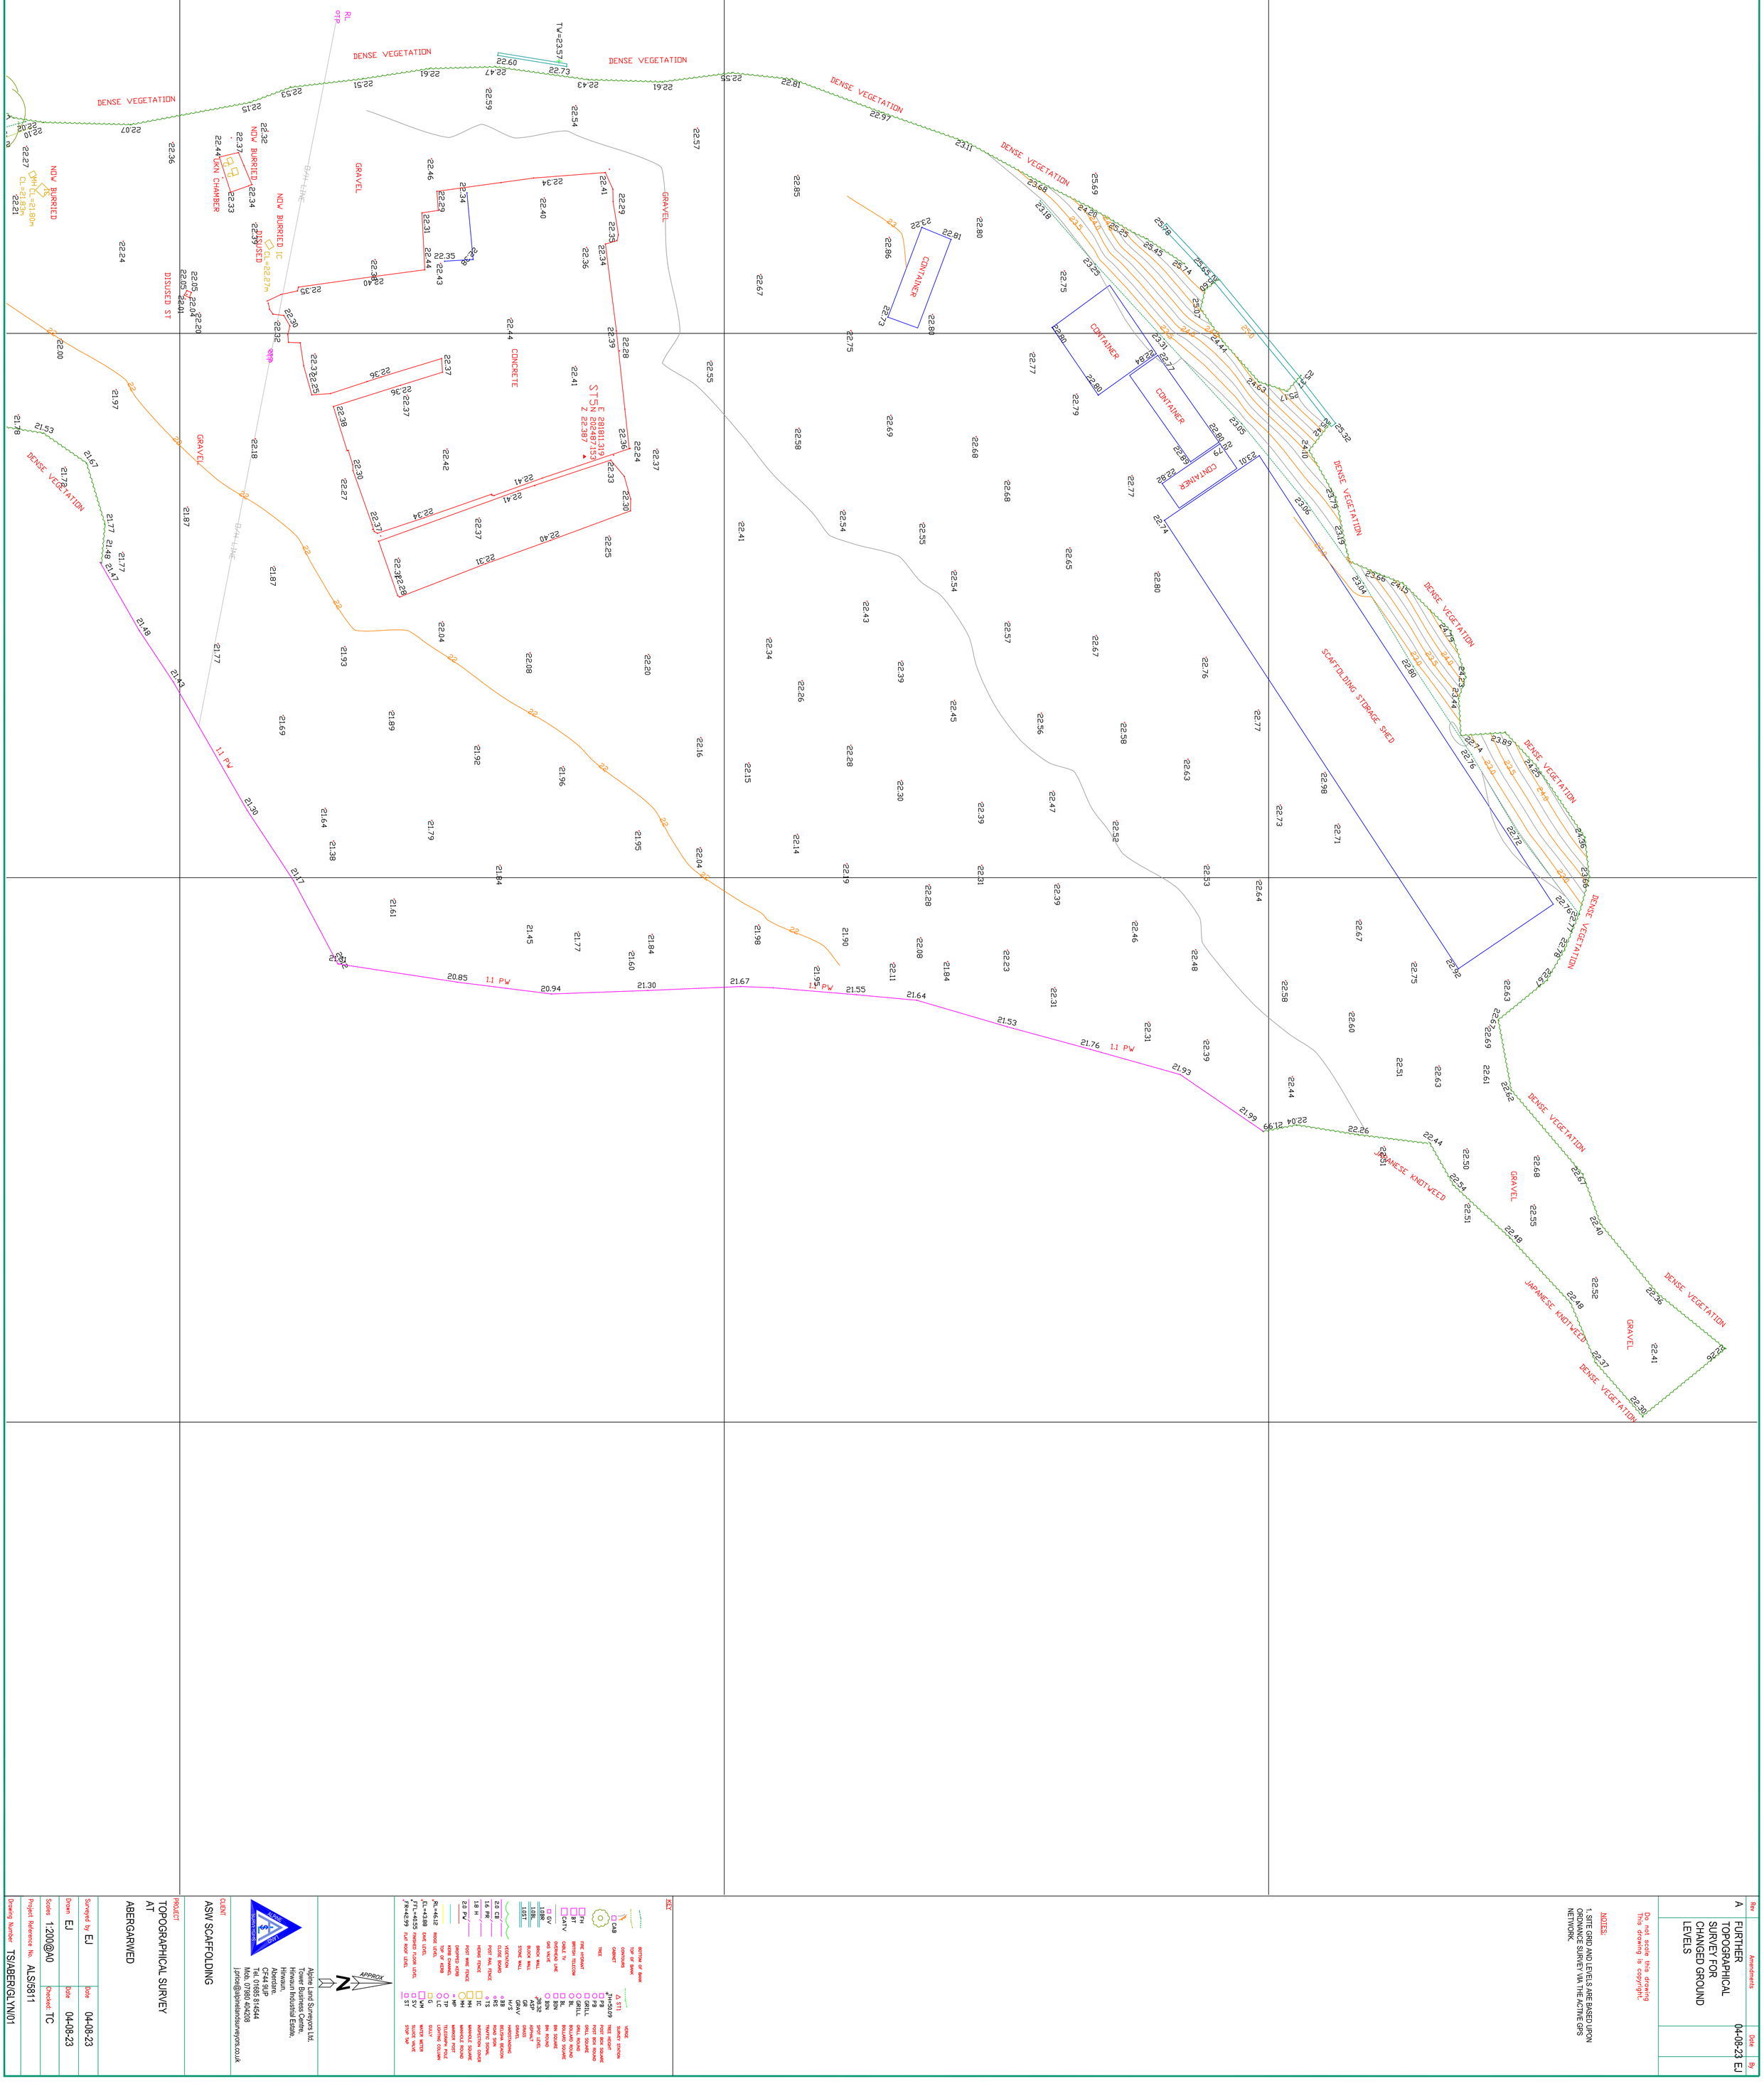
Superseded


DENSE VEGETATION
NDW BURRIED
UKN CHAMBER
GRAVEL
DISUSED ST
CONCRETE
CONTAINER
SCAFFOLDING STORAGE SHED
JAPANESE KNOTWEED
1.1 PW
APPROX
NOTES:
1. SITE GRID AND LEVELS ARE BASED UPON ORDNANCE SURVEY VIA THE ACTIVE GPS NETWORK.
KEY
Alpine Land Surveyors Ltd.
Telephone: 01685 814544
Hirwaun Industrial Estate,
Hirwaun,
Aberdare,
CF44 9UP
Tel. 01685 814544
Mob. 07780 404208
j.price@alpinelandsurveyors.co.uk
CLIENT
ASW SCAFFOLDING
PROJECT
TOPOGRAPHICAL SURVEY
AT
ABERGARWED
Surveyed by EJ
Drawn EJ
Scales 1:200@A0
Project Reference No. ALS/5811
Drawing Number TS/ABERGLYN/01
Date 04-08-23
Date 04-08-23
Checked TC
Rev A
Amendments FURTHER TOPOGRAPHICAL SURVEY FOR CHANGED GROUND LEVELS
Date 04-08-23
By EJ
Do not scale this drawing
This drawing is copyright.
A0