
Superseded

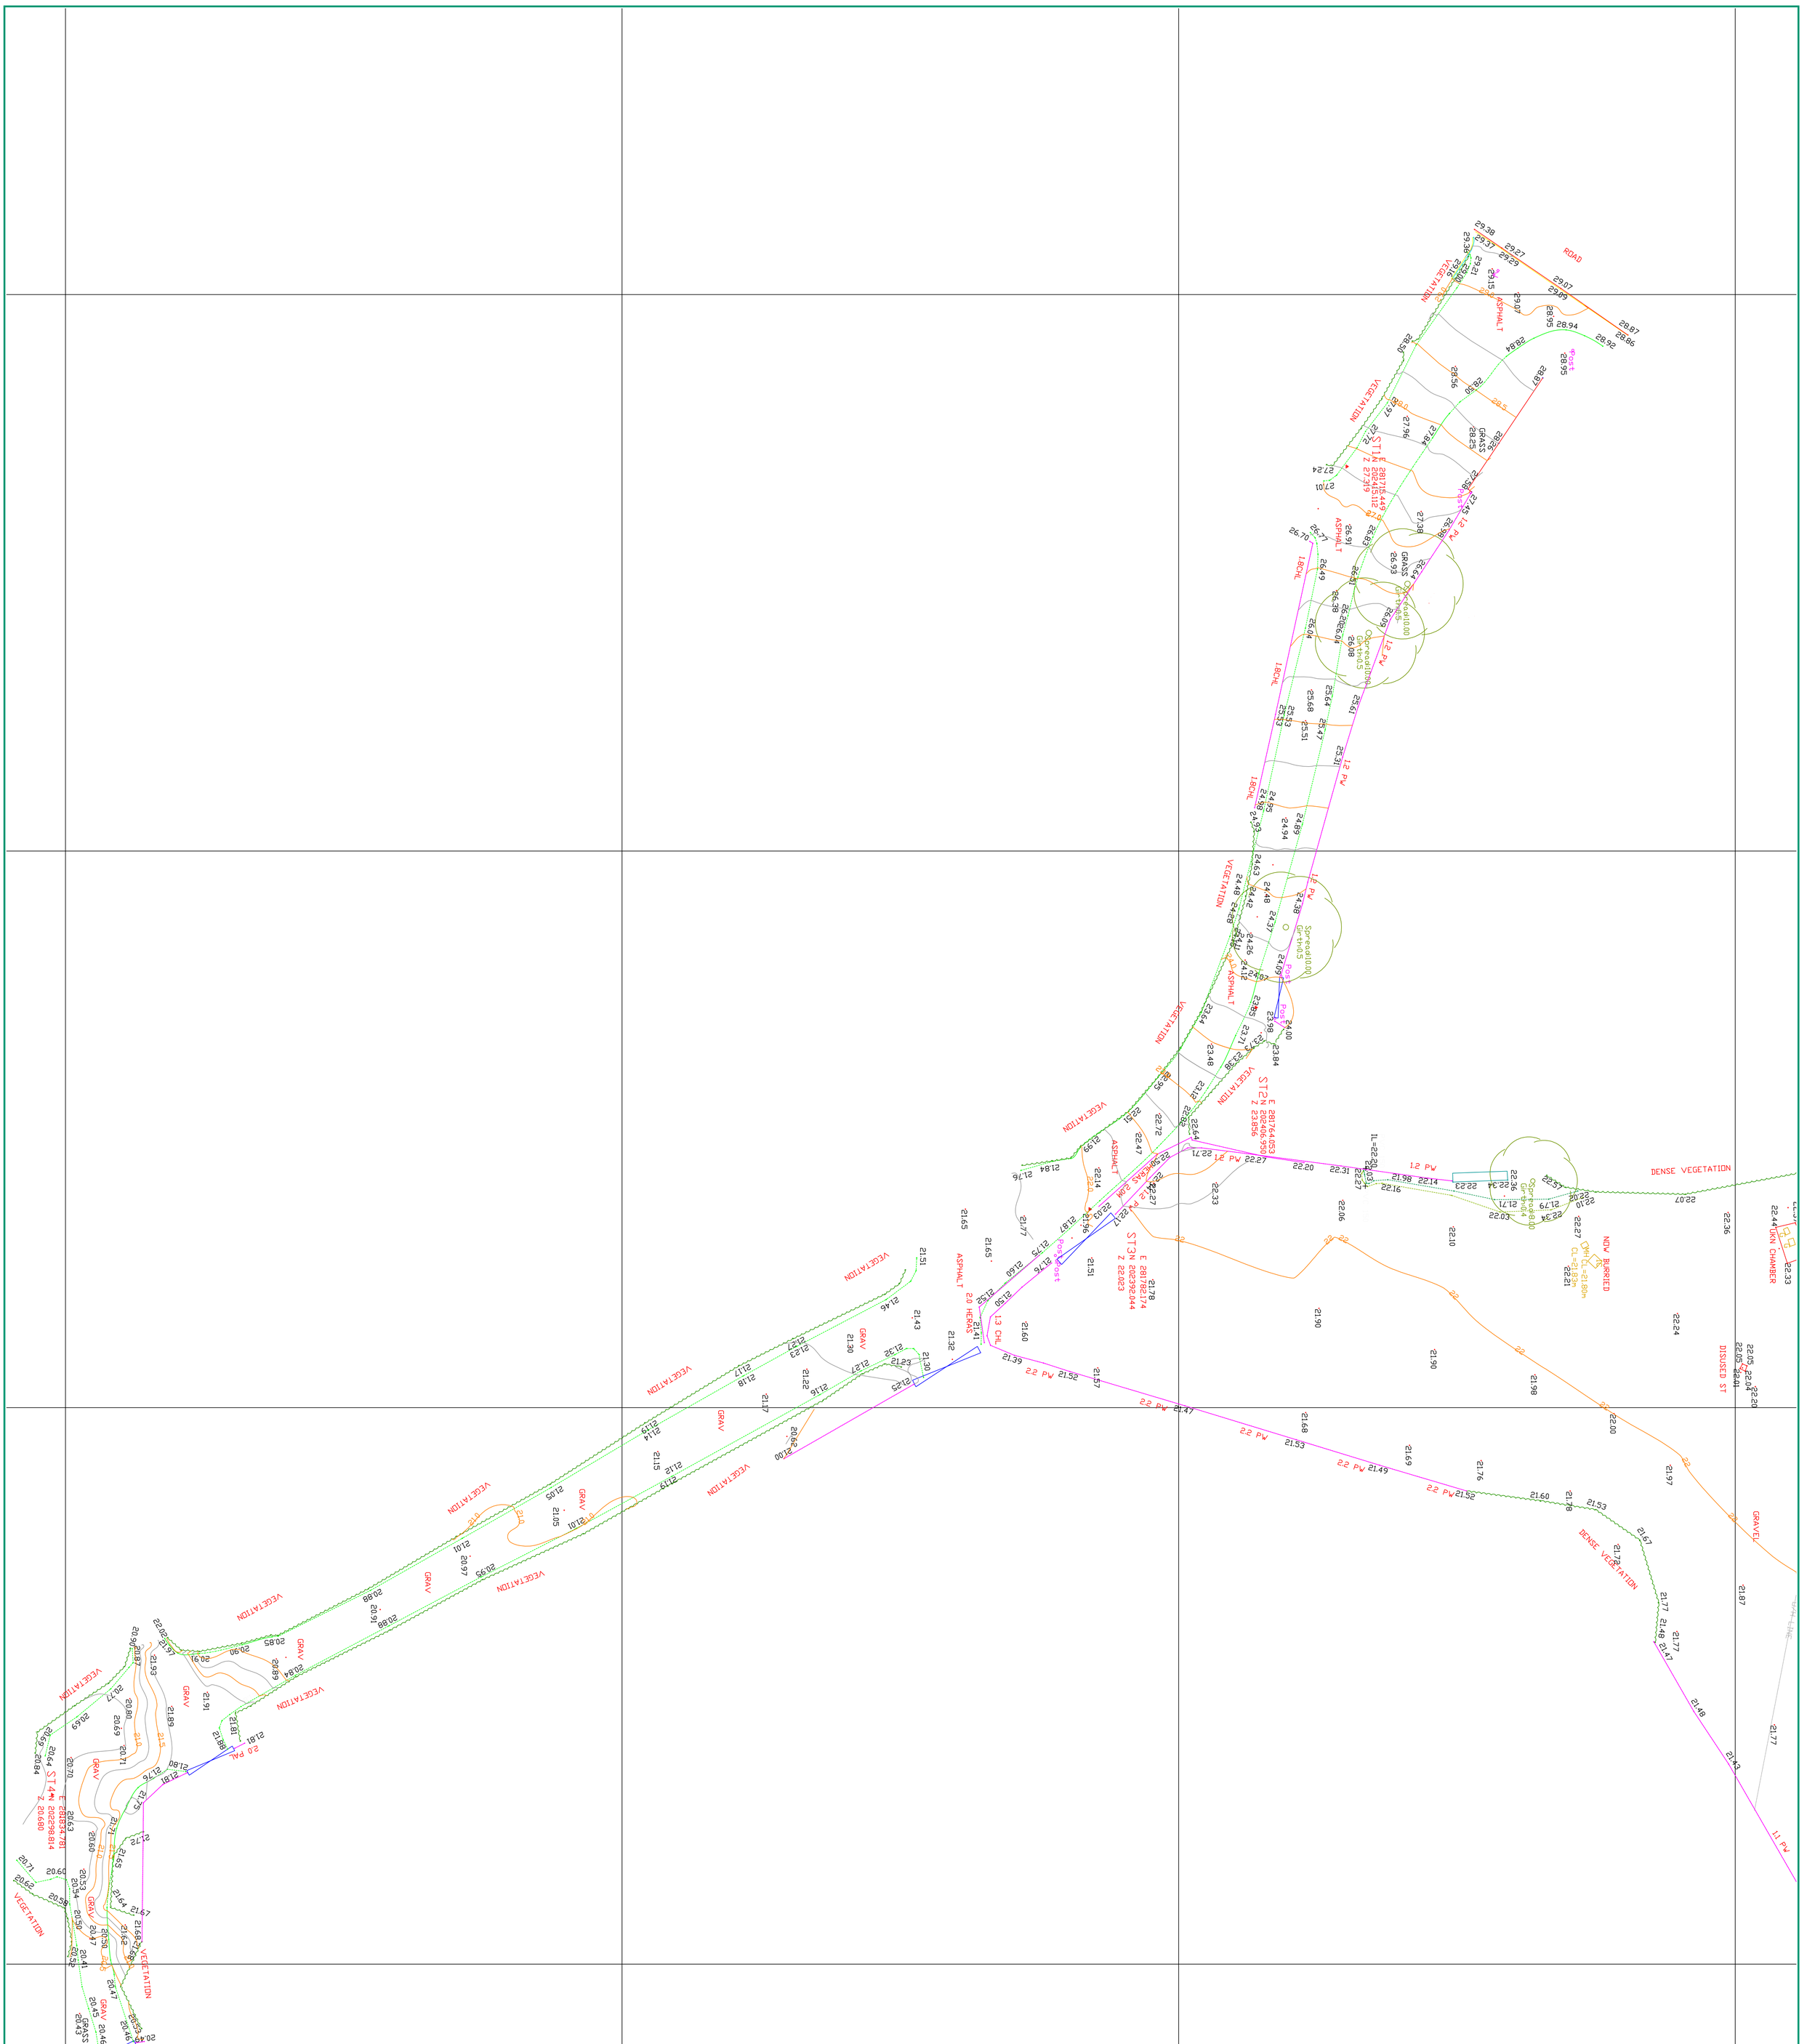

Rev	Amendments	Date	By
A	FURTHER TOPOGRAPHICAL SURVEY FOR CHANGED GROUND LEVELS	04-08-23	EJ

Do not scale this drawing
This drawing is copyright.

NOTES:

1. SITE GRID AND LEVELS ARE BASED UPON ORDNANCE SURVEY VIA THE ACTIVE GPS NETWORK.

KEY

BOTTOM OF BANK
TOP OF BANK
CONTOURS
CABINET
TREE
FIRE HYDRANT
BRITISH TELECOM
CABLE TV
OVERHEAD LINE
GAS VALVE
BRICK WALL
BLOCK WALL
STONE WALL
VEGETATION
CLOSE BOARD
POST AND / FENCE
HEDGE FENCE
POST WIRE FENCE
DROPPED KERB
ROAD KERBS
ROOF LEVEL
TOP OF KERB
EAVE LEVEL
FINISHED FLOOR LEVEL
FLAT ROOF LEVEL
SURVEY STATION
VERGE
POST BOX ROUND
POST BOX SQUARE
GRILL ROUND
GRILL SQUARE
PETROL PUMP
BOLLARD ROUND
BOLLARD SQUARE
BIN SQUARE
BIN ROUND
ASPHALT
GRASS
GRAVEL
SHRUBBERY
RELIGIOUS MEMORIAL
ROAD SIGN
TRAFFIC SIGNAL
INSPECTION COVER
MANHOLE SQUARE
MANHOLE ROUND
MARKER POST
TELEGRAPH POLE
LIGHTING COLUMN
POLE
WATER METER
SLUICE VALVE
STOP TAP

APPROX

Alpine Land Surveyors Ltd.
Tyddyn Isaf Estate,
Hirwaun Industrial Estate,
Hirwaun,
Aberdare,
CF44 9UP
Tel. 01685 814544
Mob. 07980 404208
j.price@alpinelandsurveyors.co.uk

CLIENT
ASW SCAFFOLDING

PROJECT
TOPOGRAPHICAL SURVEY
AT
ABERGARWED

Surveyed by	EJ	Date	04-08-23
Drawn	EJ	Date	04-08-23
Scales	1:200@A0	Checked	TC
Project Reference No.	ALS/5811		
Drawing Number	TS/ABER/GLYN/02		

A0