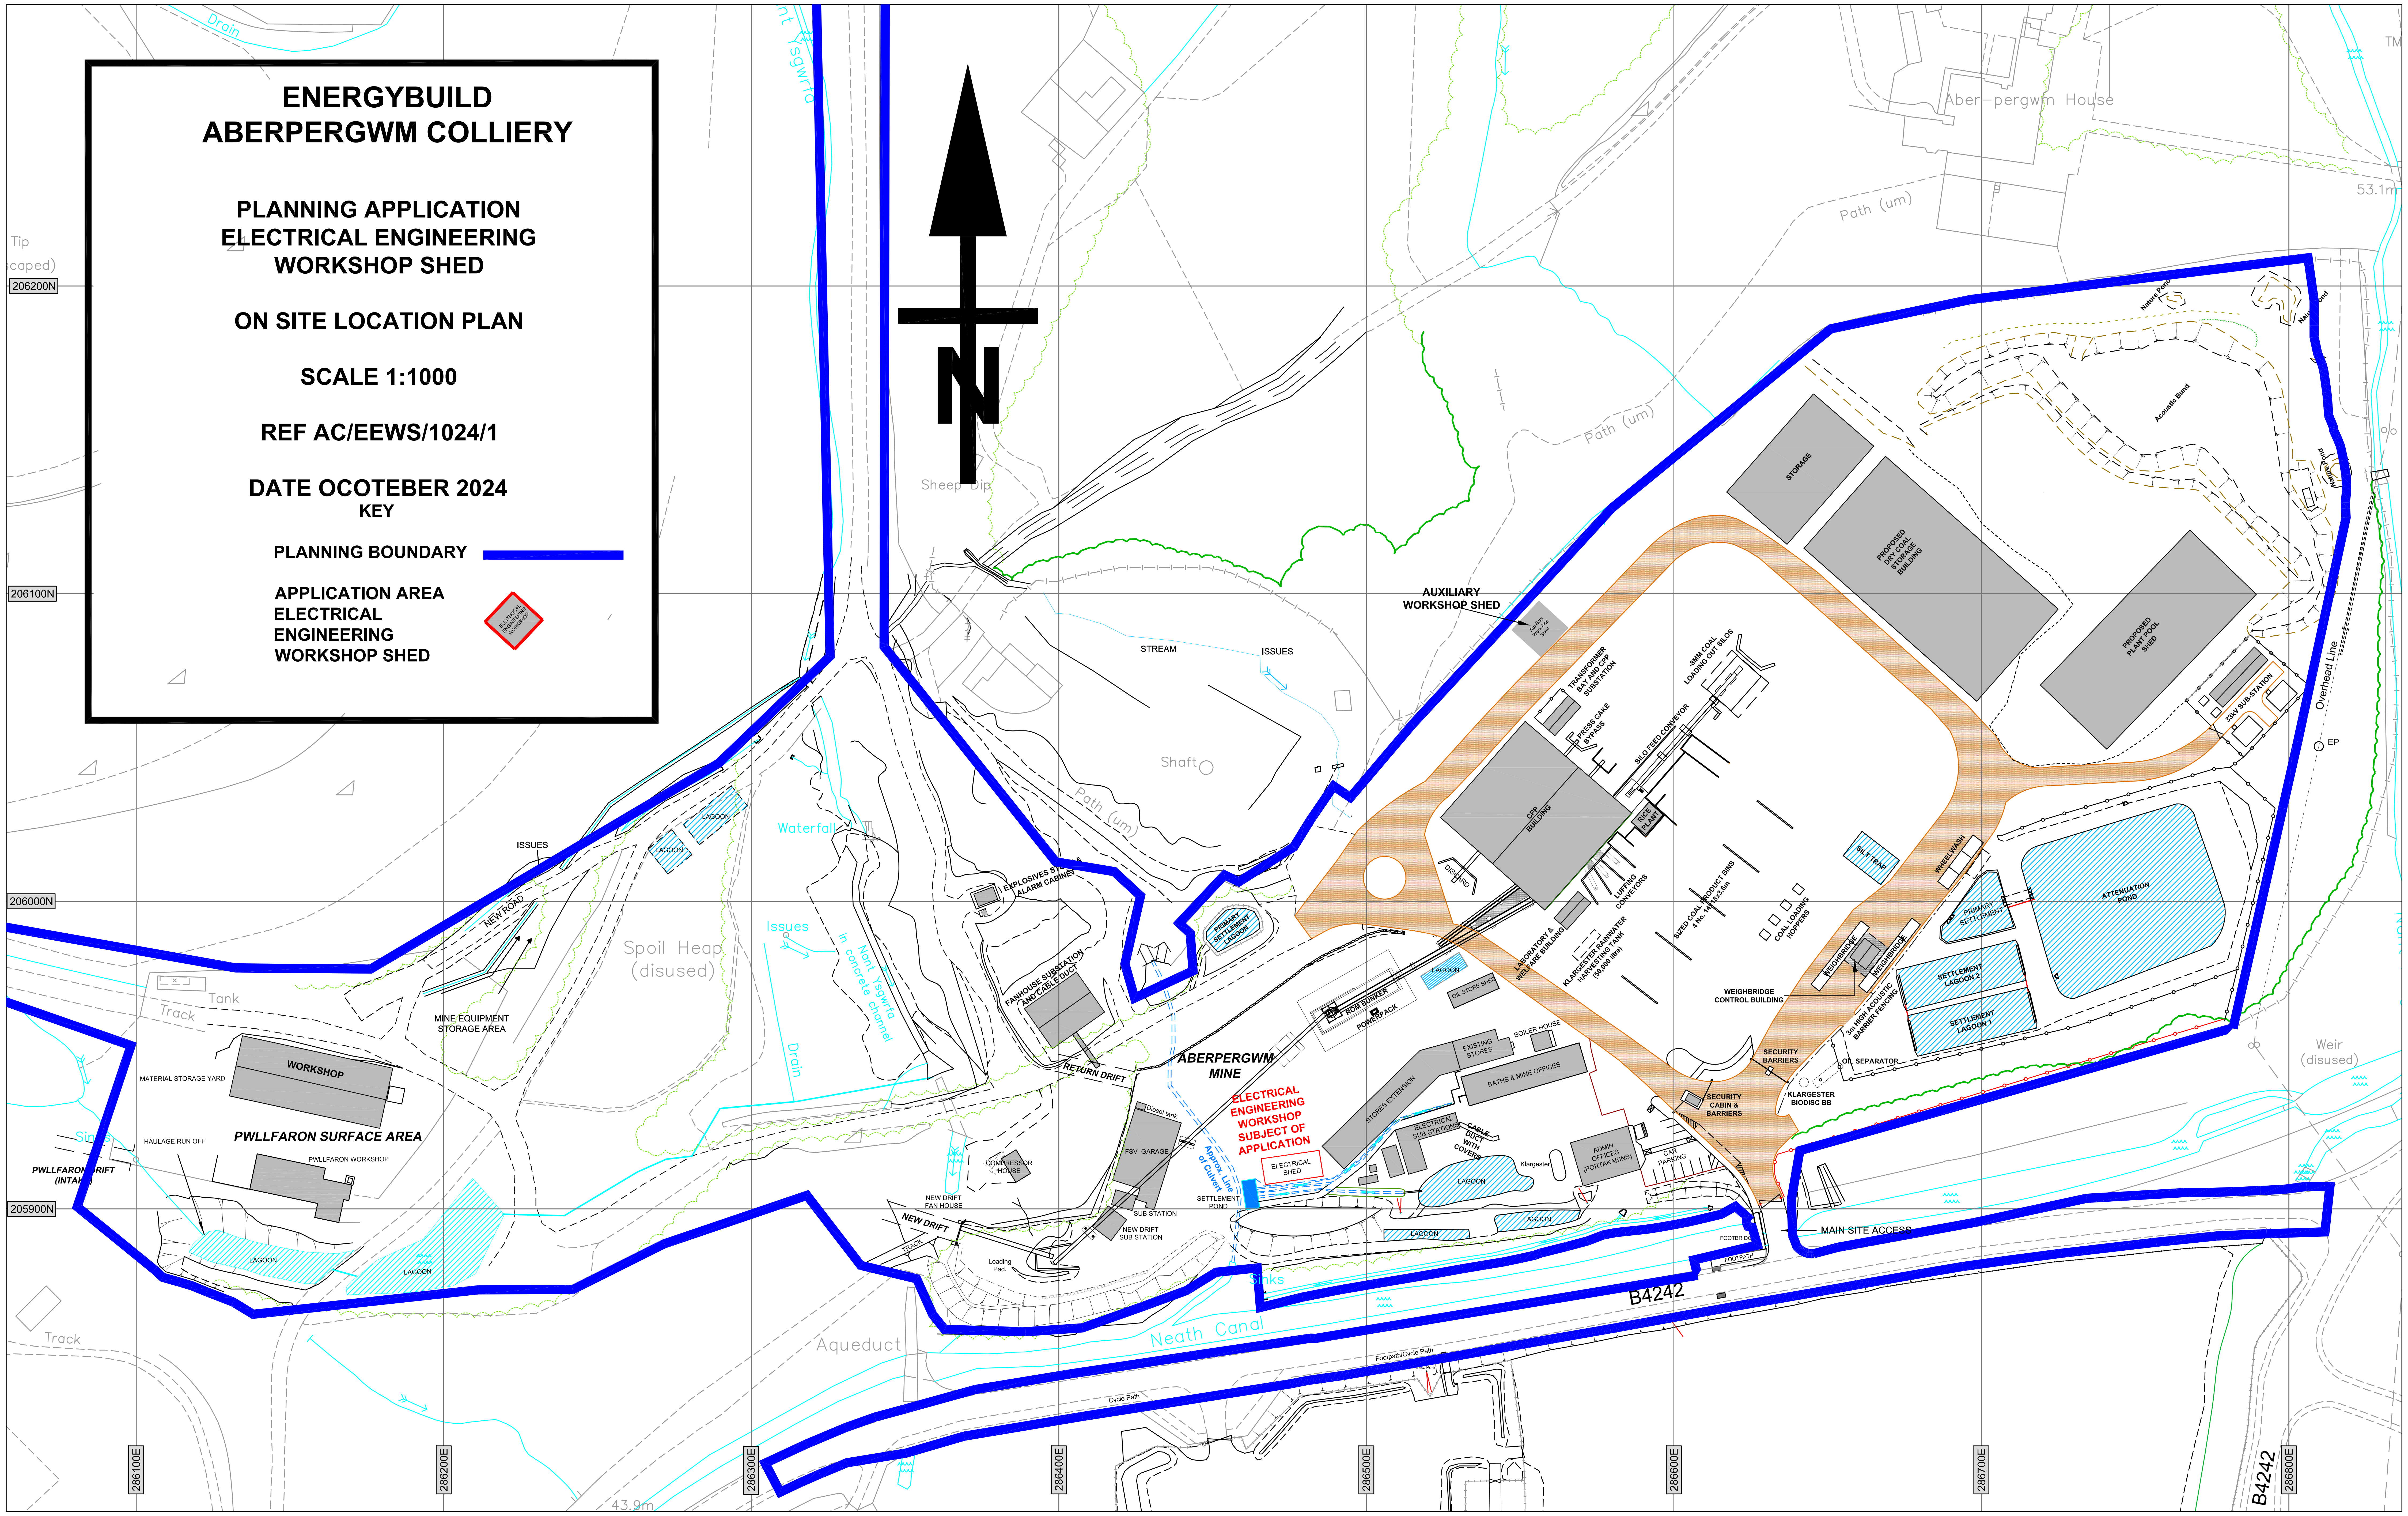

ENERGYBUILD
ABERPERGWM COLLIERY

PLANNING APPLICATION
ELECTRICAL ENGINEERING
WORKSHOP SHED

ON SITE LOCATION PLAN

SCALE 1:1000

REF AC/EEWS/1024/1

DATE OCOTEBER 2024

KEY

PLANNING BOUNDARY

APPLICATION AREA
ELECTRICAL
ENGINEERING
WORKSHOP SHED