



H:\Projects\W240000407\064719\00001 - Land at Former Tudor Inn, Cmla\Transport Planning\Technical\A - Transport Statement\Drawings\Aucad\407_064719_00001_PD06 REV D - TRO.dwg 05/11/2024

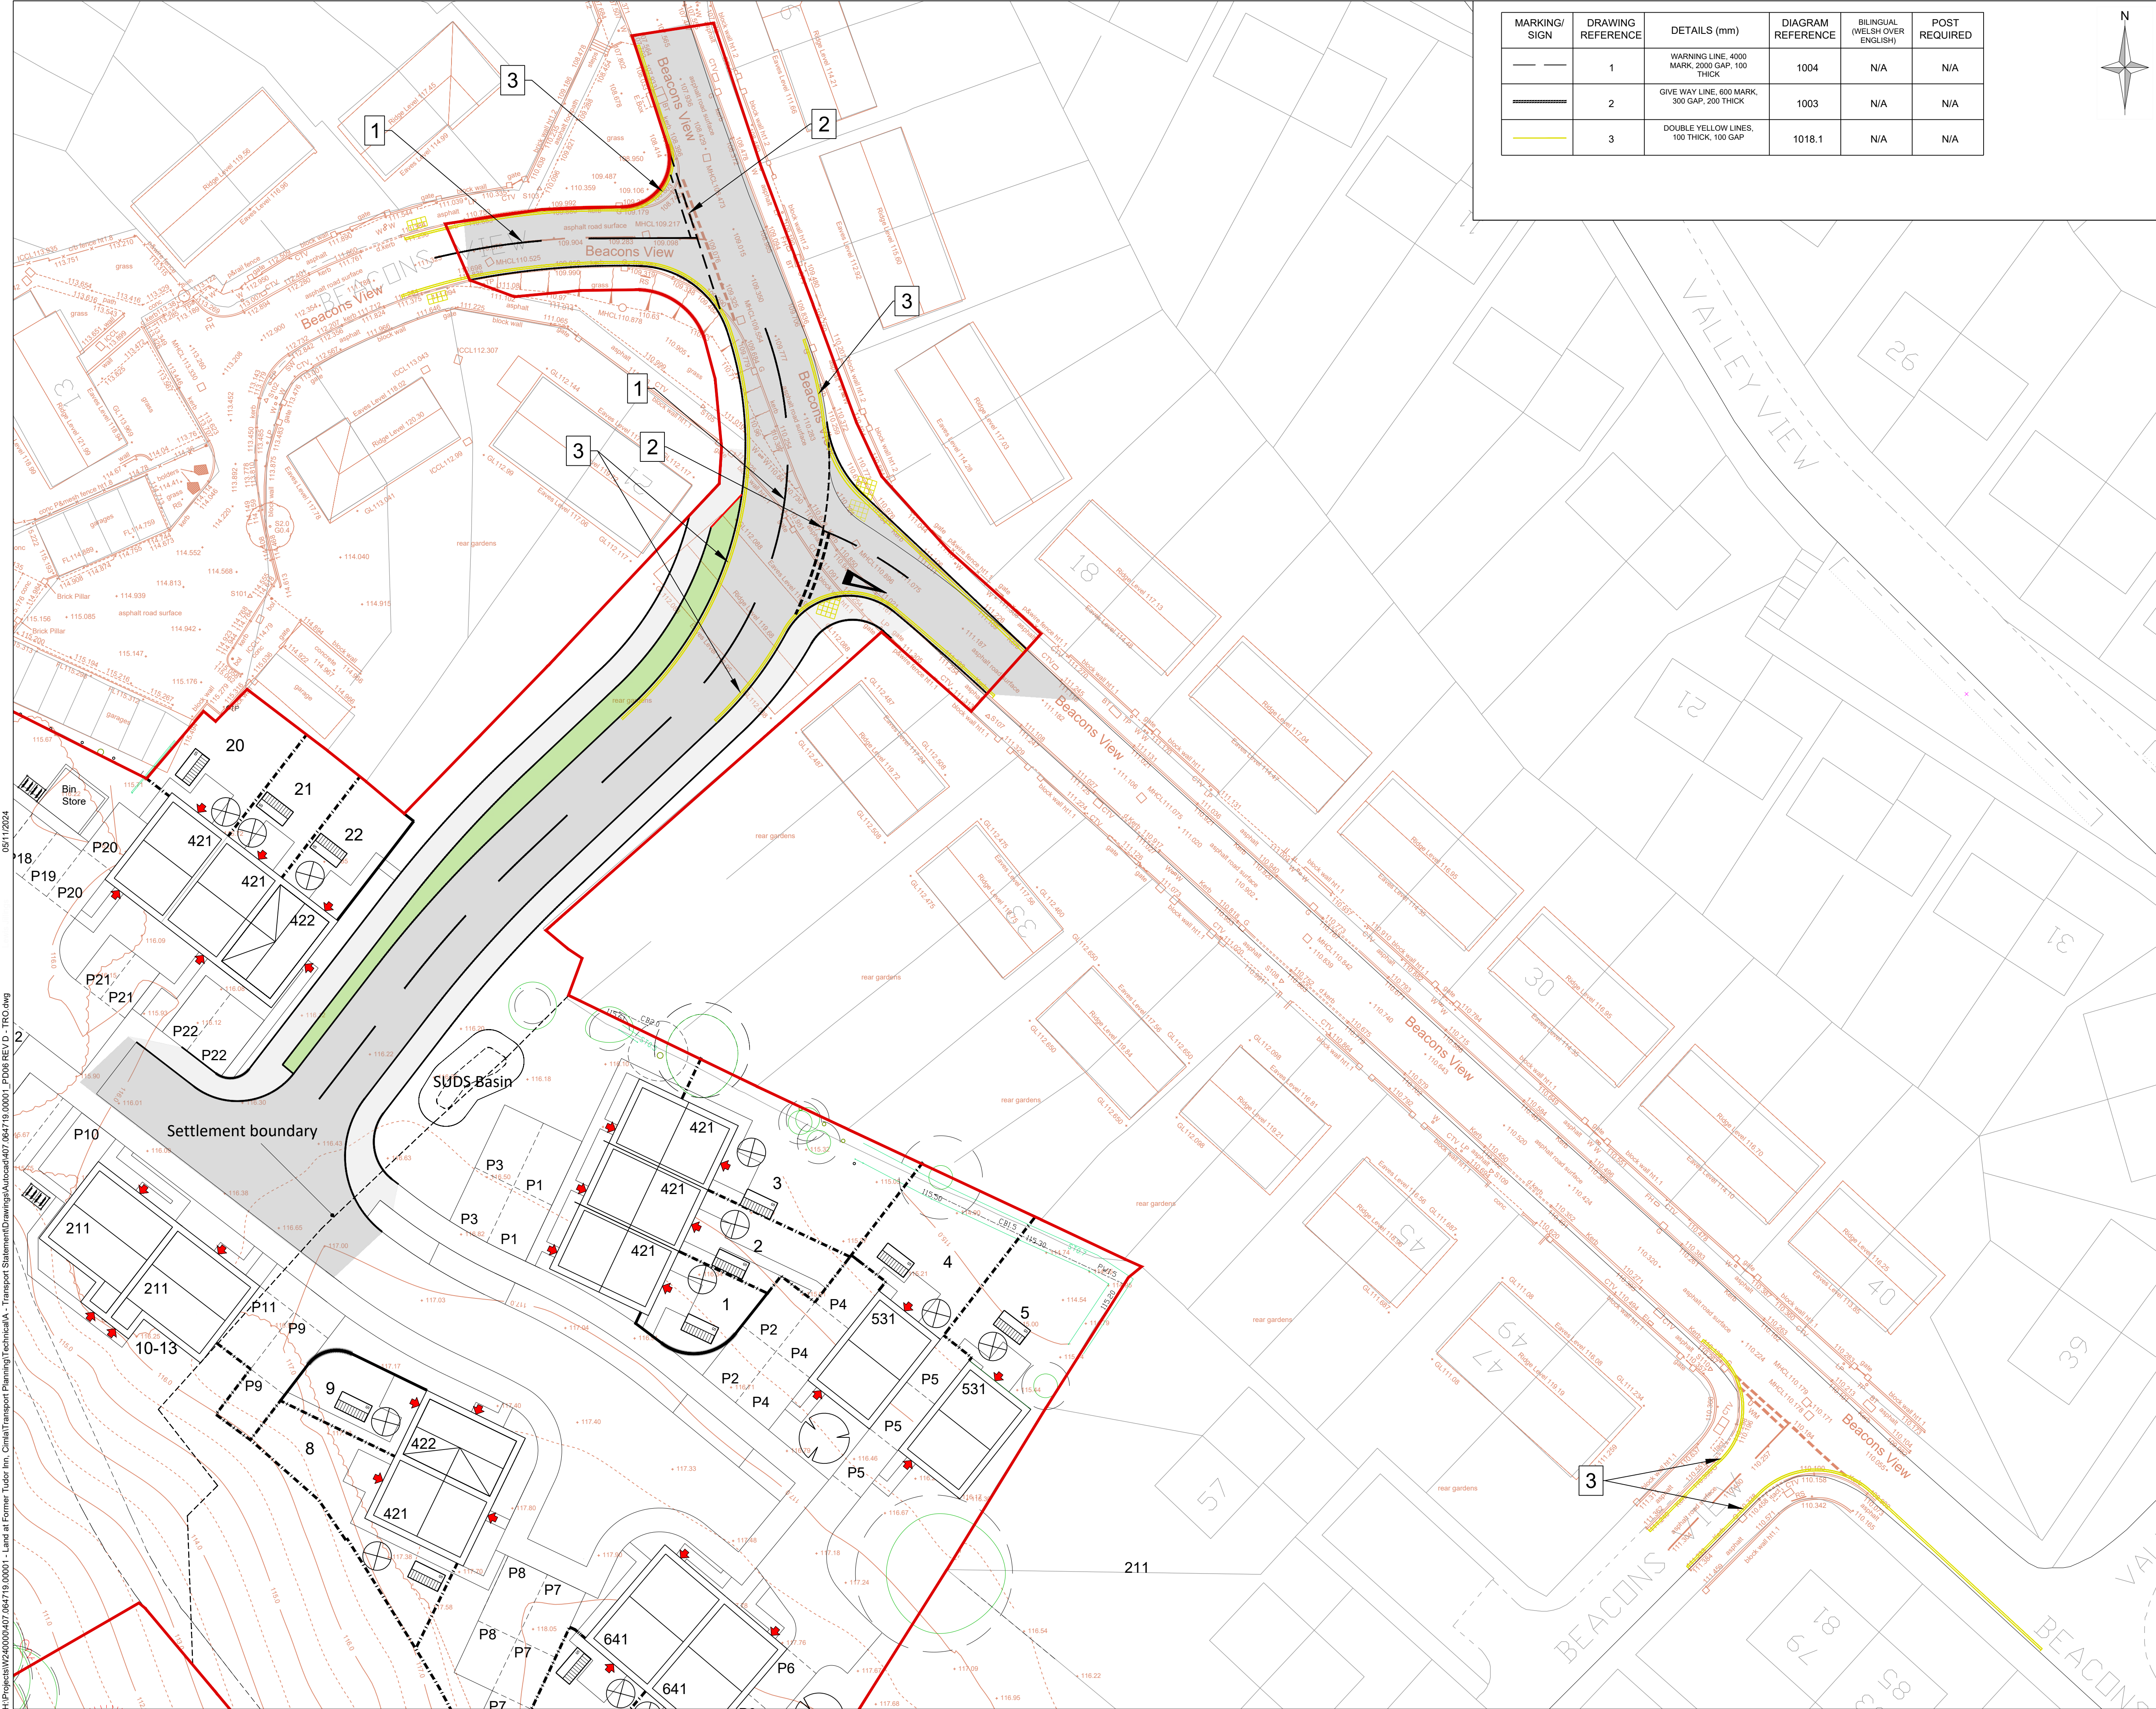

MARKING/ SIGN	DRAWING REFERENCE	DETAILS (mm)	DIAGRAM REFERENCE	BILINGUAL (WELSH OVER ENGLISH)	POST REQUIRED
	1	WARNING LINE, 4000 MARK, 2000 GAP, 100 THICK	1004	N/A	N/A
	2	GIVE WAY LINE, 600 MARK, 300 GAP, 200 THICK	1003	N/A	N/A
	3	DOUBLE YELLOW LINES, 100 THICK, 100 GAP	1018.1	N/A	N/A

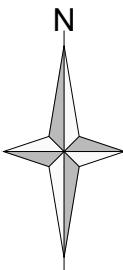

Notes:

1. PROPOSED MASTERPLAN BASED ON 2617(03)100 REV G - PRODUCED BY SPRING DESIGN.
2. WHITE LINING IS INDICATIVE ONLY.
3. THIS IS NOT A CONSTRUCTION DRAWING AND IS INTENDED FOR ILLUSTRATIVE PURPOSES ONLY.

Legend:

D	REVISED ARRANGEMENT	05.11.24	LJ	JH	MT
C	REVISED ARRANGEMENT	24.10.24	LJ	JH	MT
B	REVISED ARRANGEMENT	08.10.24	LJ	MT	MT
A	REVISED ARRANGEMENT	04.10.24	KR	MT	MT
Rev	Amendments	Date	By	Chk	Auth



www.slrconsulting.com

Drawing Status & Suitability Code

Client
TAI TARIAN

Project
TUDOR INN, NEATH

Drawing Title
PROPOSED MASTERPLAN
GENERAL ARRANGEMENT

Scale 1:250	@ A1	SLR Project No. 237201		
Designed KR	Drawn KR	Checked MT	Authorised MT	
Date 29.08.24	Date 29.08.24	Date 29.08.24	Date 29.08.24	
Drawing Number PD06				Rev D