


- Notes:
1. PROPOSED MASTERPLAN BASED ON 2617(03)100 REV G - PRODUCED BY SPRING DESIGN.
 2. WHITE LINING IS INDICATIVE ONLY.
 3. THIS IS NOT A CONSTRUCTION DRAWING AND IS INTENDED FOR ILLUSTRATIVE PURPOSES ONLY.
- Legend:
- PROPOSED CARRIAGEWAY
 - PROPOSED SHARED ROUTE
 - PROPOSED VERGE
 - PROPOSED WIDTH DIMENSIONS
 - PLANNING BOUNDARY
 - 2.4m x 25m VISIBILITY SPLAYS

E	REVISED ARRANGEMENT	05.11.24	LJ	JH	MT
D	REVISED ARRANGEMENT	24.10.24	LJ	JH	MT
C	REVISED ARRANGEMENT	08.10.24	LJ	MT	MT
B	REVISED ARRANGEMENT	04.10.24	KR	MT	MT
A	REVISED ARRANGEMENT PER HIGHWAY AND RSA COMMENTS	02.10.24	KR	MT	MT
Rev	Amendments	Date	By	Chk	Auth

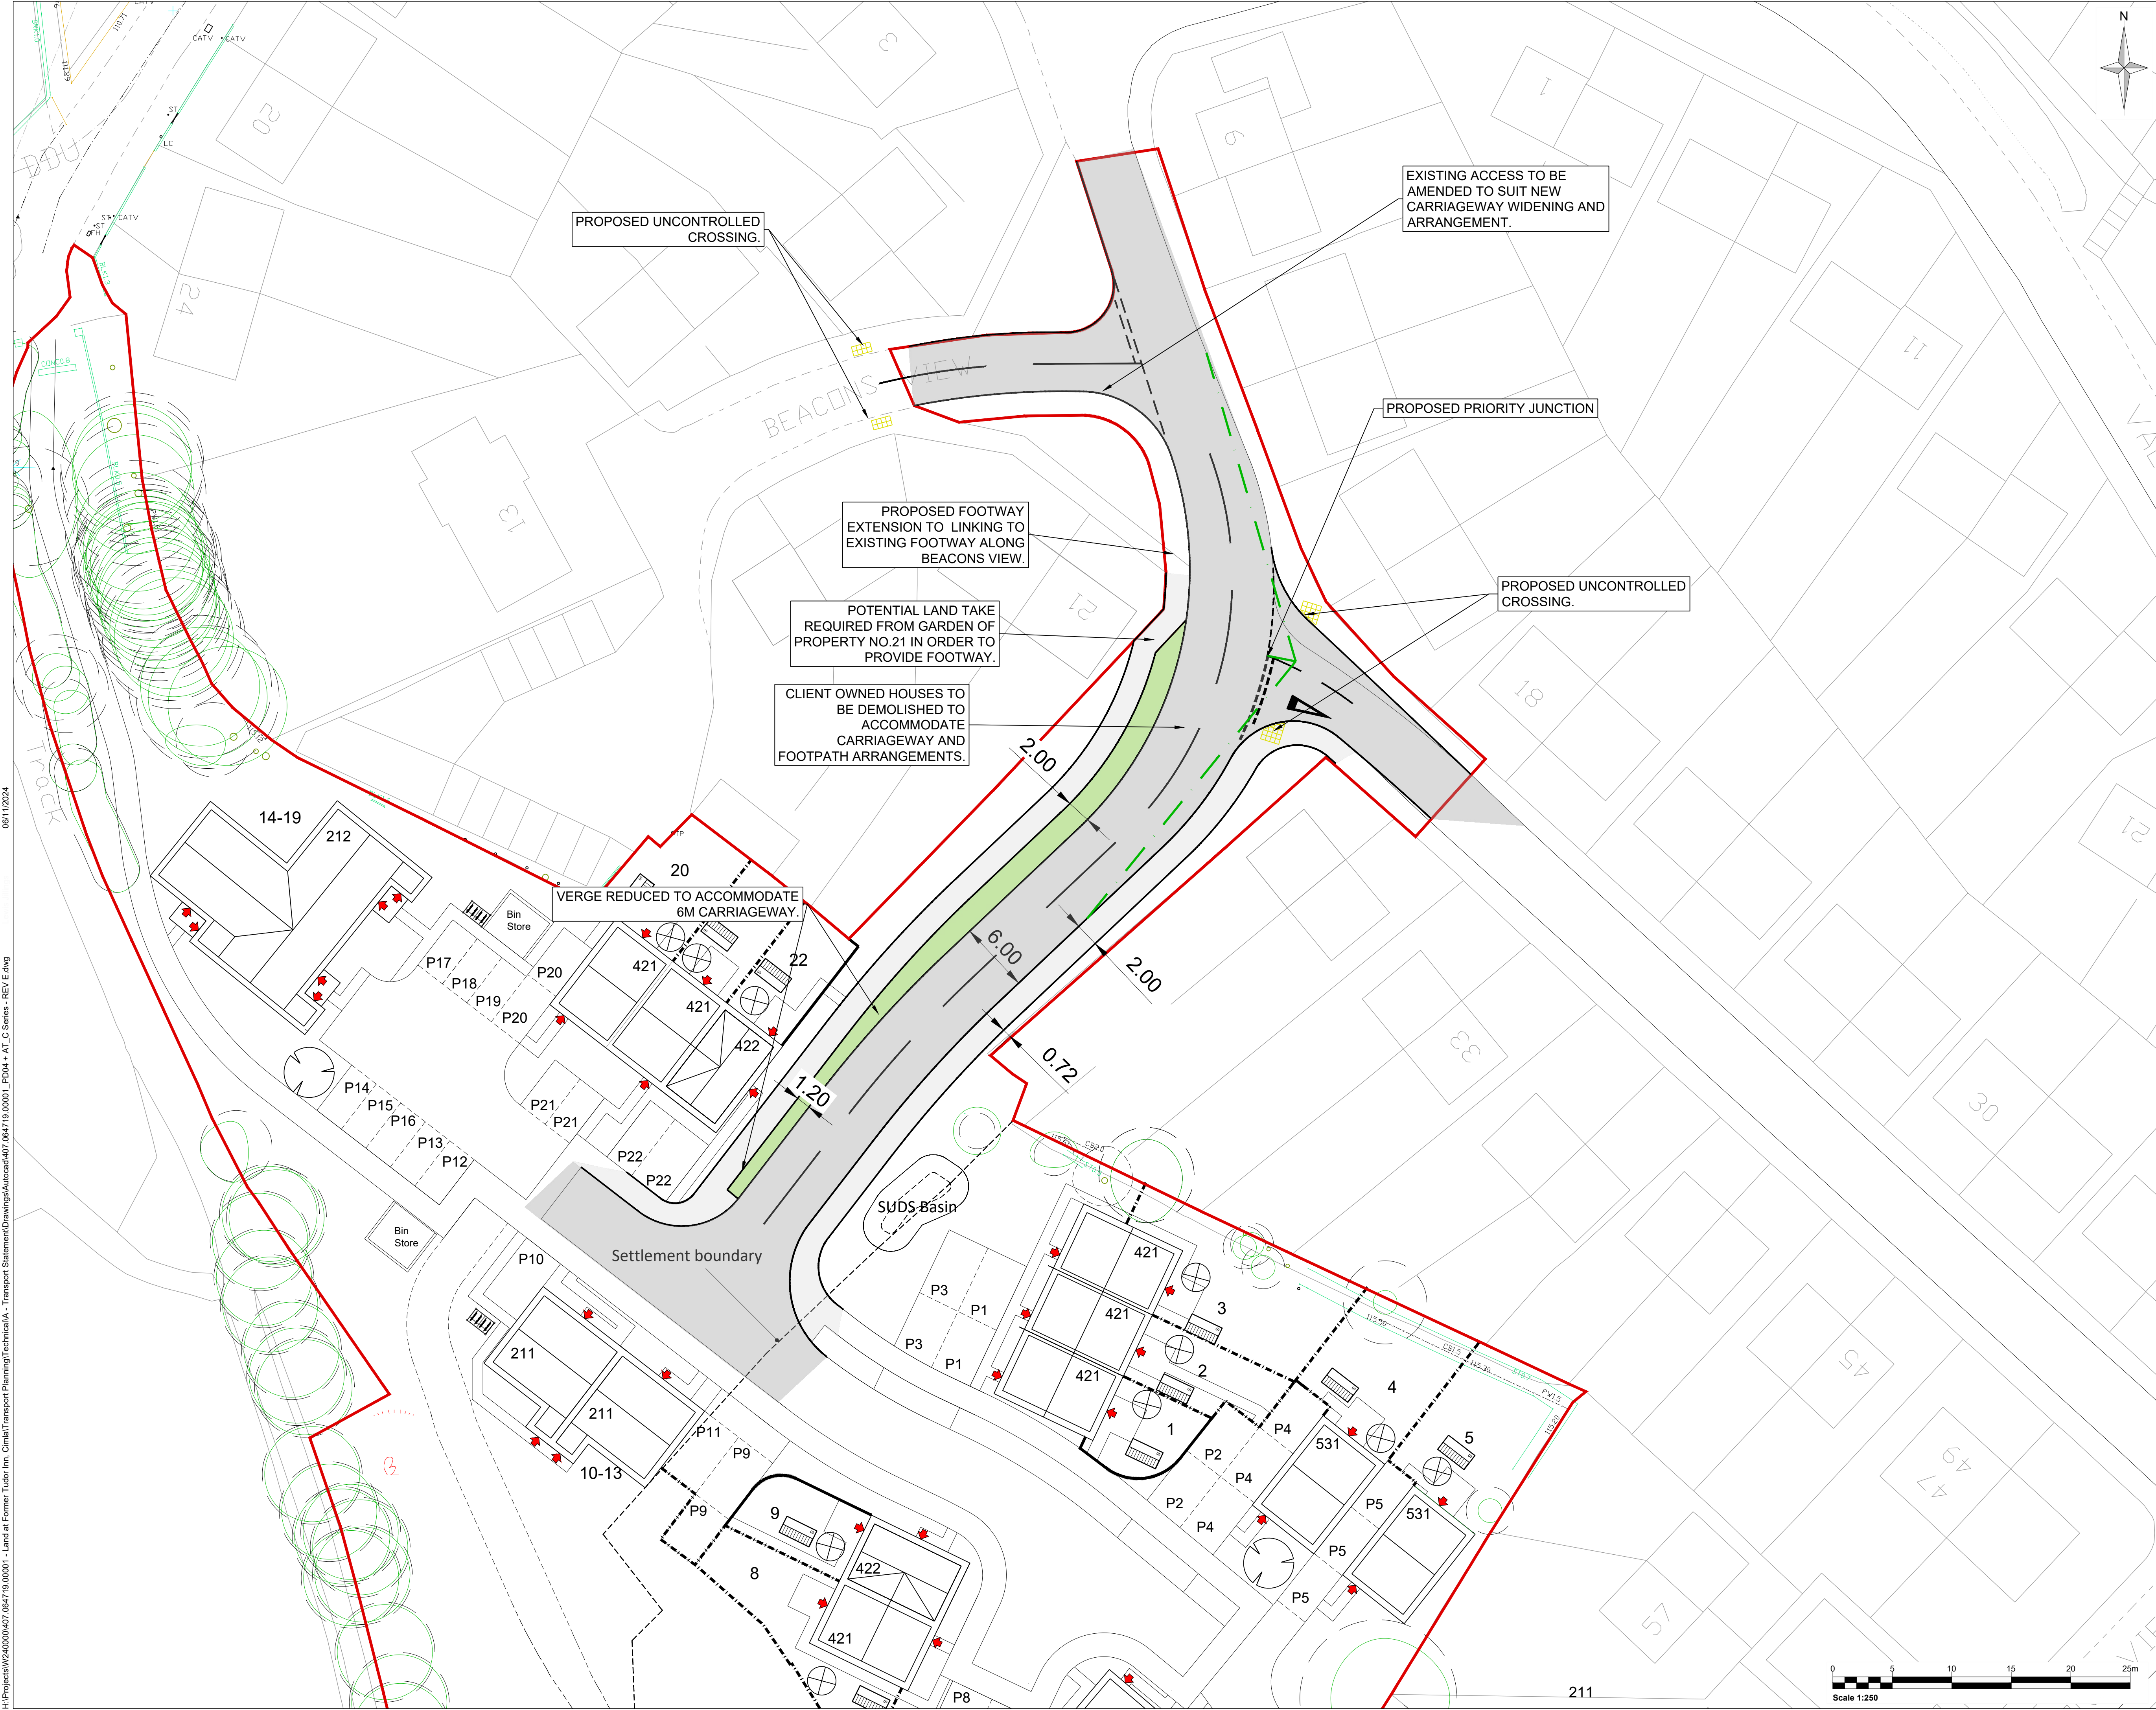

www.slrconsulting.com

Drawing Status & Suitability Code

Client
TAI TARIAN

Project
TUDOR INN, NEATH

Drawing Title
PROPOSED SPINE ROAD
CHANGE IN PRIORITY
GENERAL ARRANGEMENT

Scale 1:250	@ A1	SLR Project No. 407.064719.00001
Designed KR	Drawn KR	Checked MT
Date 29.08.24	Date 29.08.24	Date 29.08.24

Authorised MT	Rev E
------------------	----------

Drawing Number
PD04

