

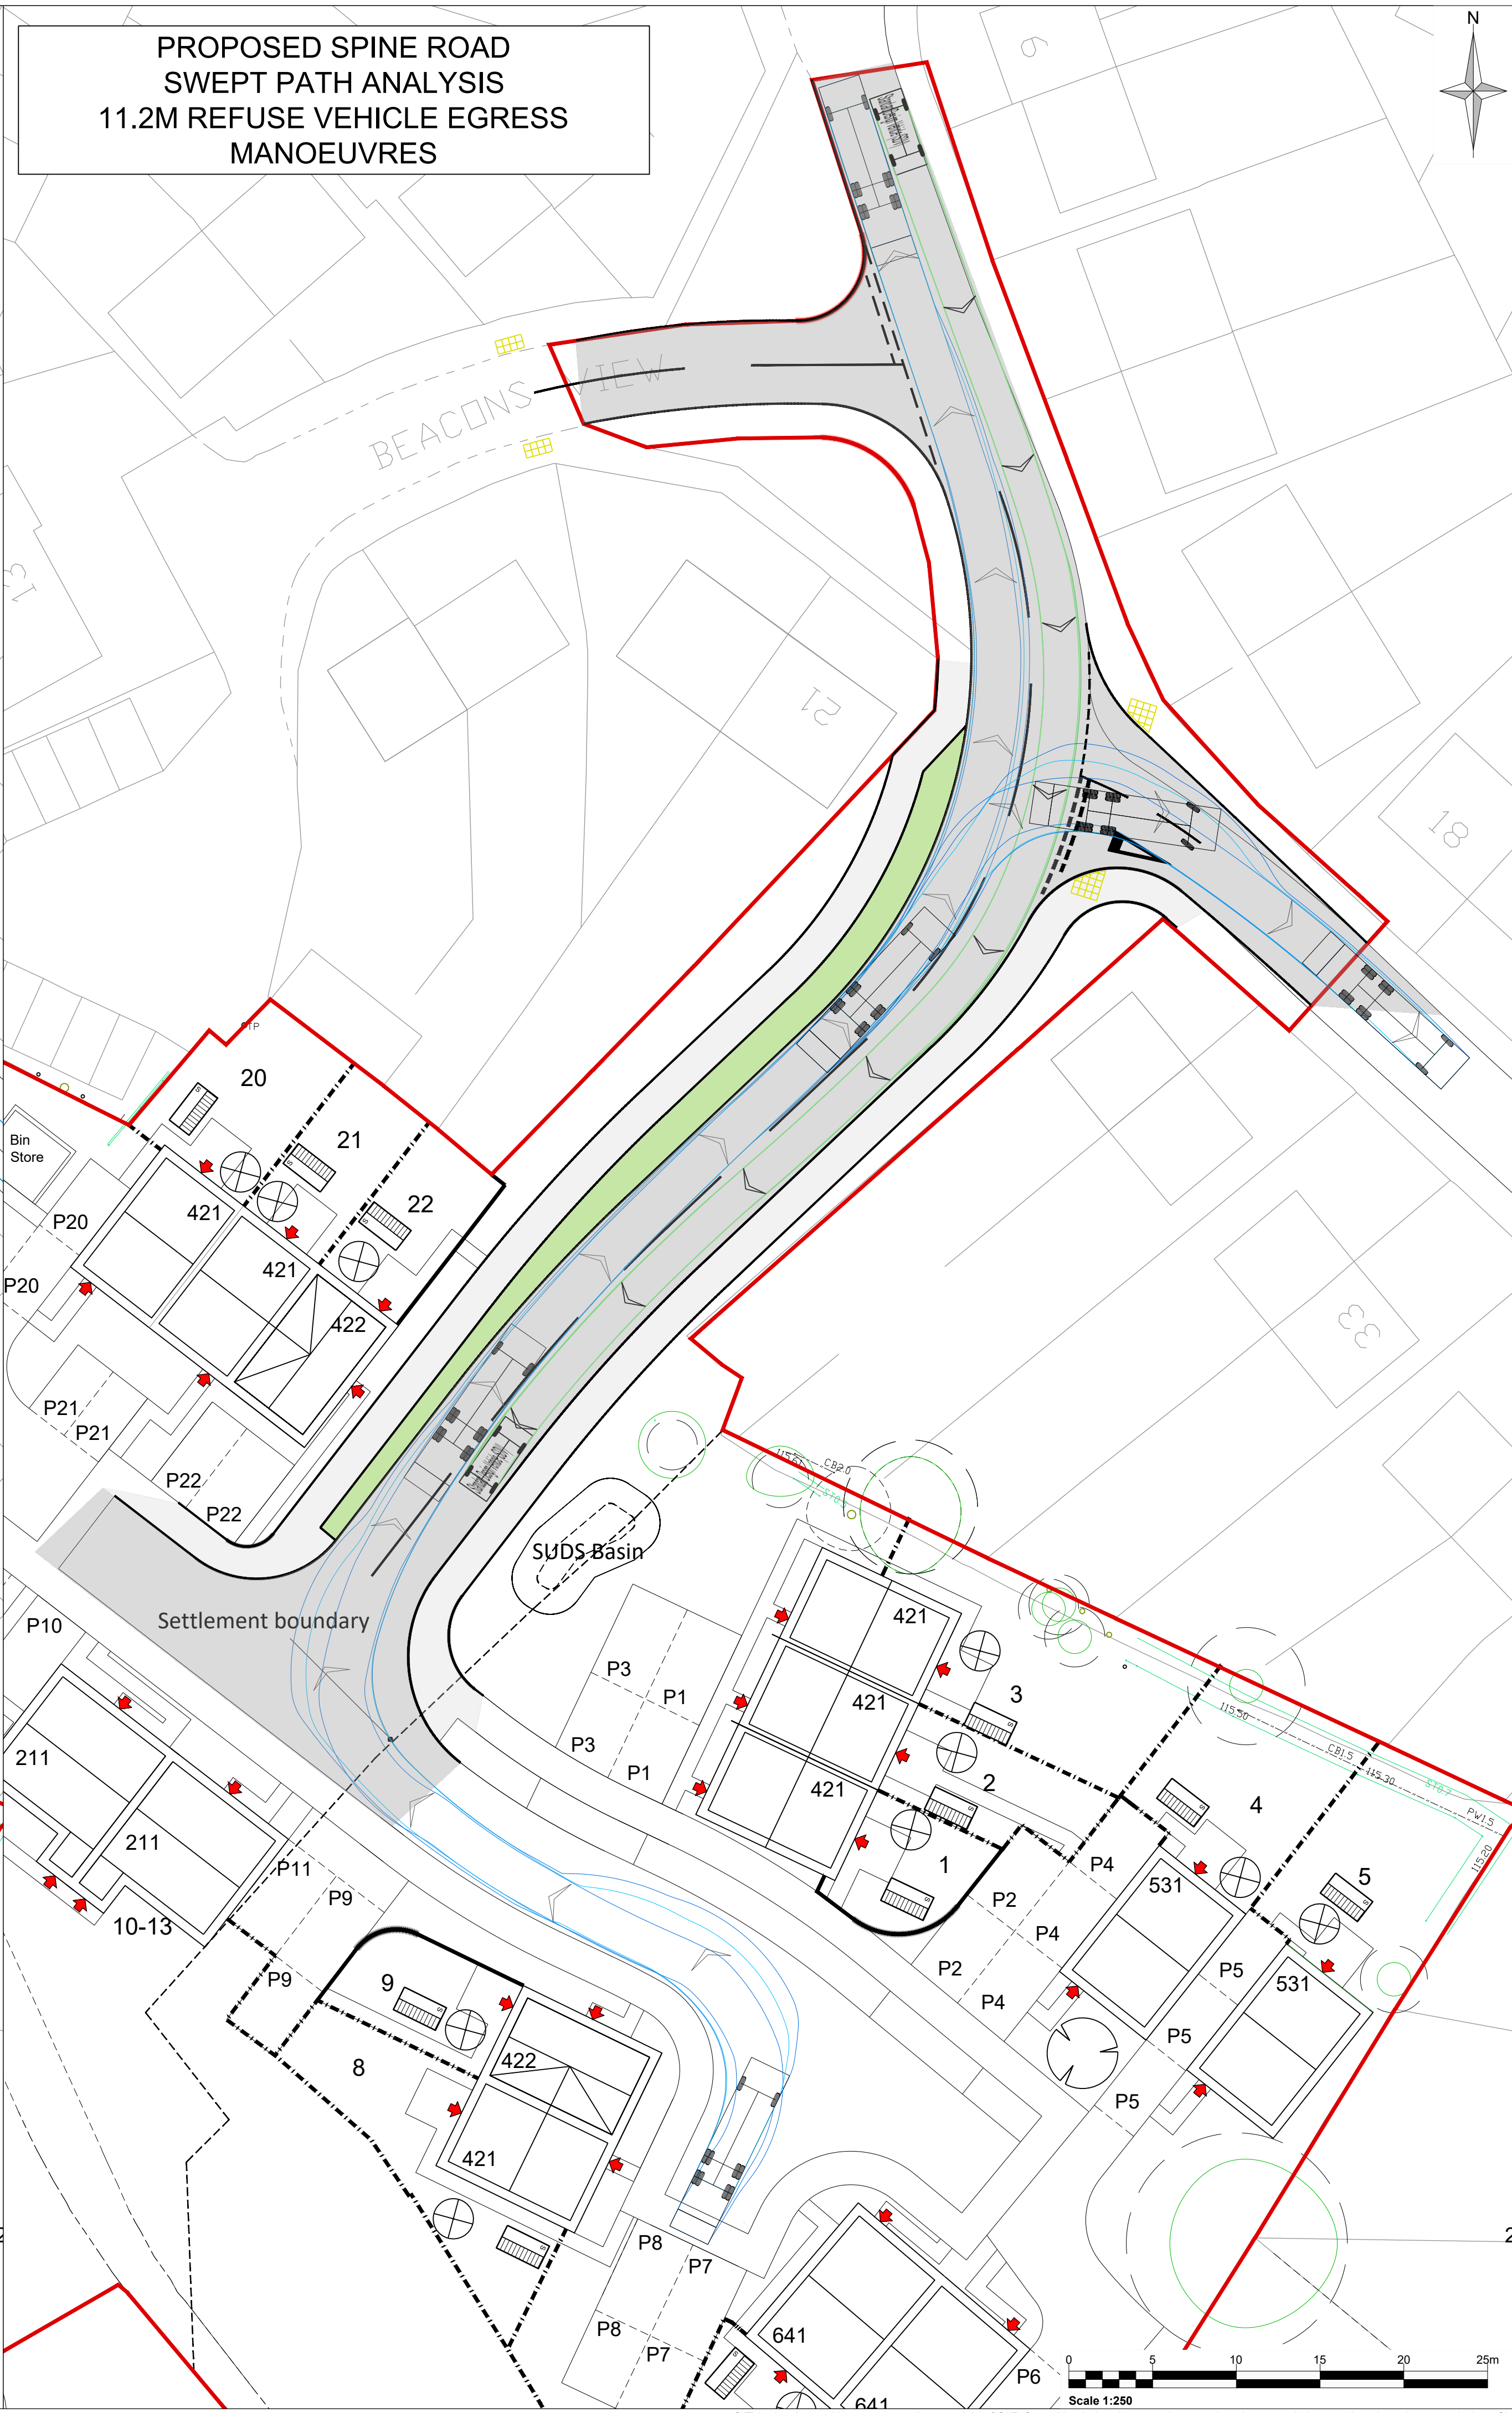


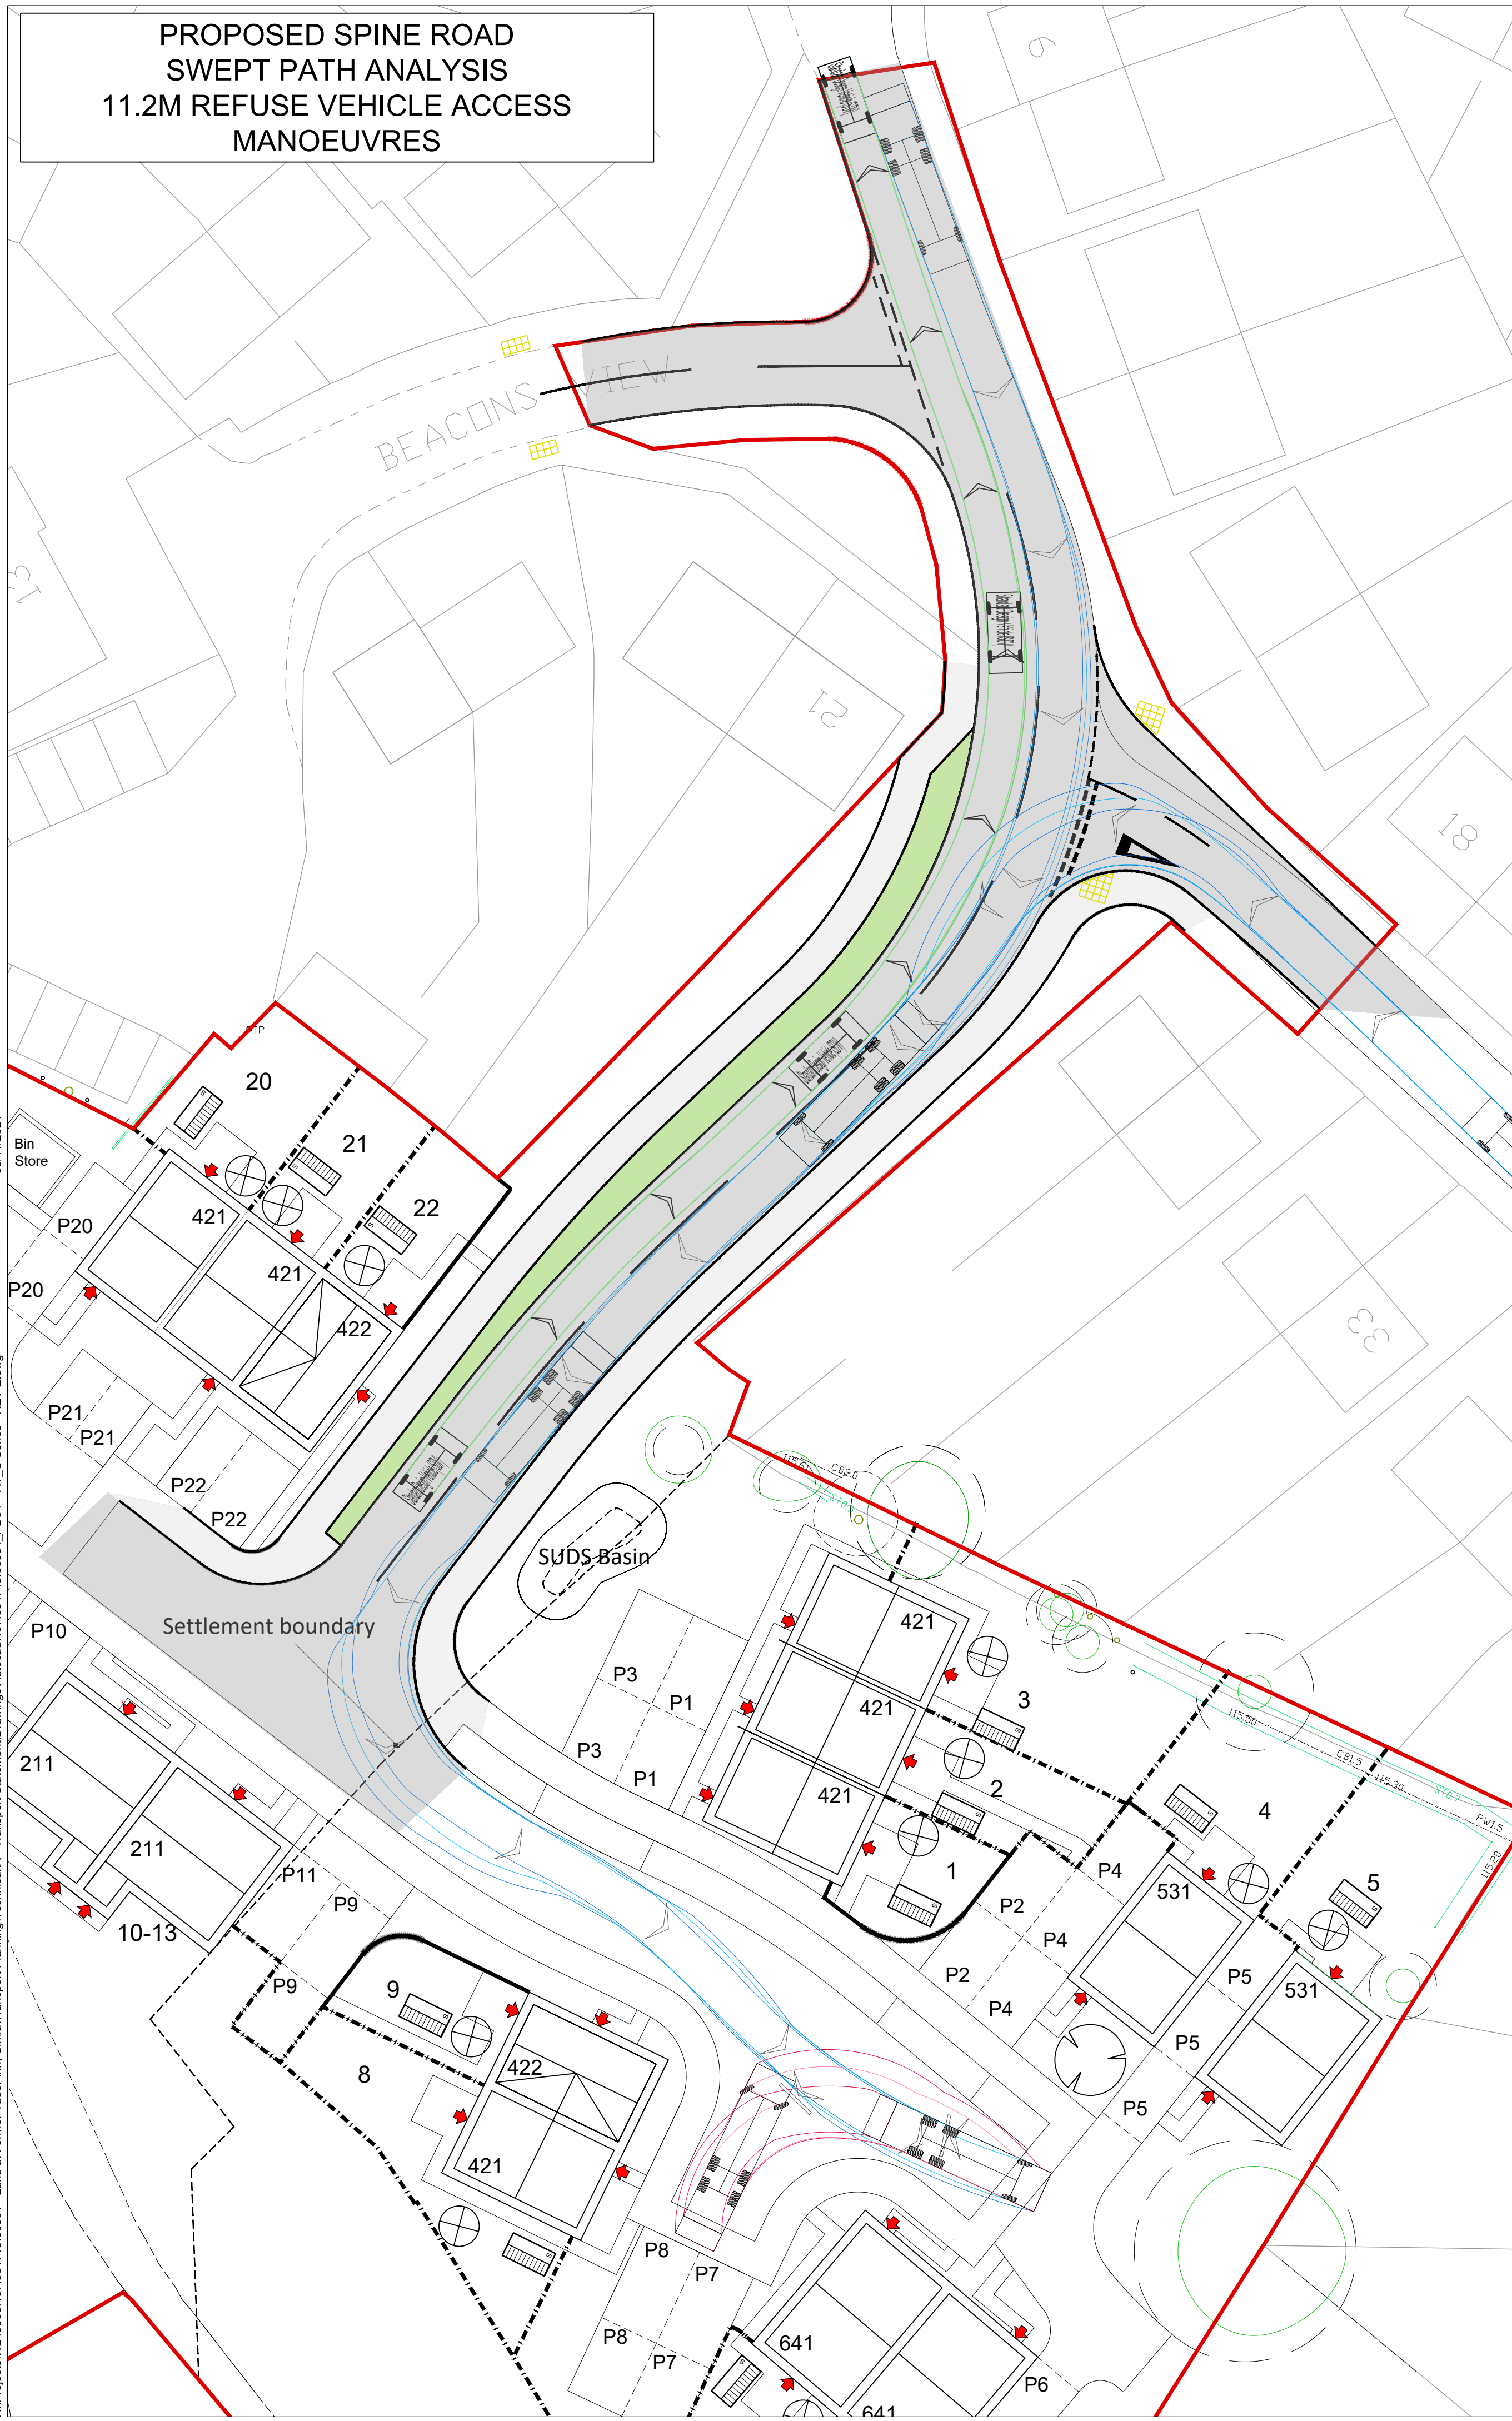

- Legend:**
- | | |
|---|-----------------------|
|  | PROPOSED CARRIAGEWAY |
|  | PROPOSED SHARED ROUTE |
|  | PROPOSED VERGE |

Standard Design Vehicle (SDV)

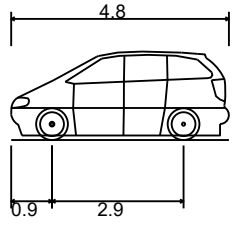

Overall Length	4.800m
Overall Width	2.000m
Overall Body Height	1.950m
Min Body Ground Clearance	0.100m
Track Width	2.000m
Lock to lock time	4.00s
Wall to Wall Turning Radius	6.000m

E	REVISED ARRANGEMENT	05.11.24	LJ	JH	MT
D	REVISED ARRANGEMENT	24.10.24	LJ	JH	MT
C	REVISED ARRANGEMENT	08.10.24	LJ	MT	MT
B	REVISED ARRANGEMENT	04.10.24	KR	MT	MT
A	REVISED ARRANGEMENT PER HIGHWAY AND RSA COMMENTS	02.10.24	KR	MT	MT
Rev	Amendments	Date	By	Chk	Auth



Drawing Status & Suitability Code

Client
TAI TARIAN

Project
TUDOR INN, NEATH

Scale 1:250 @ A1	SLR Project No. 407.064719.00001
---------------------	-------------------------------------

Designed KR	Drawn KR	Checked MT	Authorised MT
Date 29.08.24	Date 29.08.24	Date 29.08.24	Date 29.08.24

Drawing Number	Rev.
AT_C01	E