


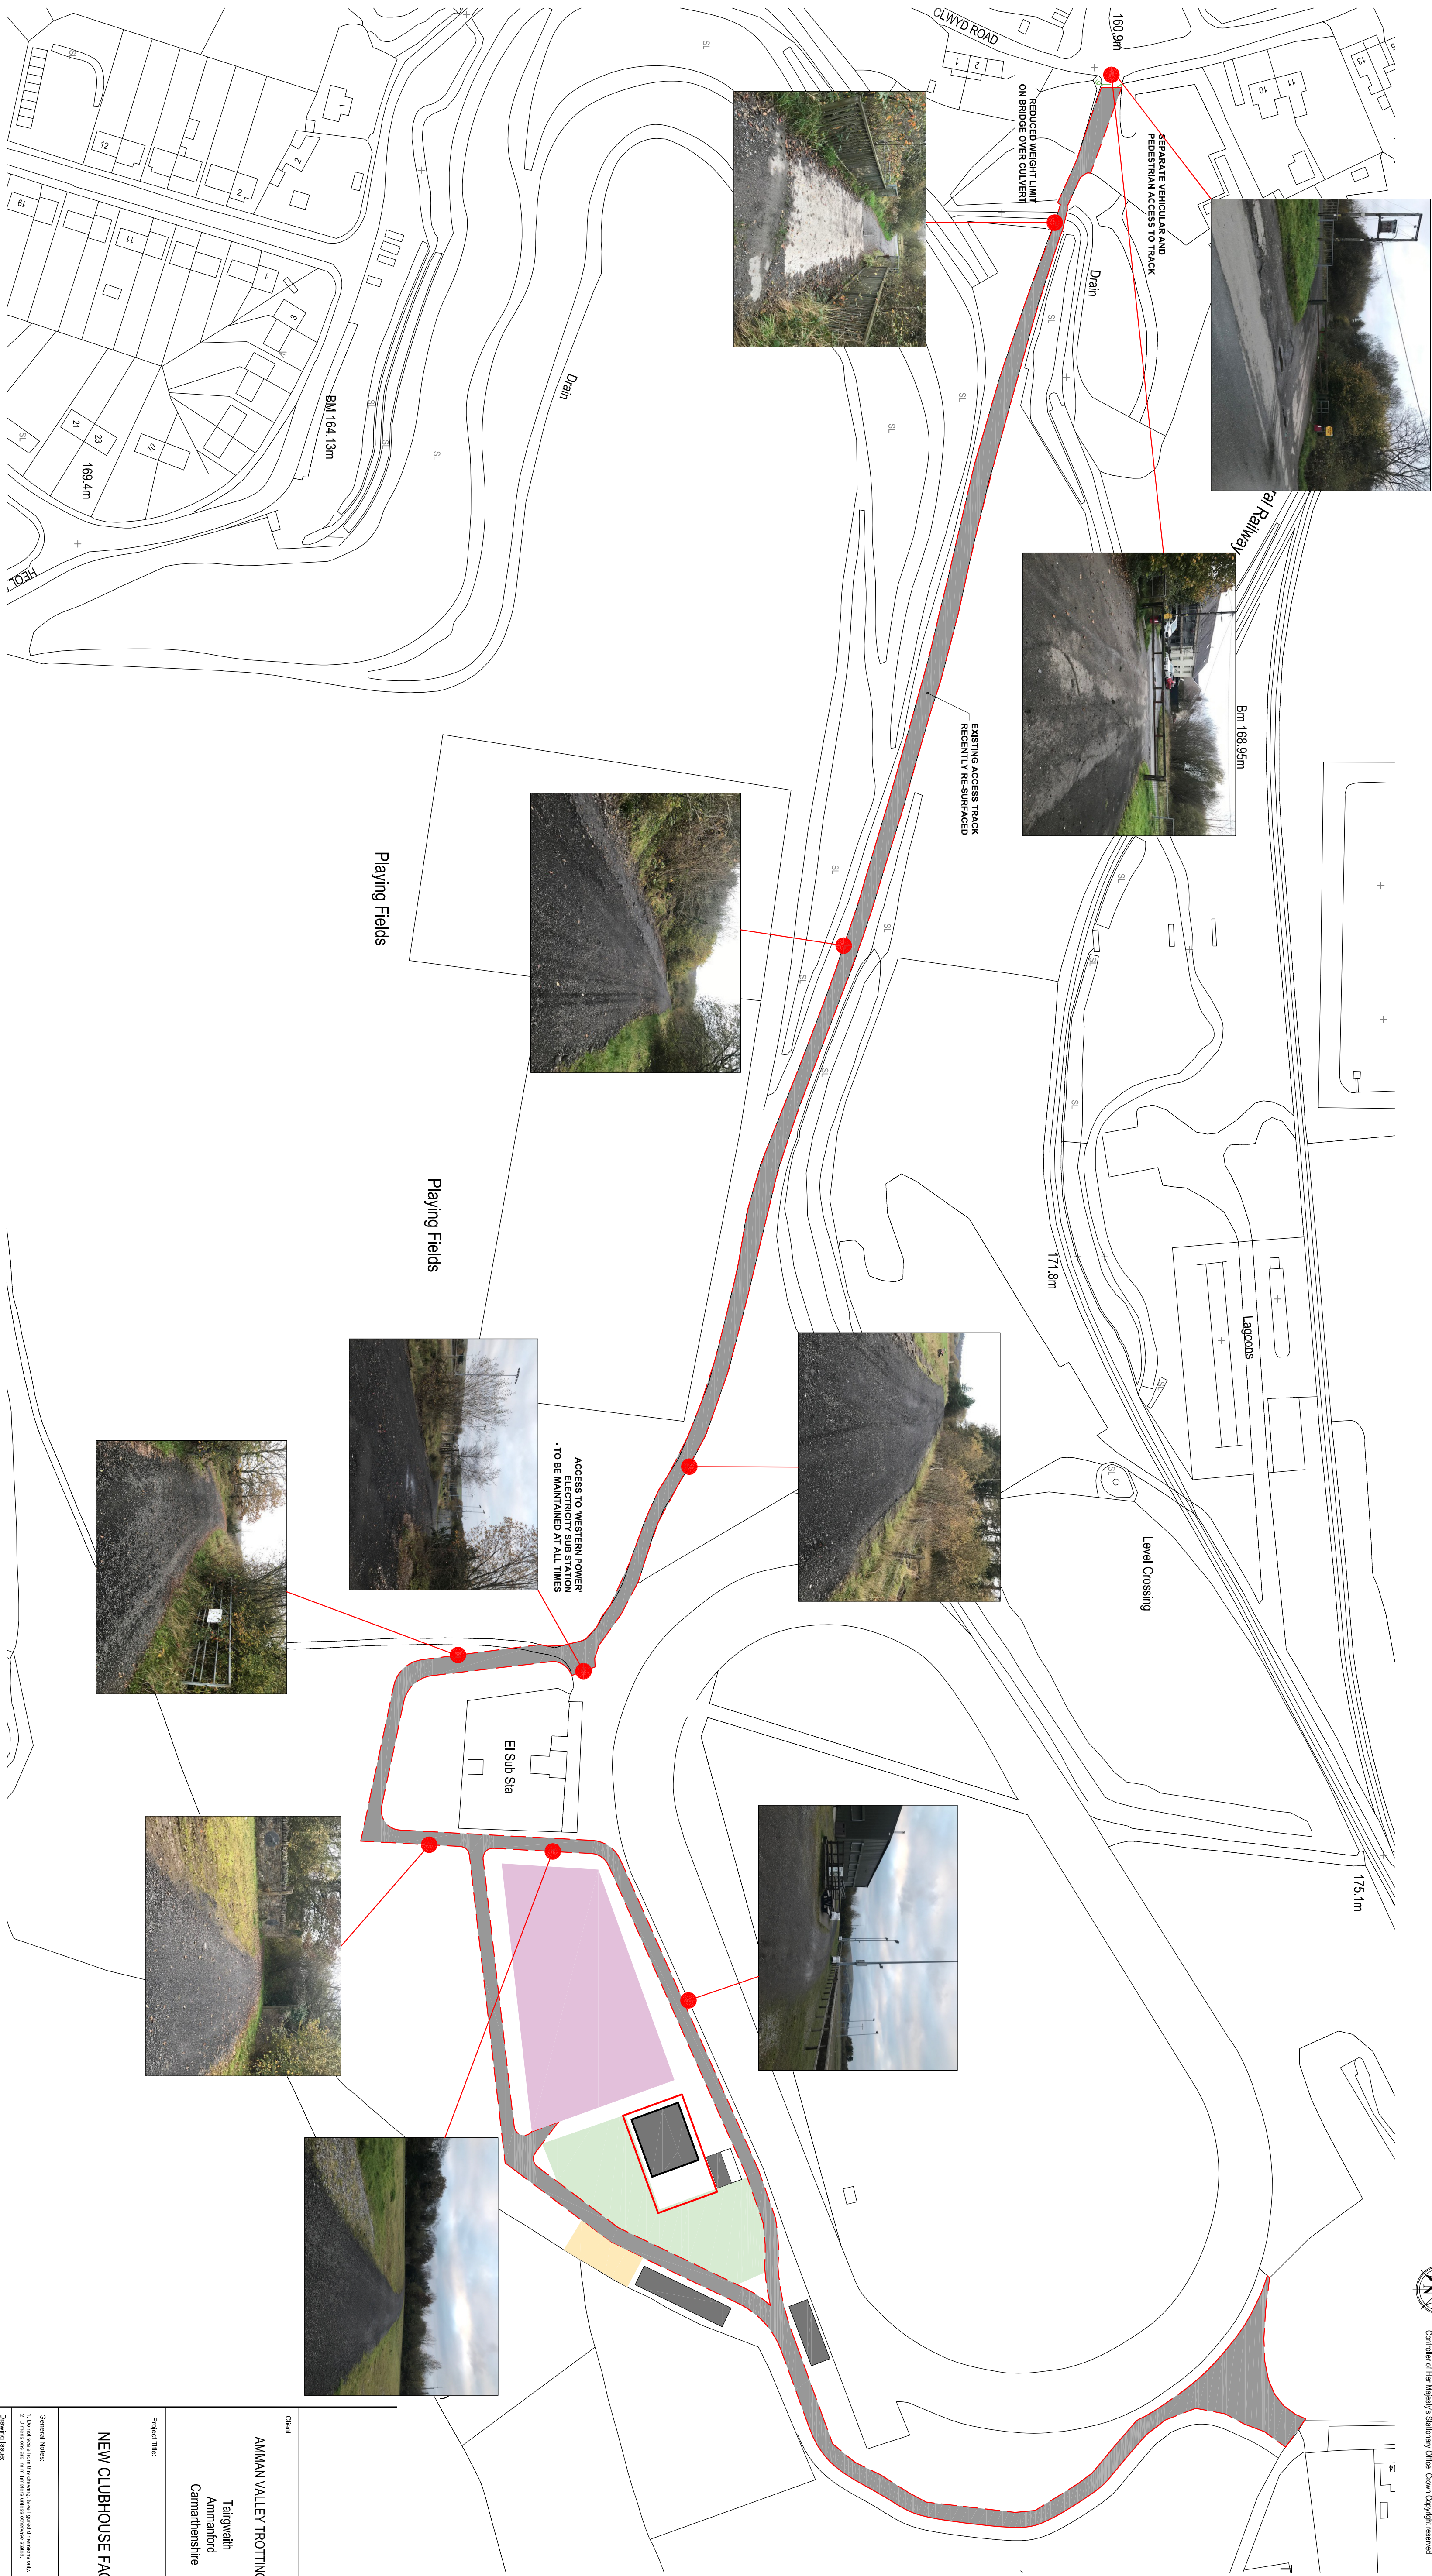

PLANNING

Drawing Title:	PROPOSED ACCESS - ALTERNATIVE ROUTE
Drawing No:	CPD-003
Date:	05-11-2024
Scale:	1:1000
Page:	1 of 1



Cym Planning & Design Ltd.
(architectural and drafting services)