


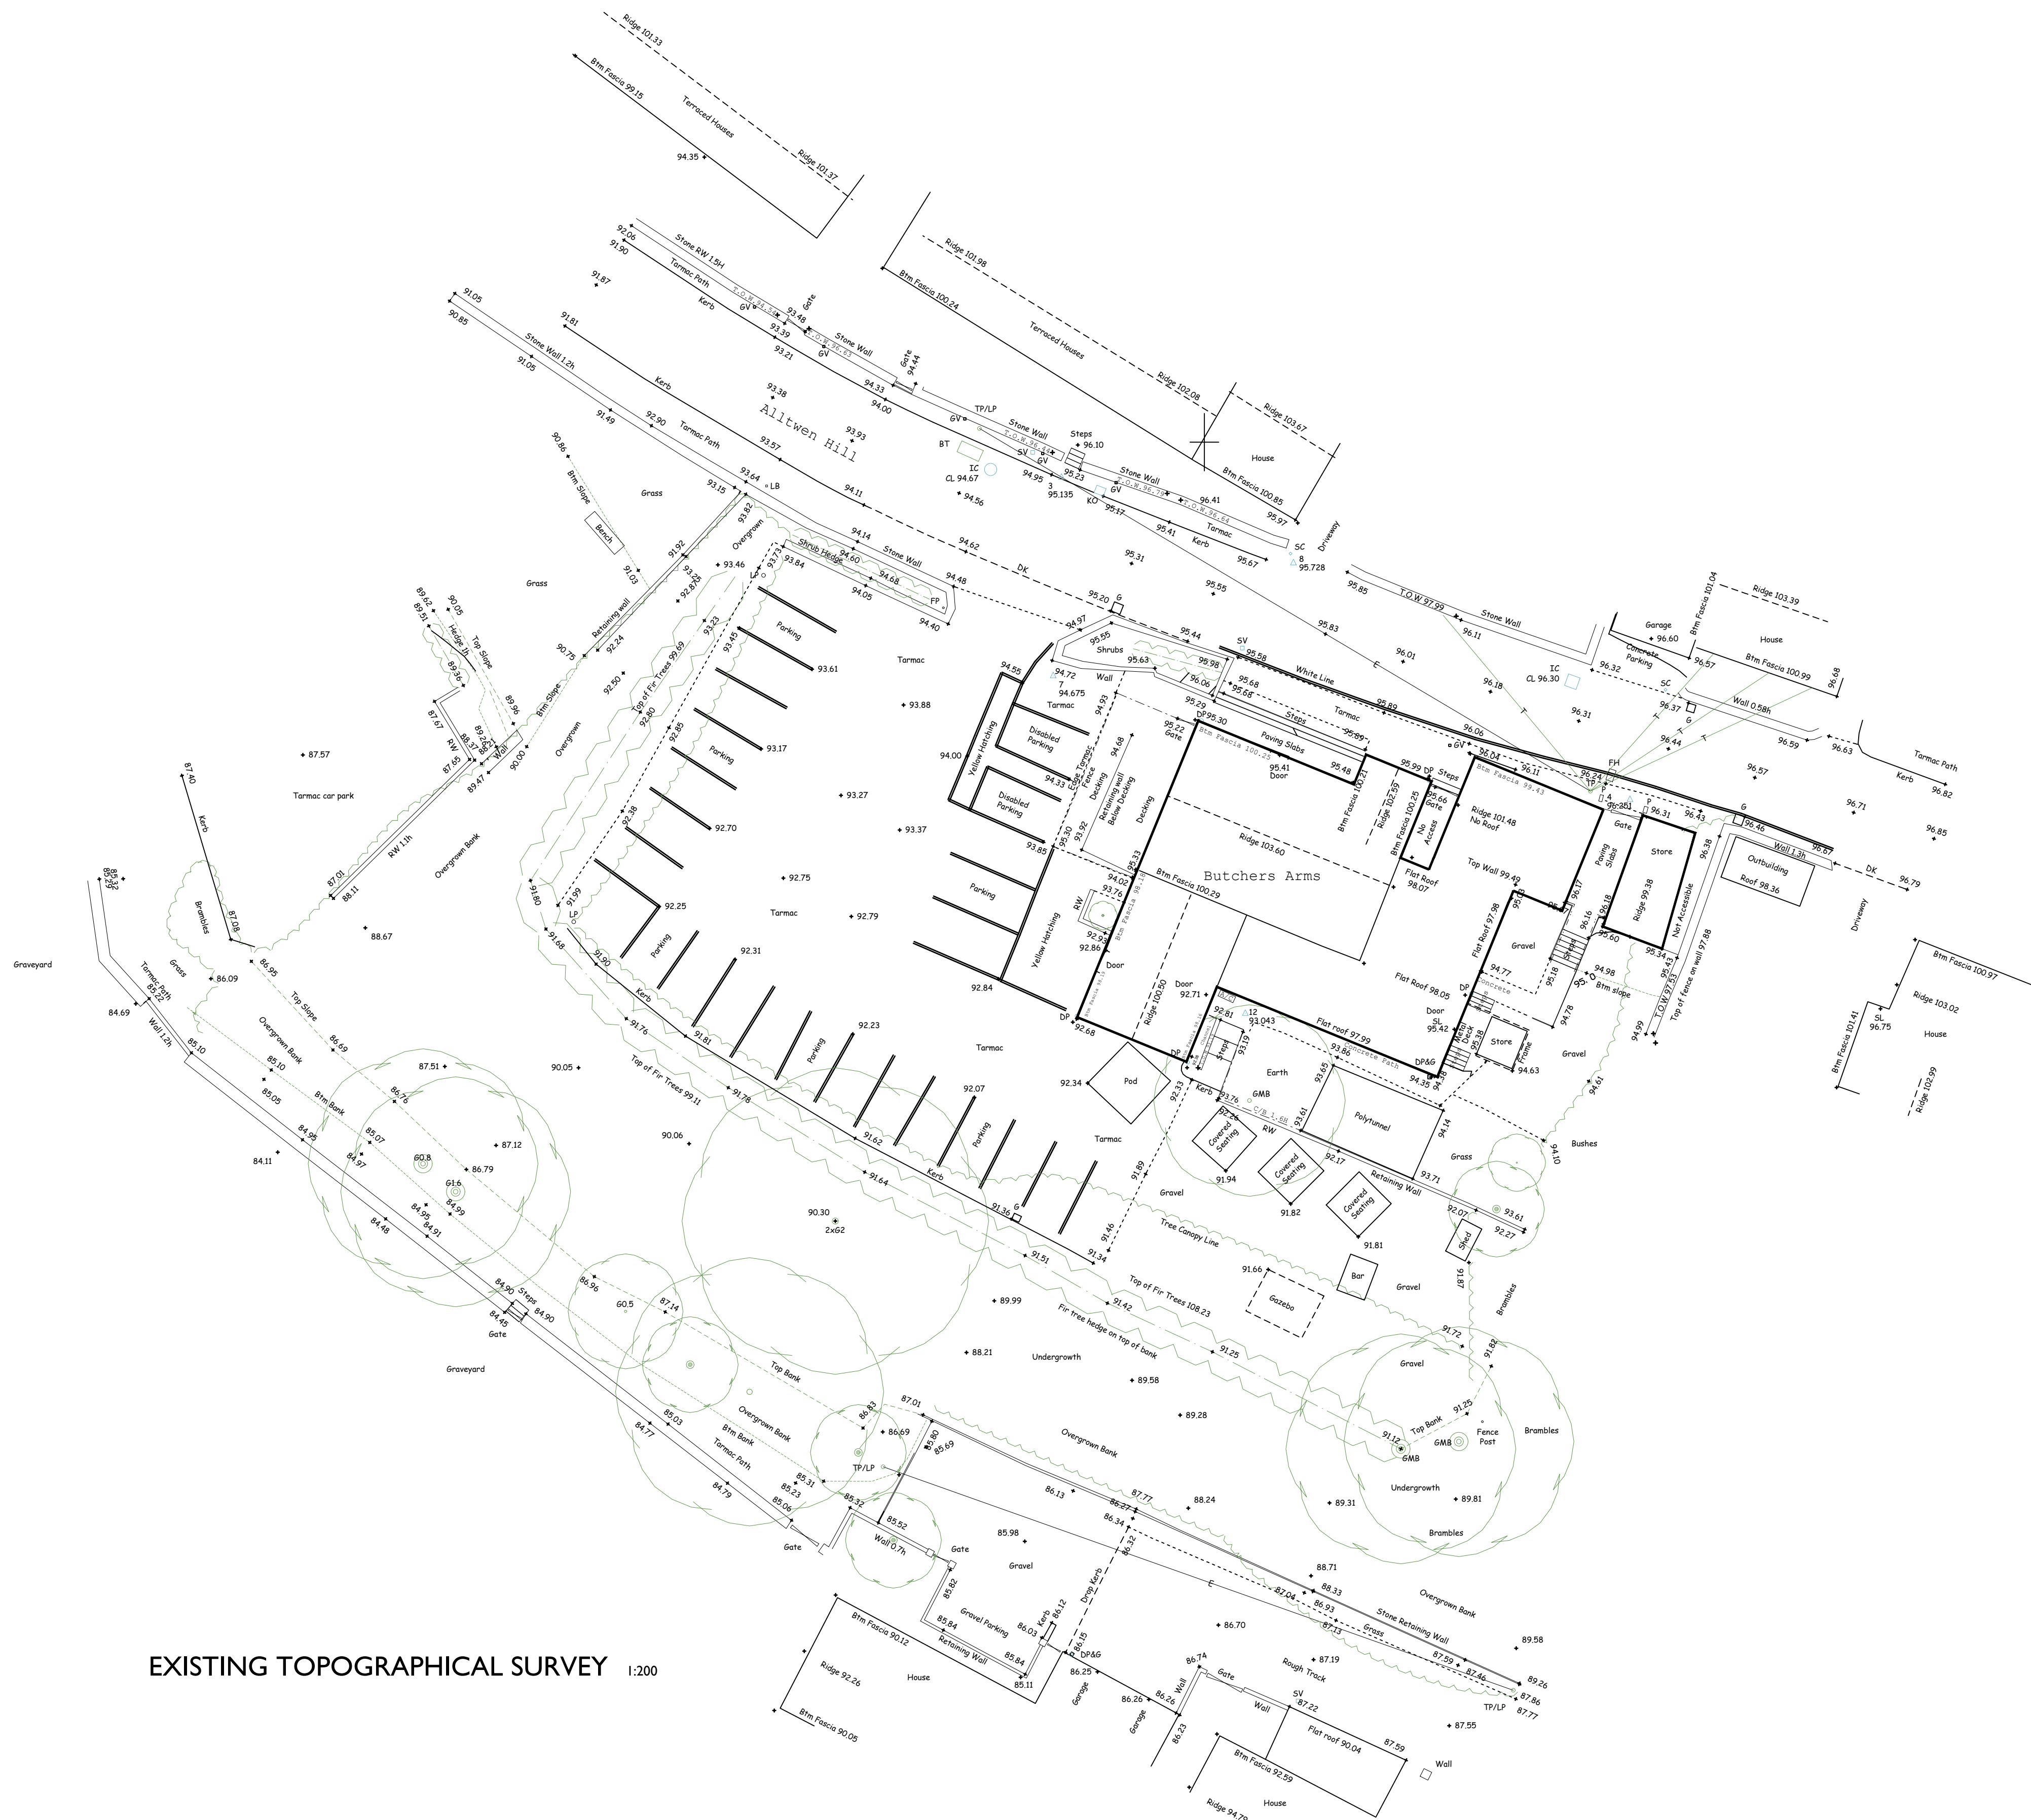

EXISTING TOPOGRAPHICAL SURVEY 1:200

Notes:
Drawing remains the Copyright of AP Architecture & Planning Ltd.
AP Architecture and Planning Ltd cannot guarantee that planning permission will be granted.

PLANNING ISSUE

project
The Butchers Arms, Alltwn Hill,
Alltwn, Pontardawe, Neath. SA8 3BP

drawing
EXISTING TOPOGRAPHICAL
SURVEY

date
Nov 2024

ap=ap
AP ARCHITECTURE + PLANNING LTD

46 Heol Tircoed · Penltergaer · Swansea · SA4 9QZ

client
The Butchers Arms (Alltwn) LLP

job / drawing no.
10.94.105

scales
1:200@A1

t 07575 224489
e adrian@ap-ap.co.uk
w www.ap-ap.co.uk