



Tudor Inn, Cimla


Arboricultural Impact Assessment

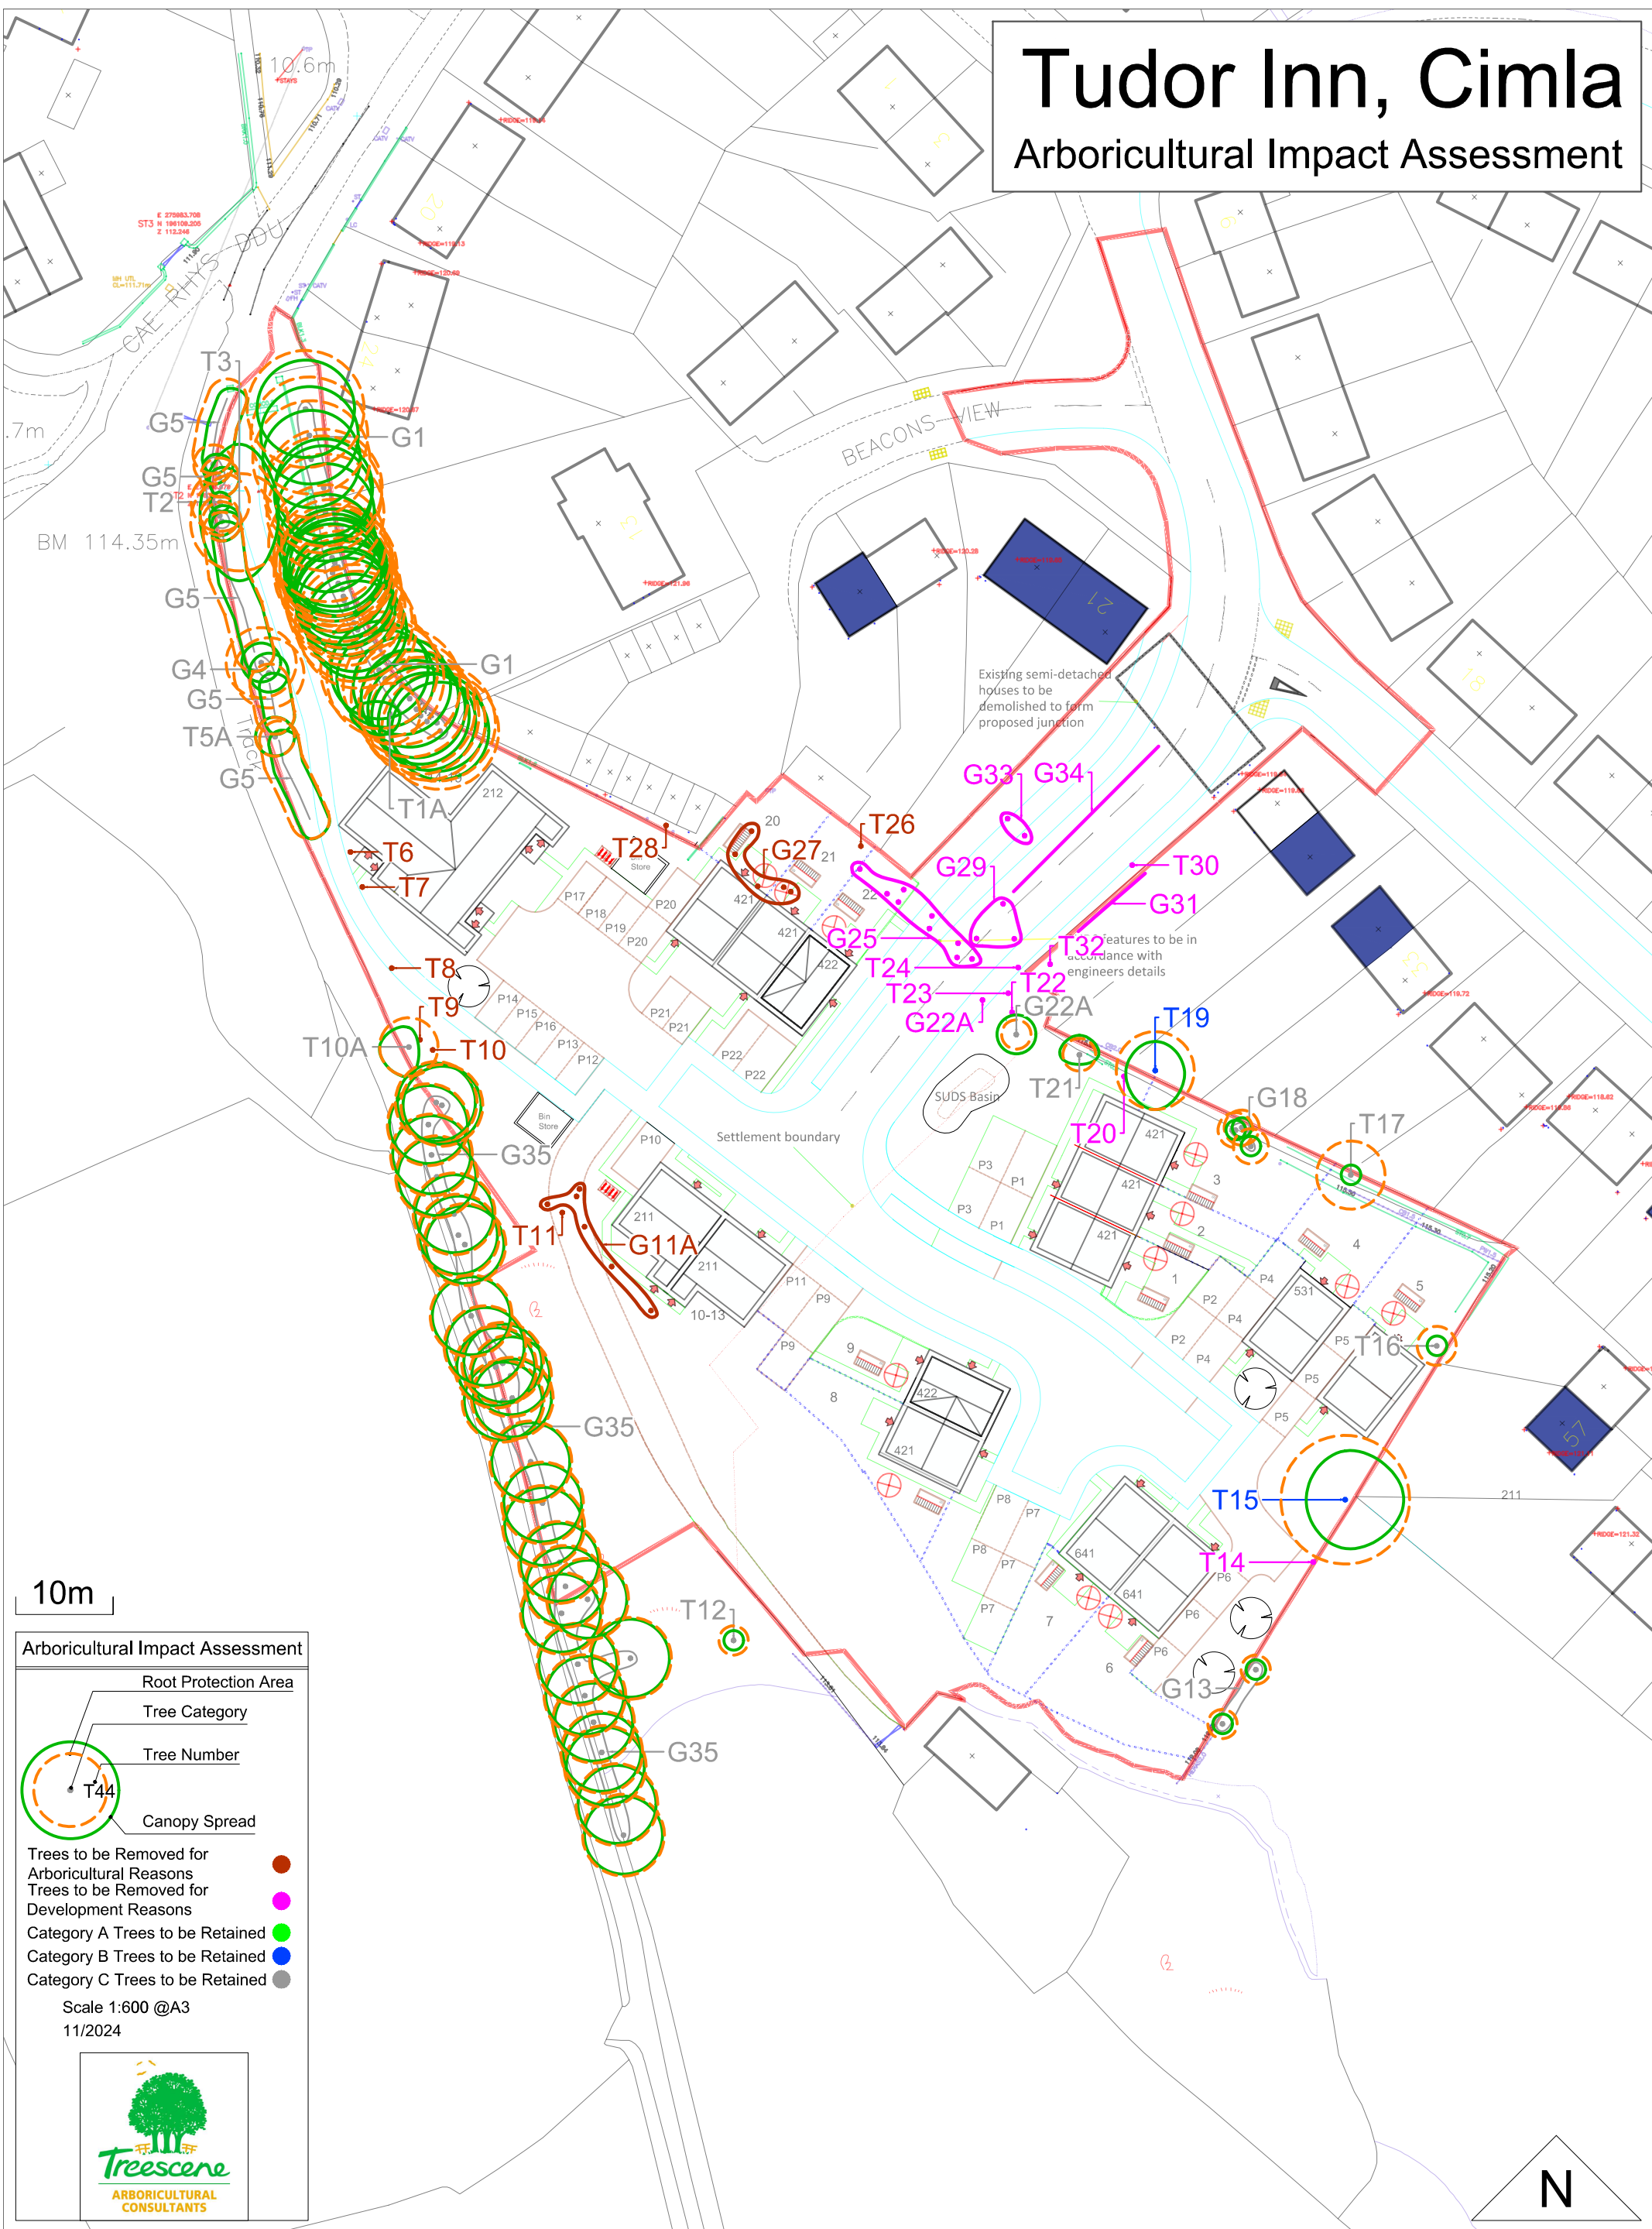

Tudor Inn, Cimla

Arboricultural Impact Assessment

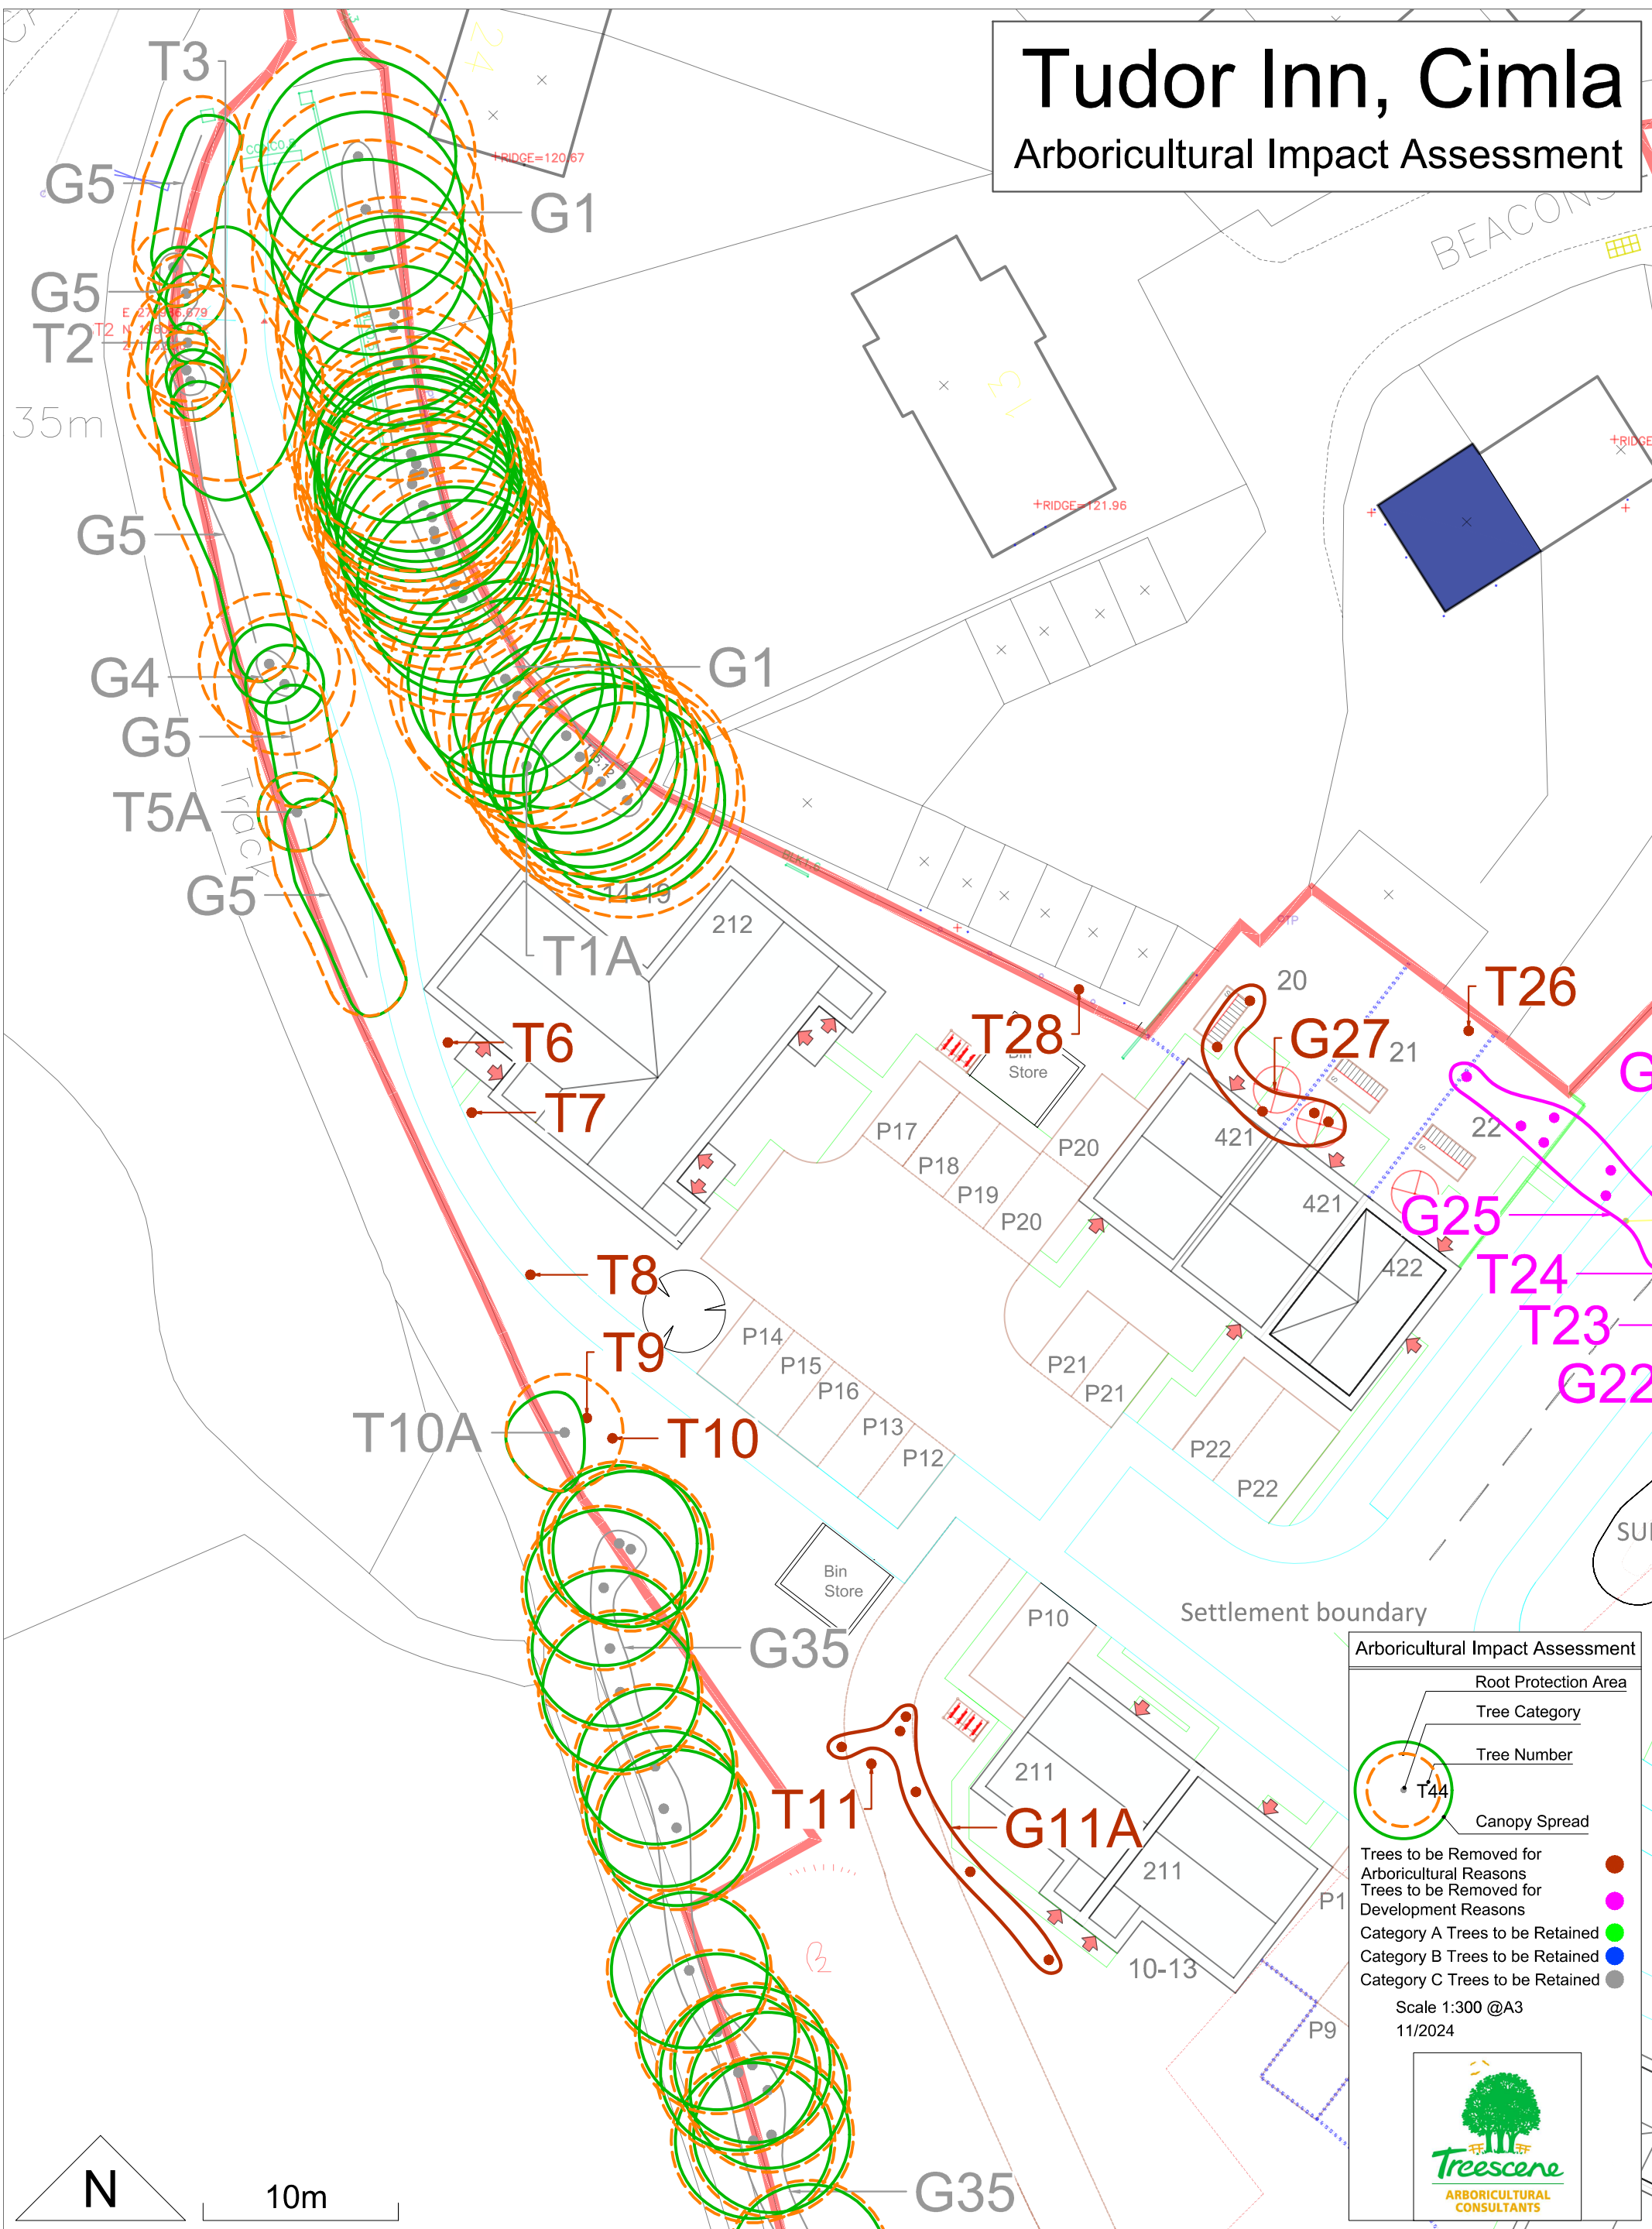

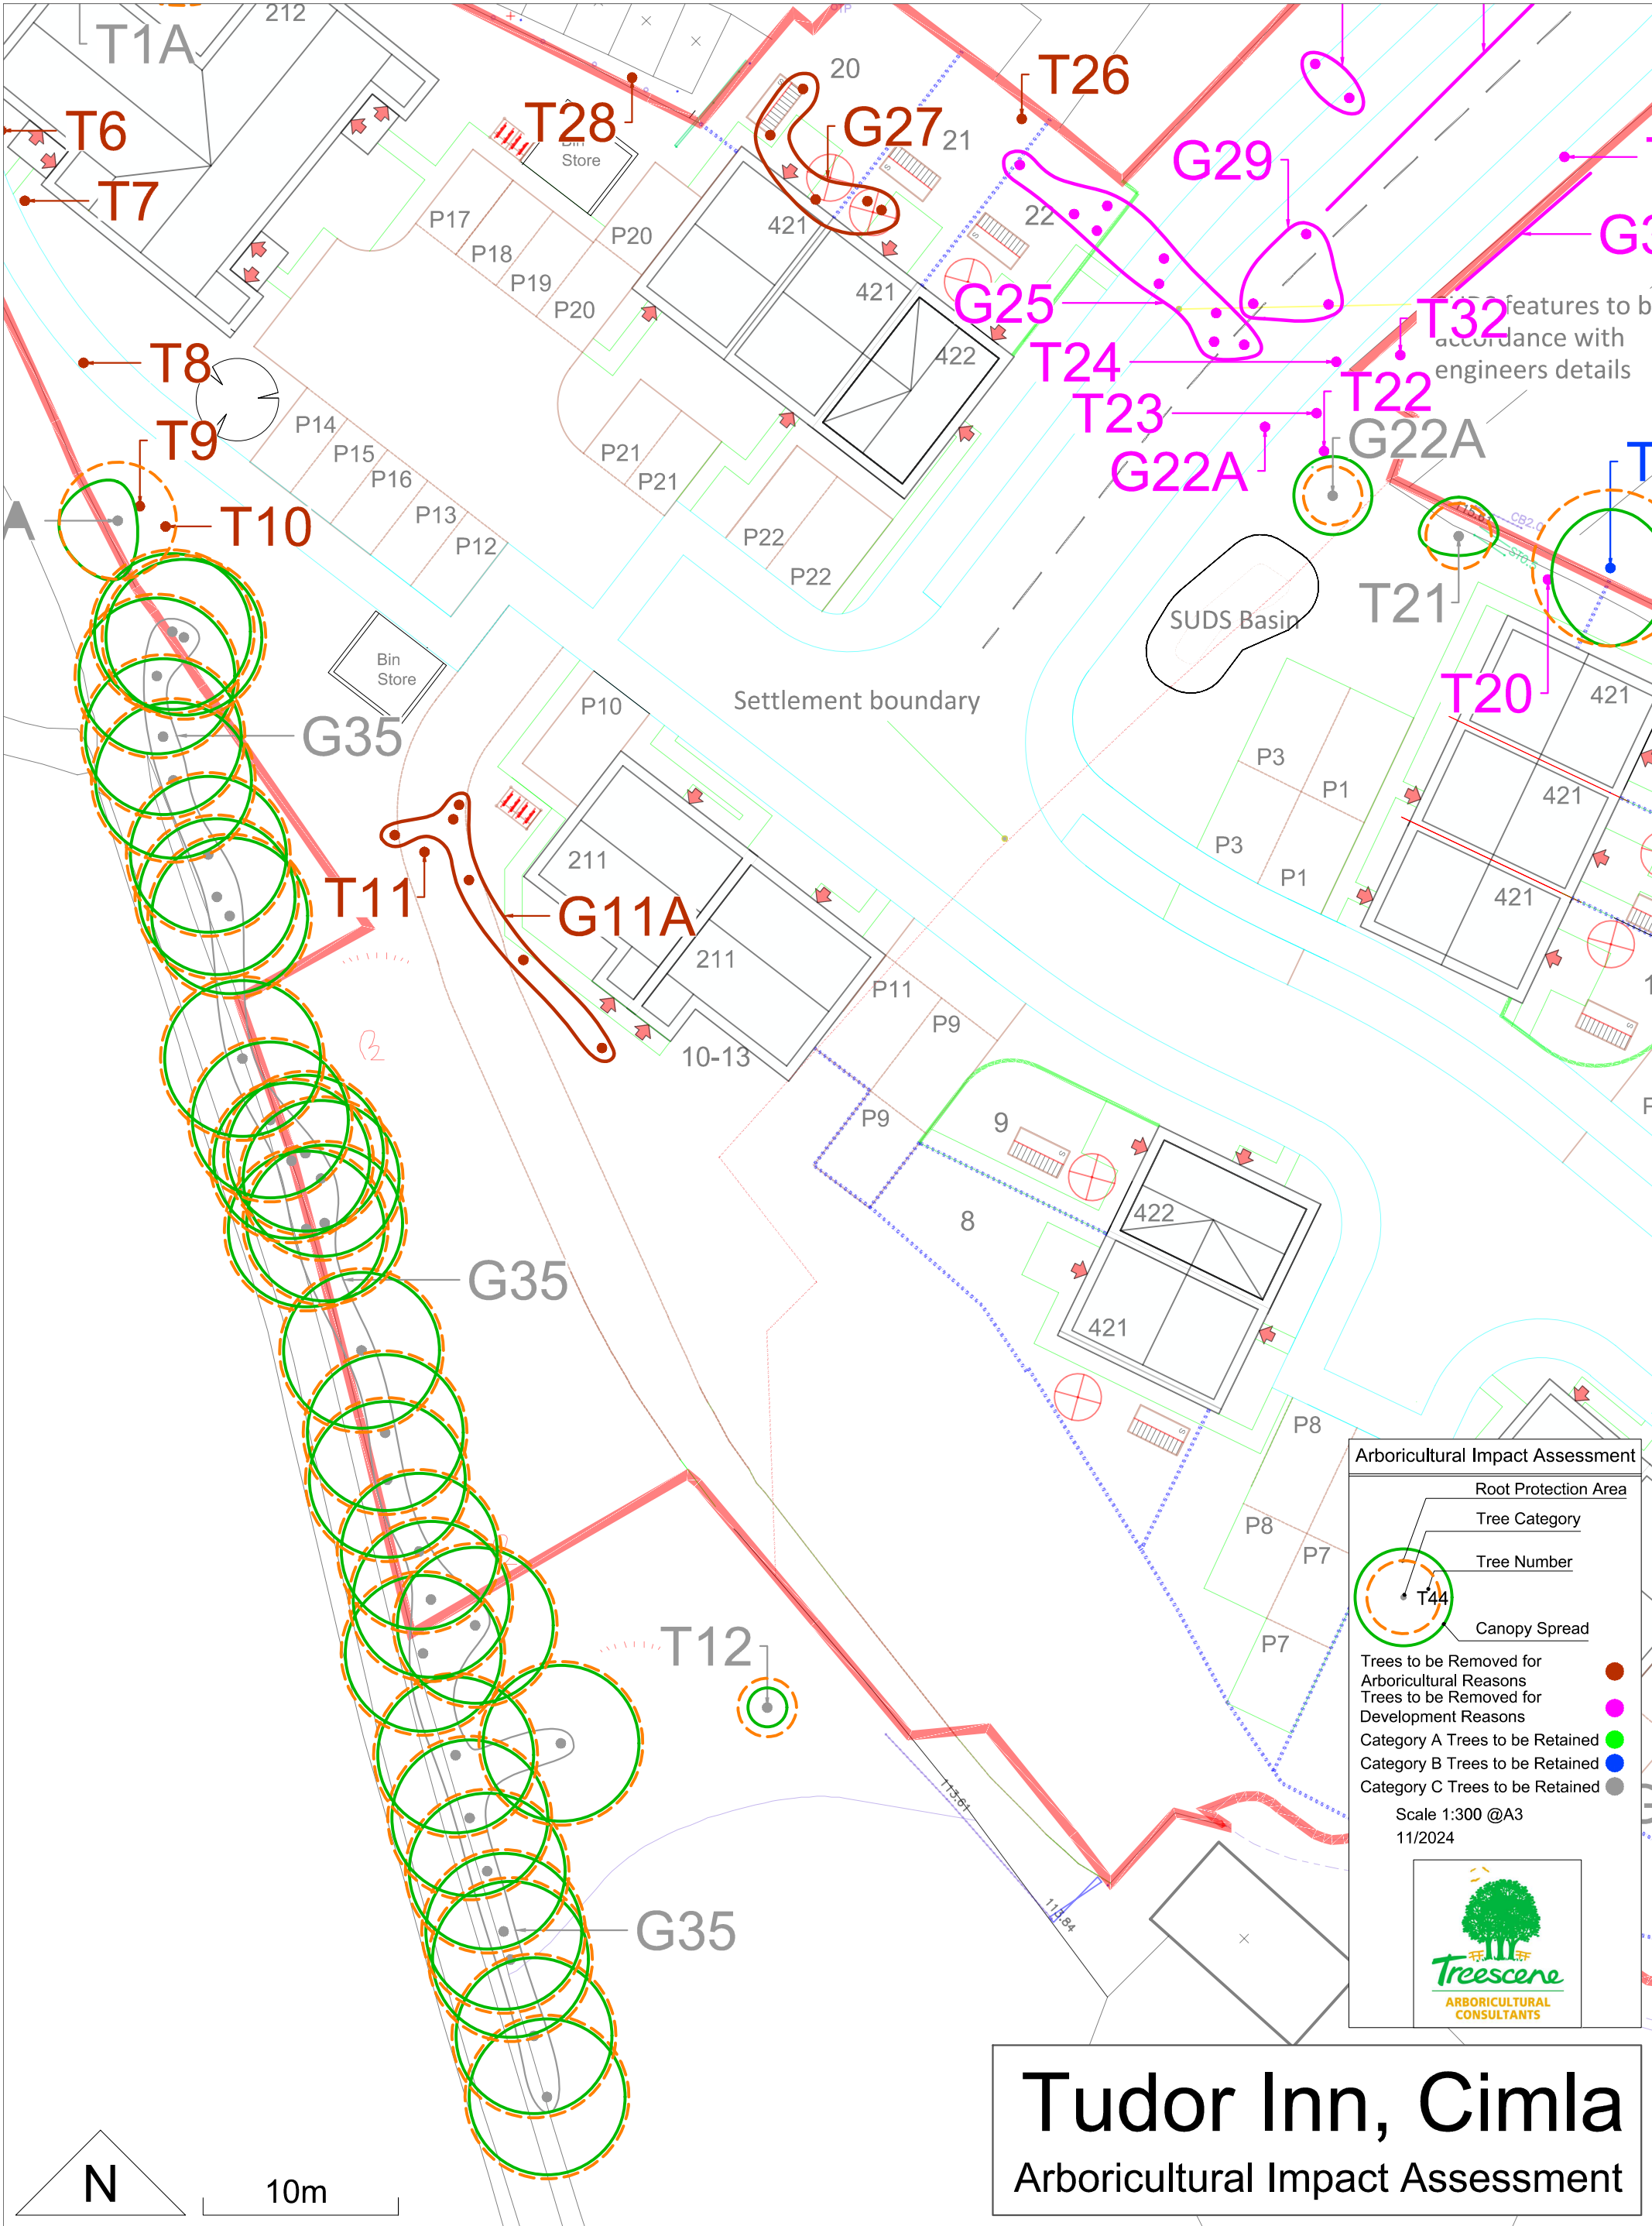


Tudor Inn, Cimla

Arboricultural Impact Assessment


Existing semi-detached houses to be demolished to form proposed junction

Arboricultural Impact Assessment

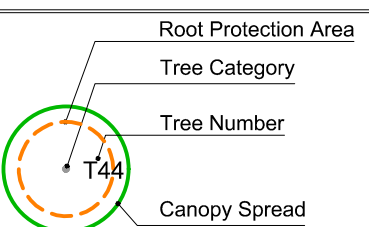

Trees to be Removed for Arboricultural Reasons
Trees to be Removed for Development Reasons
Category A Trees to be Retained
Category B Trees to be Retained
Category C Trees to be Retained

Scale 1:300 @A3
11/2024

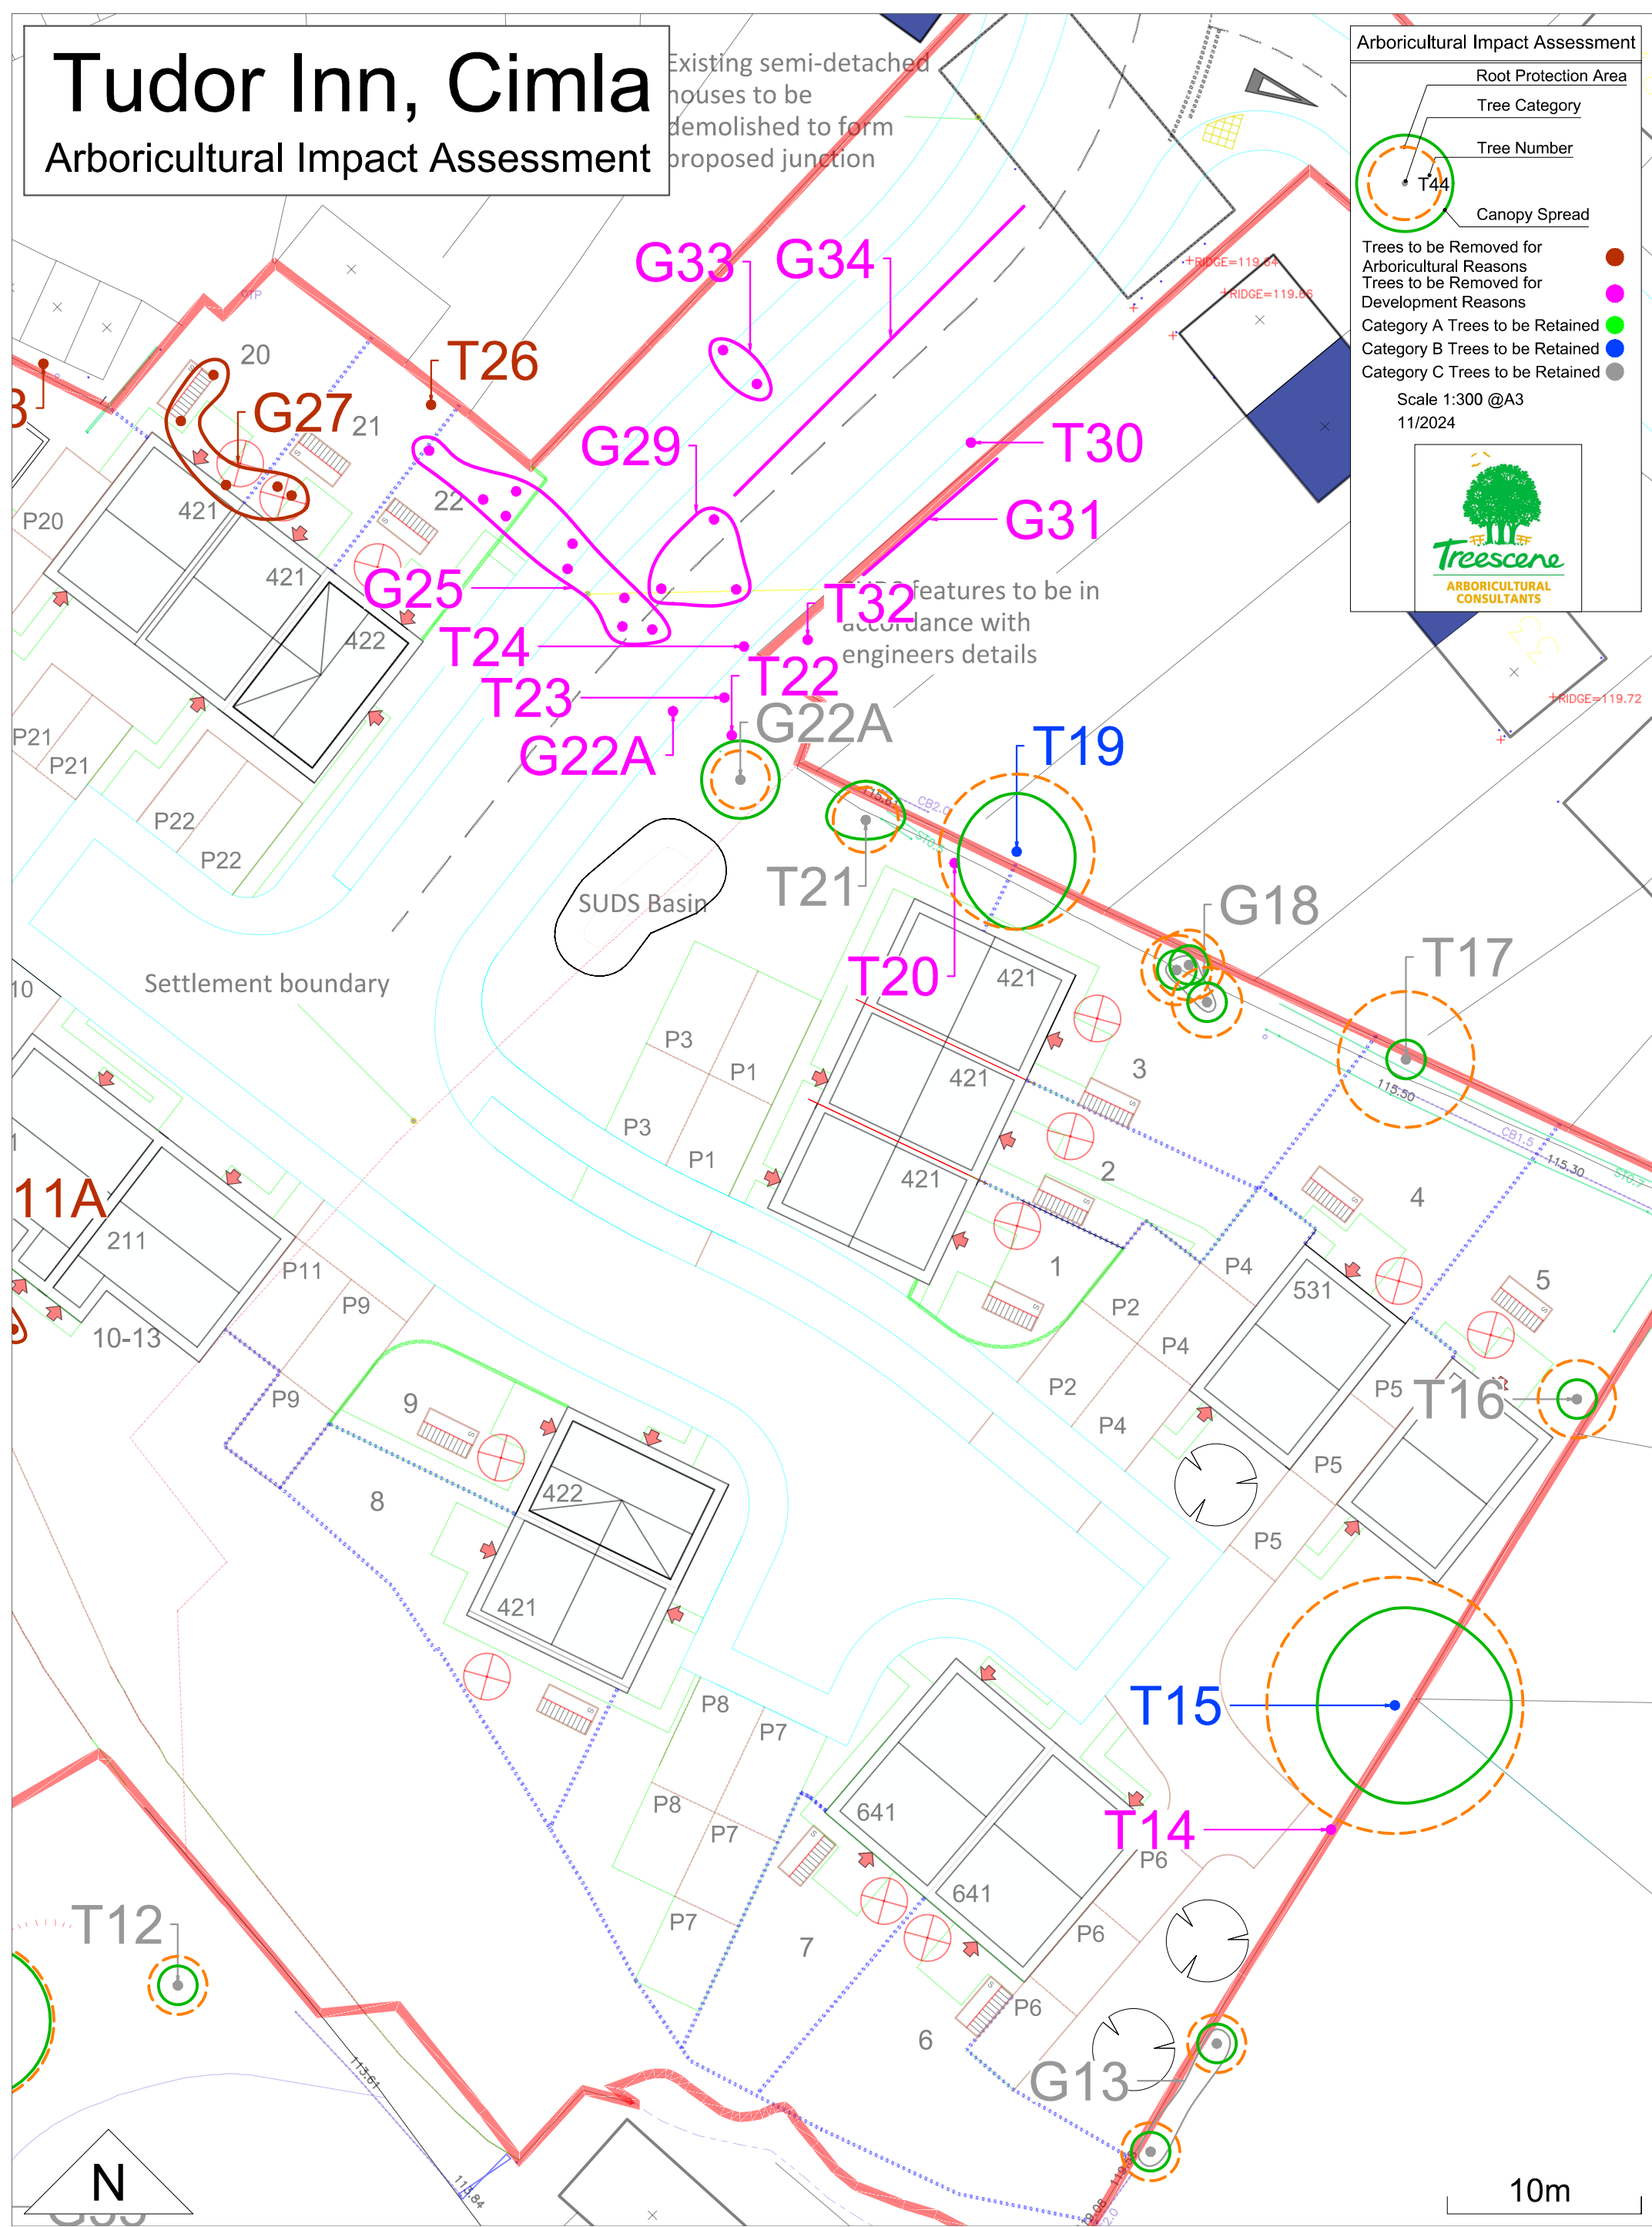

10m