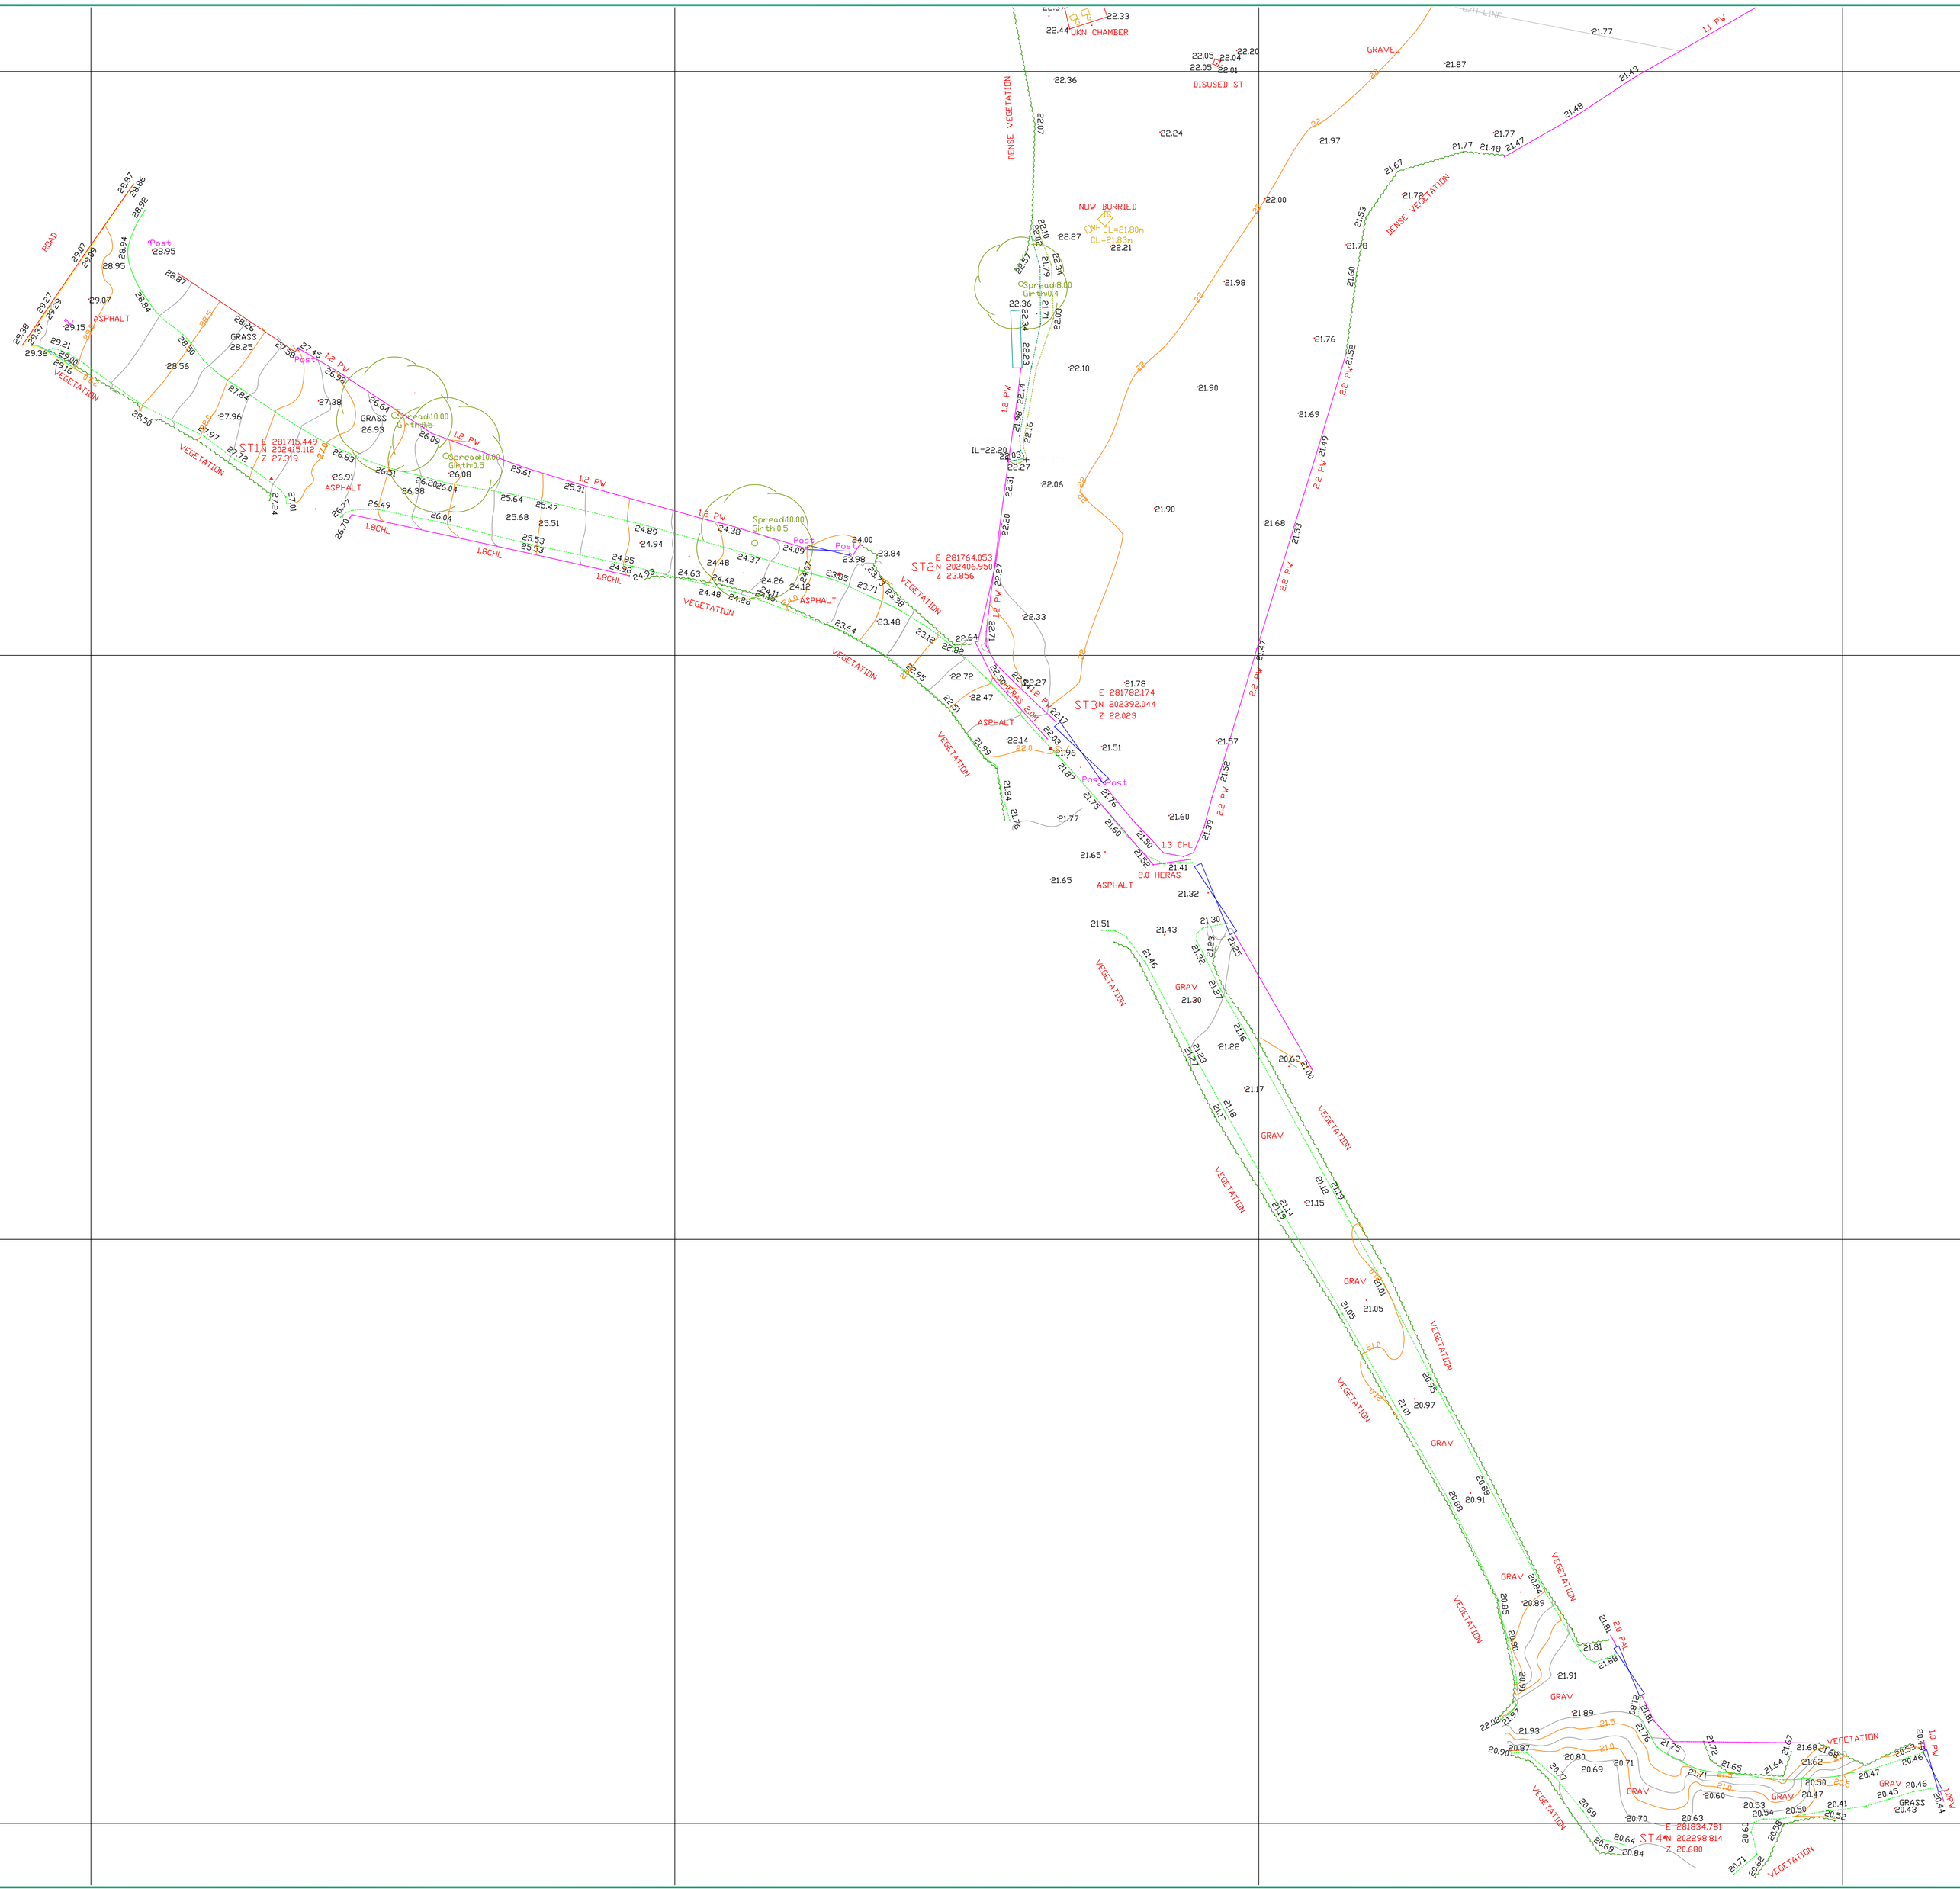


Rev	Amendments	Date	By
A	FURTHER TOPOGRAPHICAL SURVEY FOR CHANGED GROUND LEVELS	04-08-23	EJ

Do not scale this drawing
This drawing is copyright.

NOTES:

1. SITE GRID AND LEVELS ARE BASED UPON ORDNANCE SURVEY VIA THE ACTIVE GPS NETWORK.

KEY

BOTTOM OF BANK
TOP OF BANK
CONTOURS
CAB CABINET
TREE
FH FIRE HYDRANT
BT BRITISH TELECOM
CATV CABLE TV
GV GAS VALVE
1.8BK BRICK WALL
1.8BL BLOCK WALL
1.8ST STONE WALL
VEGETATION
2.0 CB CLOSE BOARD
1.6 PR POST RAIL FENCE
1.8 H HERAS FENCE
2.0 PW POST WIRE FENCE
DROPPED KERB
KERB CHANNEL
TOP OF KERB
RL=46.12 RIDGE LEVEL
EL=43.88 EAVE LEVEL
FFL=46.55 FINISHED FLOOR LEVEL
FR=42.99 FLAT ROOF LEVEL
VERGE
STI SURVEY STATION
TH=50.09 TREE HEIGHT
PS POST BOX SQUARE
PB POST BOX ROUND
GRILL SQUARE
GRILL GRILL ROUND
BL BOLLARD ROUND
BOLLARD SQUARE
BIN BIN SQUARE
BIN BIN ROUND
20.32 SPOT LEVEL
ASP ASPHALT
GR GRASS
GRAV GRAVEL
H/S HARDSTANDING
BB BELISHA BEACON
RS ROAD SIGN
TS TRAFFIC SIGNAL
IC INSPECTION COVER
MH MANHOLE SQUARE
MH MANHOLE ROUND
MP MARKER POST
TP TELEGRAPH POLE
LC LIGHTING COLUMN
G GULLY
WM WATER METER
SV SLUICE VALVE
ST STOP TAP

Alpine Land Surveyors Ltd,
Tower Business Centre,
Hirwaun Industrial Estate,
Hirwaun,
Aberdare,
CF44 9UP
Tel. 01685 814544
Mob. 07980 404208
j.price@alpinelandsurveyors.co.uk

CLIENT
ASW SCAFFOLDING

PROJECT
TOPOGRAPHICAL SURVEY
AT
ABERGARWED

Surveyed by	EJ	Date	04-08-23
Drawn	EJ	Date	04-08-23
Scales	1:200@A0	Checked	TC
Project Reference No.	ALS/5811		
Drawing Number	TS/ABER/GLYN/02		

A0